Drawing No.	Rev No.
MBR001 -004	

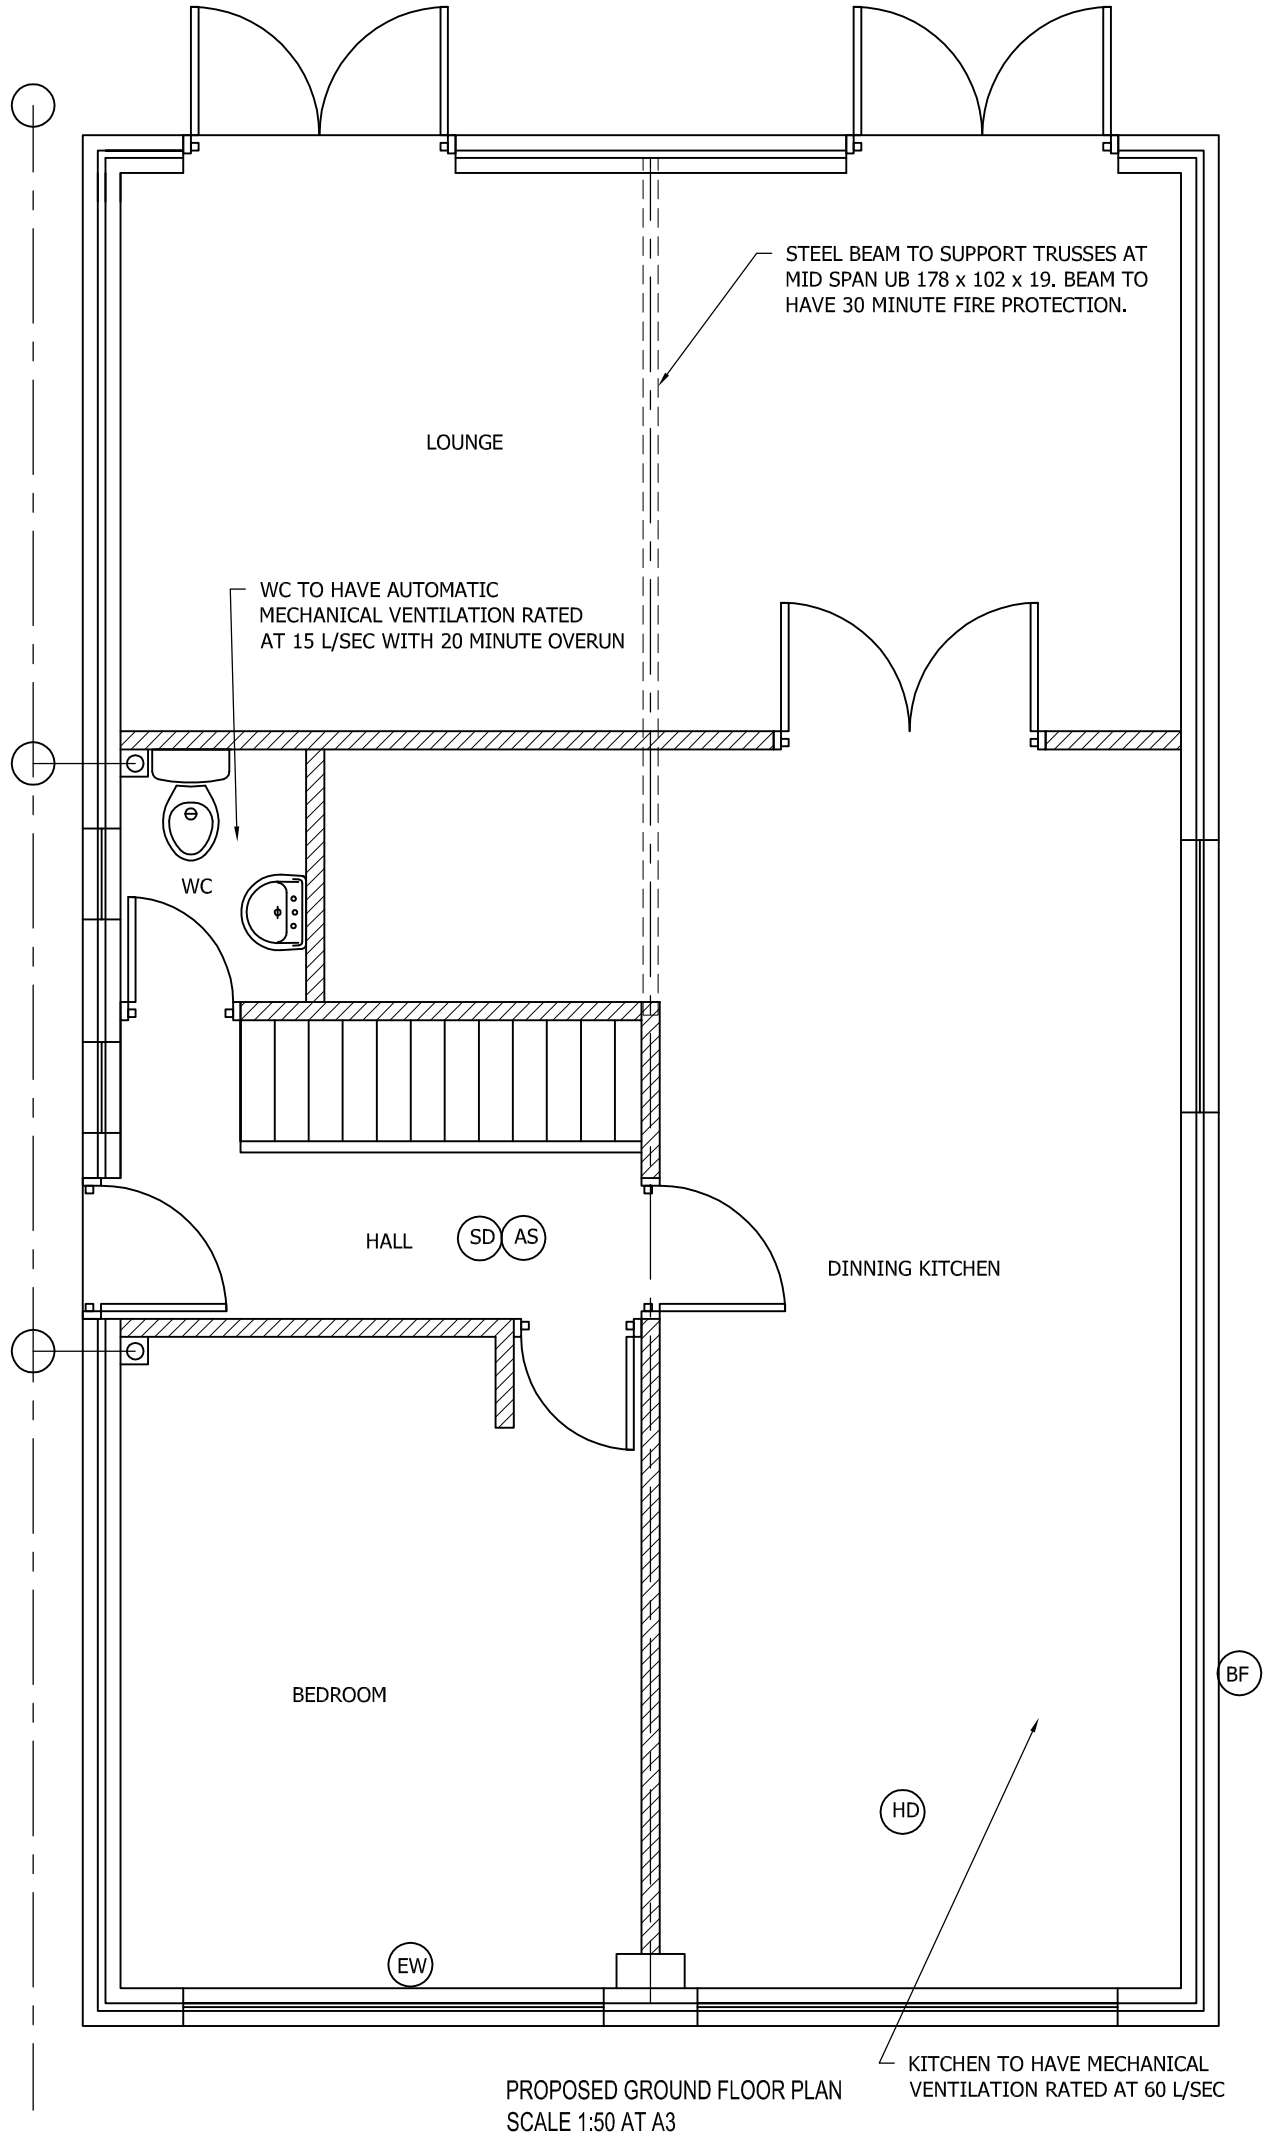

PROPOSED GROUND FLOOR PLAN
SCALE 1:50 AT A3

SYMBOL KEY

- SD SMOKE DETECTOR
- HD HEAT DETECTOR
- AS ALARM SOUNDER
- EW ESCAPE WINDOW
- BF BOILER FLUE

DO NOT SCALE: Contractor to check all dimensions and report any omissions or errors

NOTES

Rev	Description	By	Chk	App	Date

JRB DESIGNS Ltd
1 Savile Road
Cudworth
Barnsley
S72 8LT
Tel: 01226 383542
Fax: 01226 380078
Mob: 07970 541192
Email: john@jrbdesigns.co.uk

This drawing is copyright. © jrbdesigns Ltd.

Client
MR B ROFFEY

Drawing Title
PROPOSED PLAN GF

Address
61 DARTON LANE
DARTON
BARNSLEY
S75 5AL

Project Title:
CHANGE OF USE FROM GARAGE TO DWELLING

Purpose of Issue:
PLANNING

Drawing Status
FIRST ISSUE

Scale at A3	Drawn By	Date	
AS SHOWN	JRB	10/02/2011	
Checked By	Date	Approved By	Date
BR	10/02/2011	BR	10/02/2011
Project No.		Drawing No.	Revision
MBR001		004	-

APPROVAL ☒ INFORMATION ☐ TENDER ☐ CONTRACT ☐ CONSTRUCTION ☐