


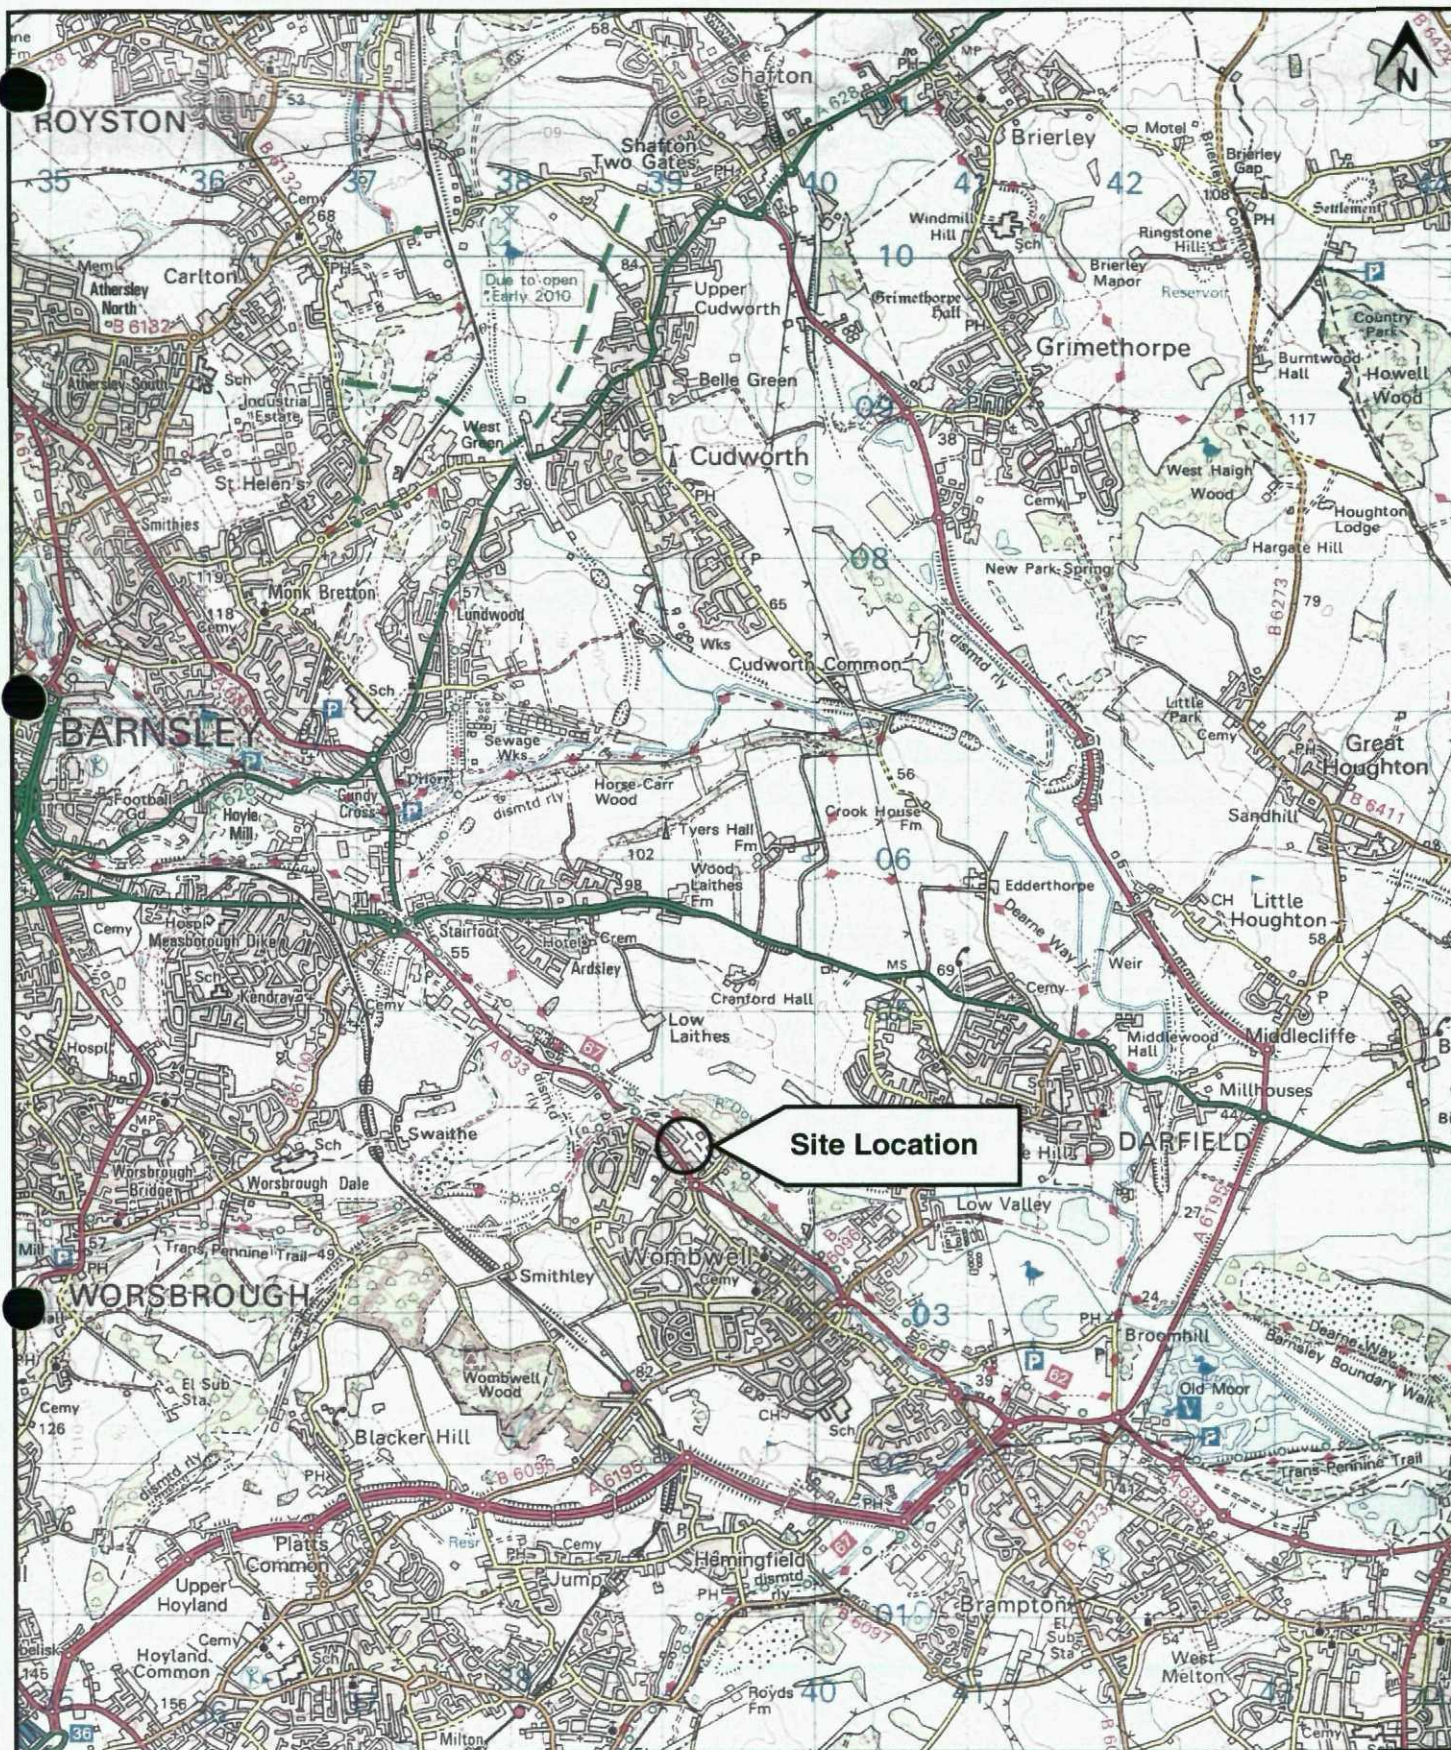

Ordnance Survey © Crown copyright 2009 All rights reserved. Licence number 100050494

Site Address: Land and Buildings at Mitchell's Enterprise Park, Wombwell, Barnsley, South Yorkshire S73 8HR


Title: Appendix A – Location Plan

Client: GB Cullet Ltd

Printed Scale: 1:50,000


Grid Reference: SE 391 041

AC Environment Solutions
Unit 5A Enterprise Court, Farfield Park, Manvers,
Rotherham, South Yorkshire S63 5DB

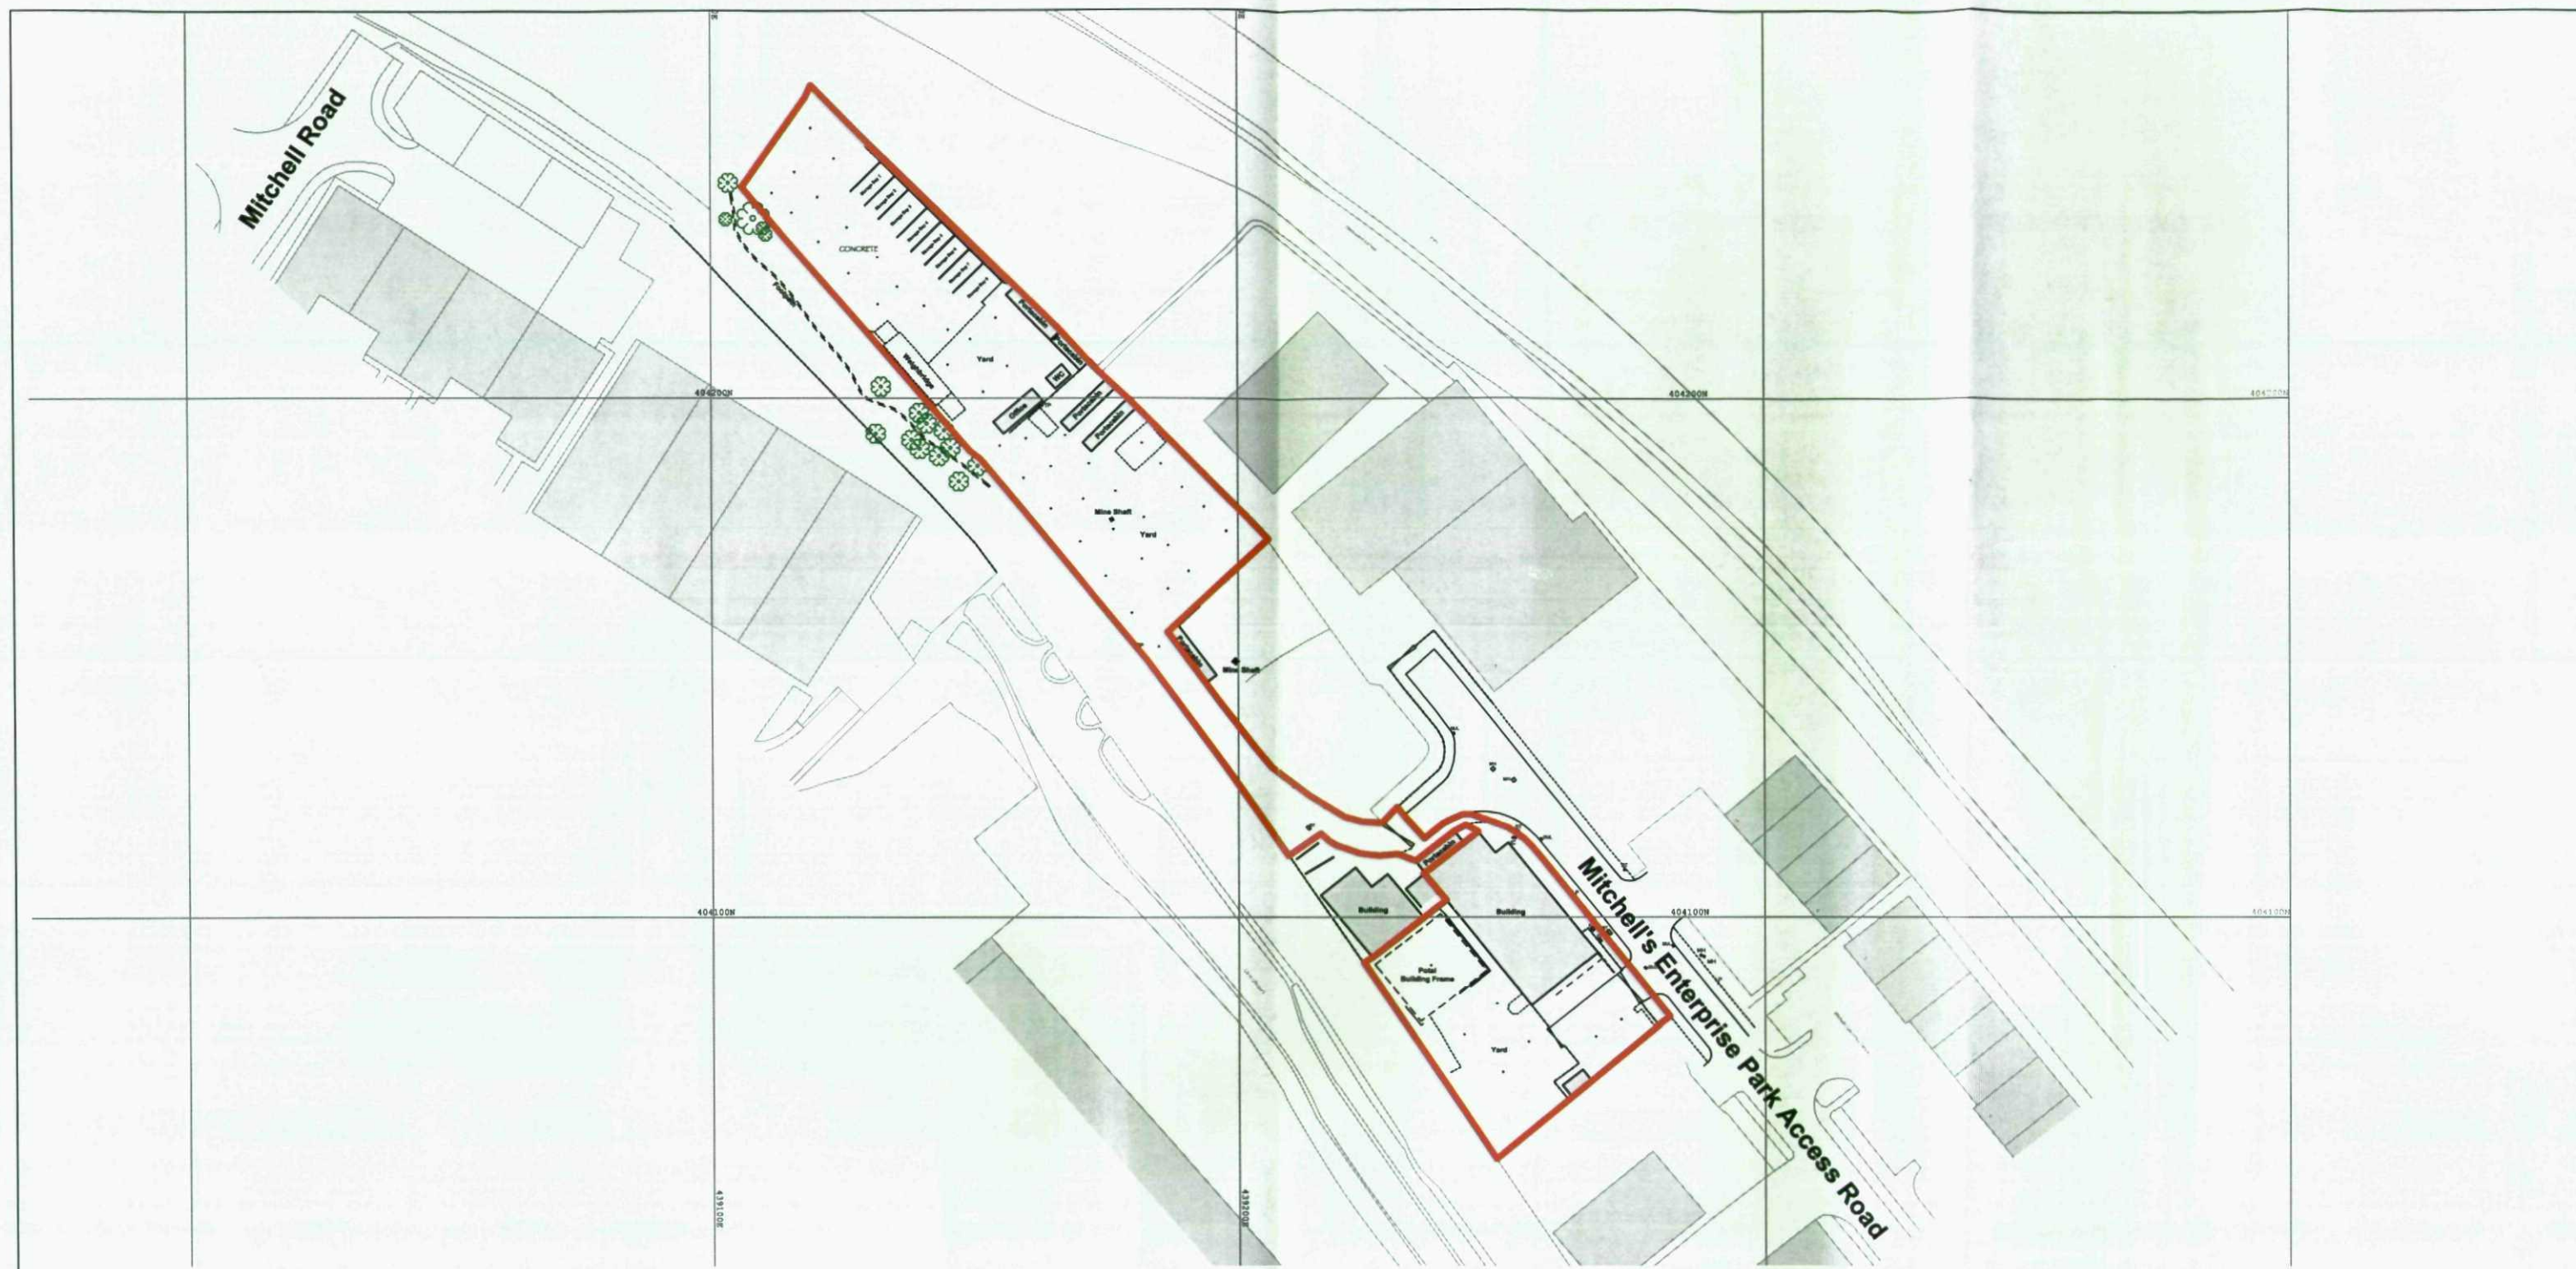

Legend:

	Land Under Control of Applicant
	Planning Application Area
	Top of Bank
	Top of Quarry face
	Bottom of Bank
	Road
	Track
	Verge
	Fence Type 1
	Fence Type 2
	Fence Type 3
	Gate
	River/Stream/Ditch/Pond
	Overhead Electricity Cable
	Building
	1m Contour Interval
	Ordinance Survey Backcloth
	Borehole/Trial Pit
	Ordinance Survey Bench Mark
	Survey Control Station
	Electricity Pylon
	Telegraph Pole
	Lamp-post
	Man Hole
	Stop Tap (Gas/Water/Telecom)
	Water Level
	Tree (broadleaved)

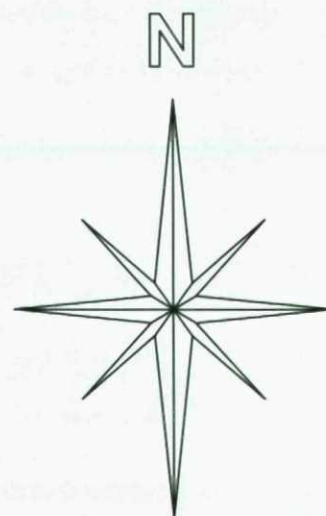

REVISIONS

Date	Description	By
//	//	//
//	//	//
//	//	//
//	//	//

Ordnance Survey © Crown copyright 2010 All rights reserved. Licence number 100050494

Site Address: Land and Buildings at Mitchell's Enterprise Park, Wombwell, Barnsley, South Yorkshire S73 8HR

Drawing Title: Location Plan

Client: GB Cullet Ltd

Scale: 1:1,250 @ A3

Drawn by: PR/PAS

Drawing No: AC00018/GBC/01

Rev: 00

Date: 05/11/2012

Notes:

1:1,250 @ A3 original size

Topographical survey undertaken by:
Linear Surveys Ltd
18 Radulf Gardens, Liversedge, West Yorkshire WF15 6AT
Tel - 01274 878338, Mob - 07884434452, e-mail - linearsurveys@gmail.com



AC Environment Solutions Ltd
Unit 5A Enterprise Court,
Farfield Park,
Manvers,
Rotherham,
South Yorkshire S63 5DB
Telephone 01709 711850
Email Info@ACEnvironment.co.uk

