




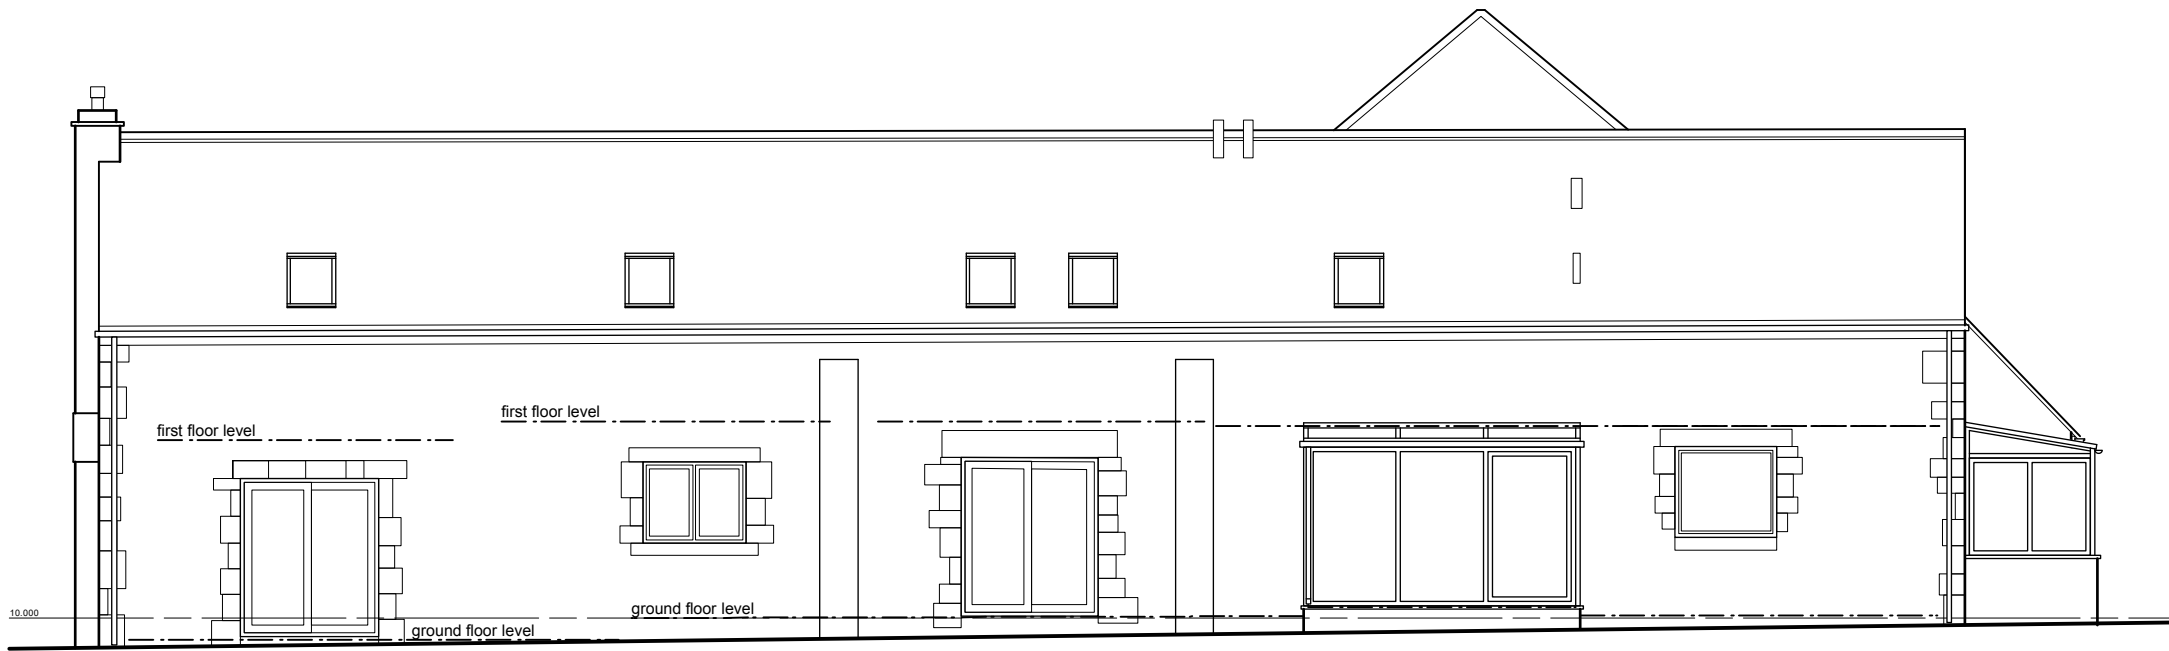


rear elevation

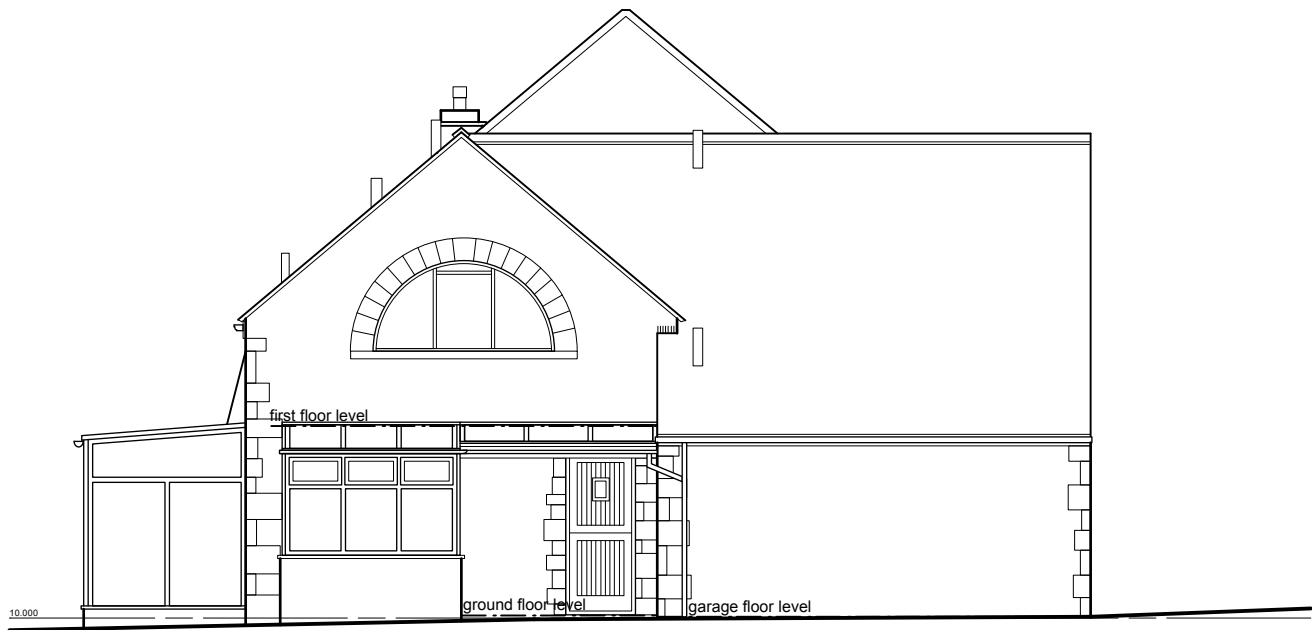


side elevation

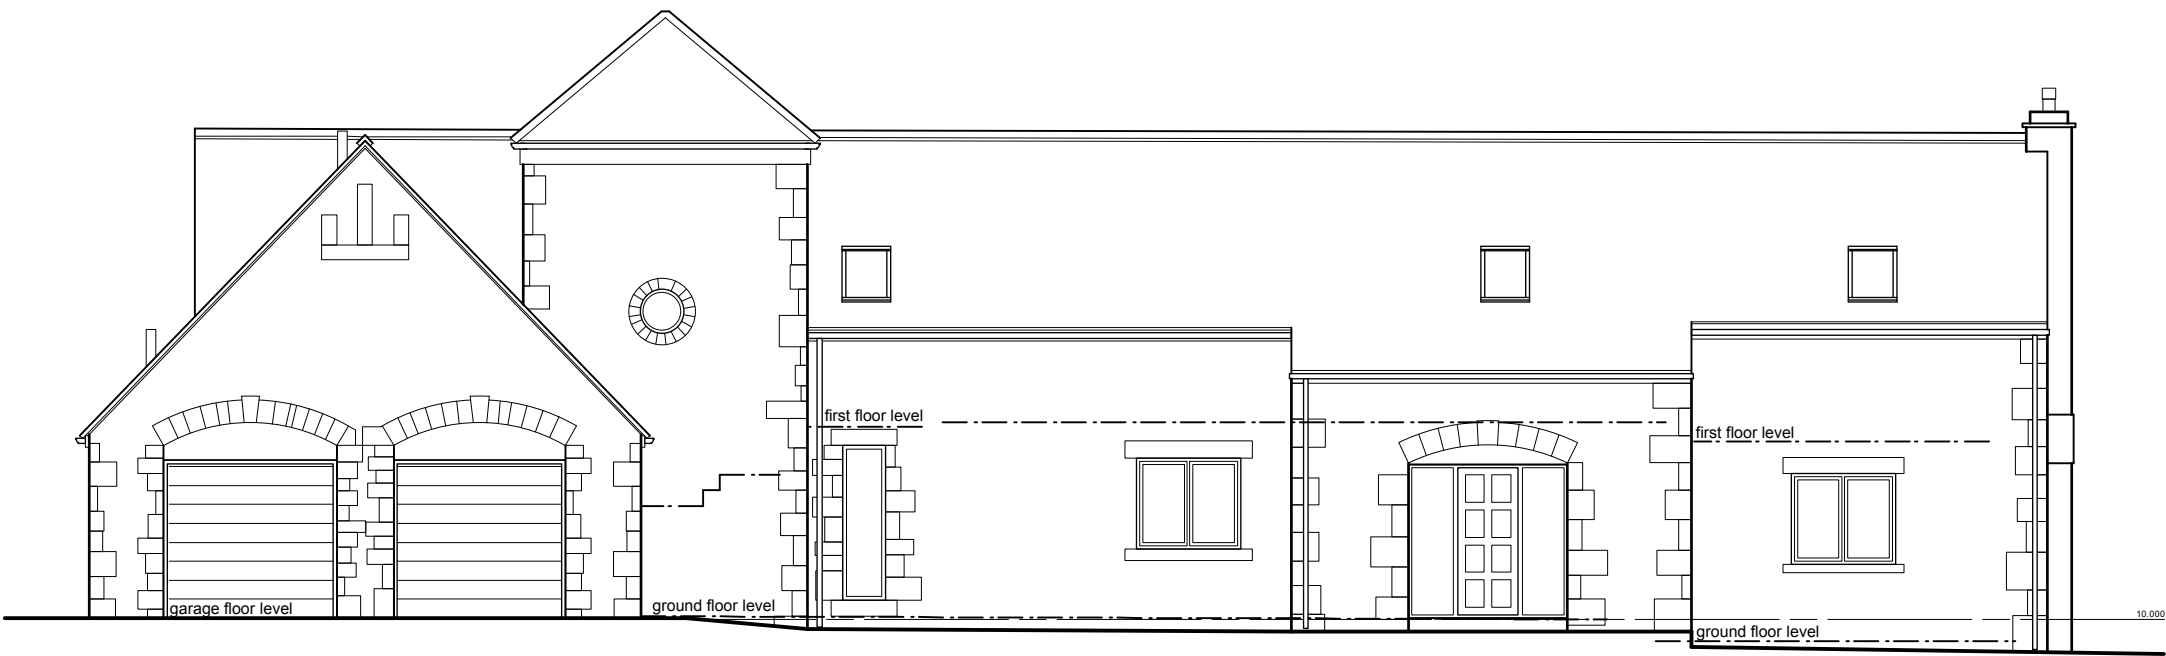


front elevation

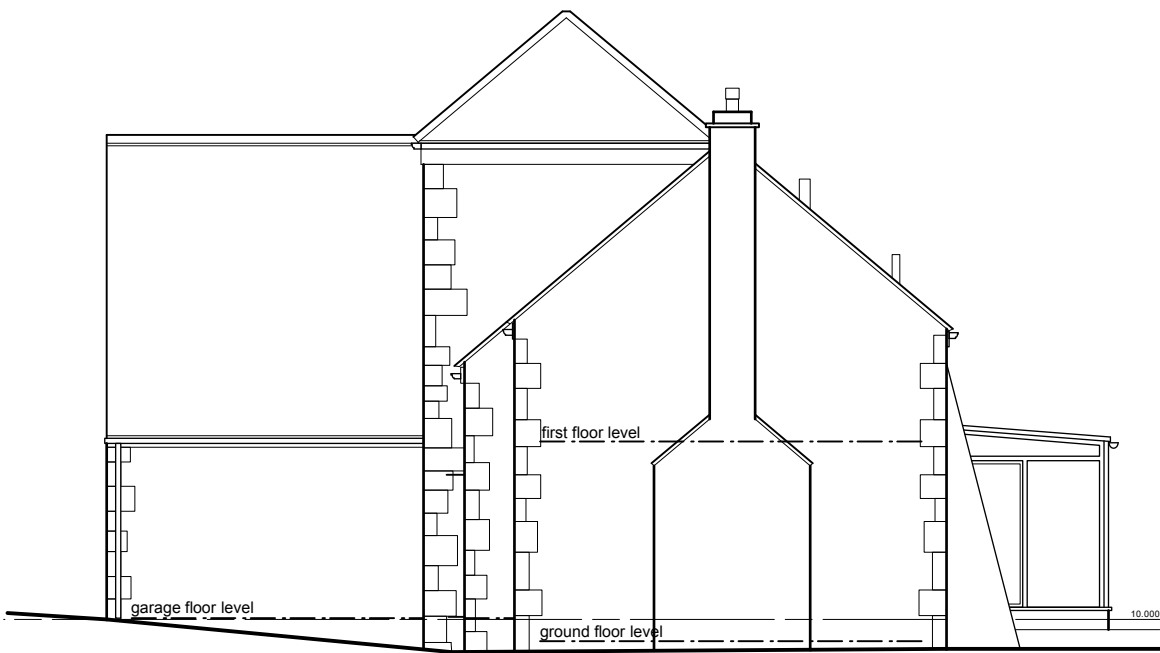


side elevation

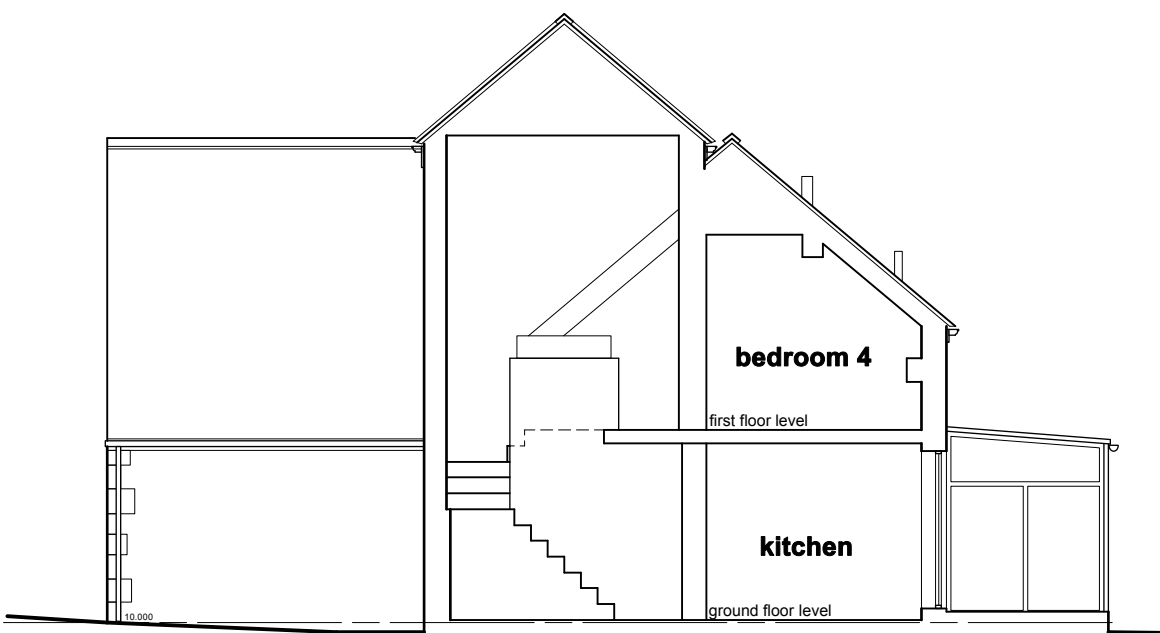


section a-a

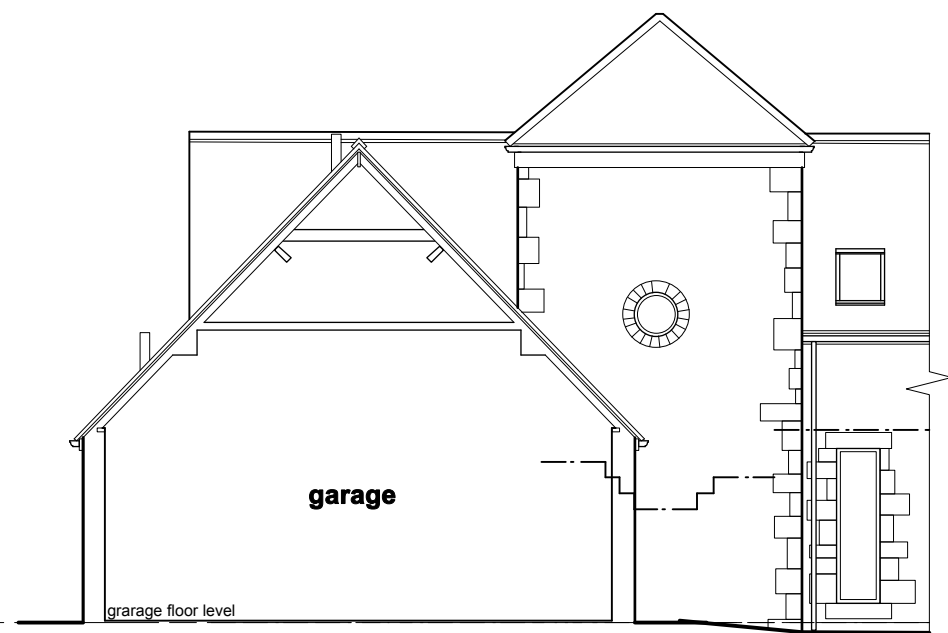

section b-b

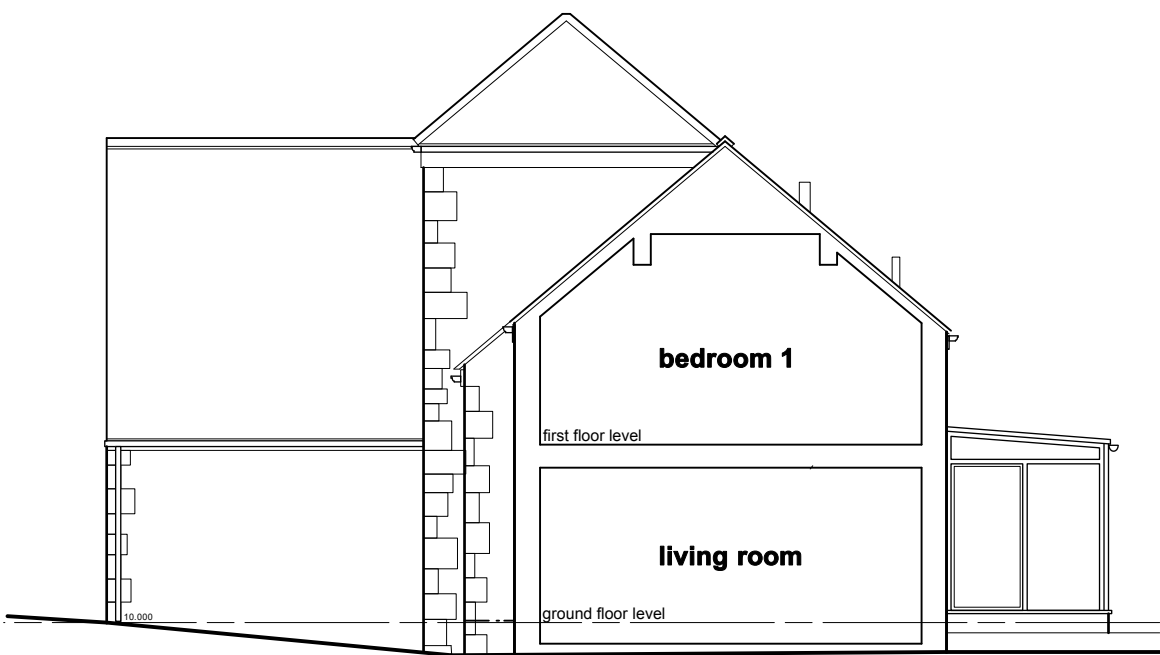

section c-c

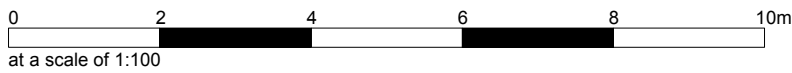

This drawing has been prepared specifically for the purpose of obtaining Planning Permission and/or Building Regulation Approval. Its suitability for other purposes, without supplementary details and specifications cannot be guaranteed. The Permissions and/or Approvals are beyond the Architects control, and no guarantee that such will be granted is given or to be inferred by reason of the preparation of this drawing. Only figured dimensions are to be used. All dimensions to be checked on site. This drawing together with the design is the property and copyright of the Architect and must not be reproduced without prior written permission.

P02	Title Block updated	12.03.15	SD	AS
P01	Drawing originated	12.01.15	SD	AS
rev.	description	date	drawn	appvd



project **proposed extensions
& alterations**
at
**The Long Barn, Field Head Manor,
Elmhirst Lane, Silkstone, Barnsley**
for
Mr & Mrs A.Everett

title **elevations & sections as existing**
number **14065D-01-P02**
scale **1:100**
size **A2**

**ARCHITECTURE
+ DESIGN
PARTNERSHIP**

The Old Police Station 16 Bridge Lane Holmfirth HD9 7AN
T: 01484 685411 E: hello@adp-architects.com
W: www.adp-architects.com

RIBA
Chartered Practice