


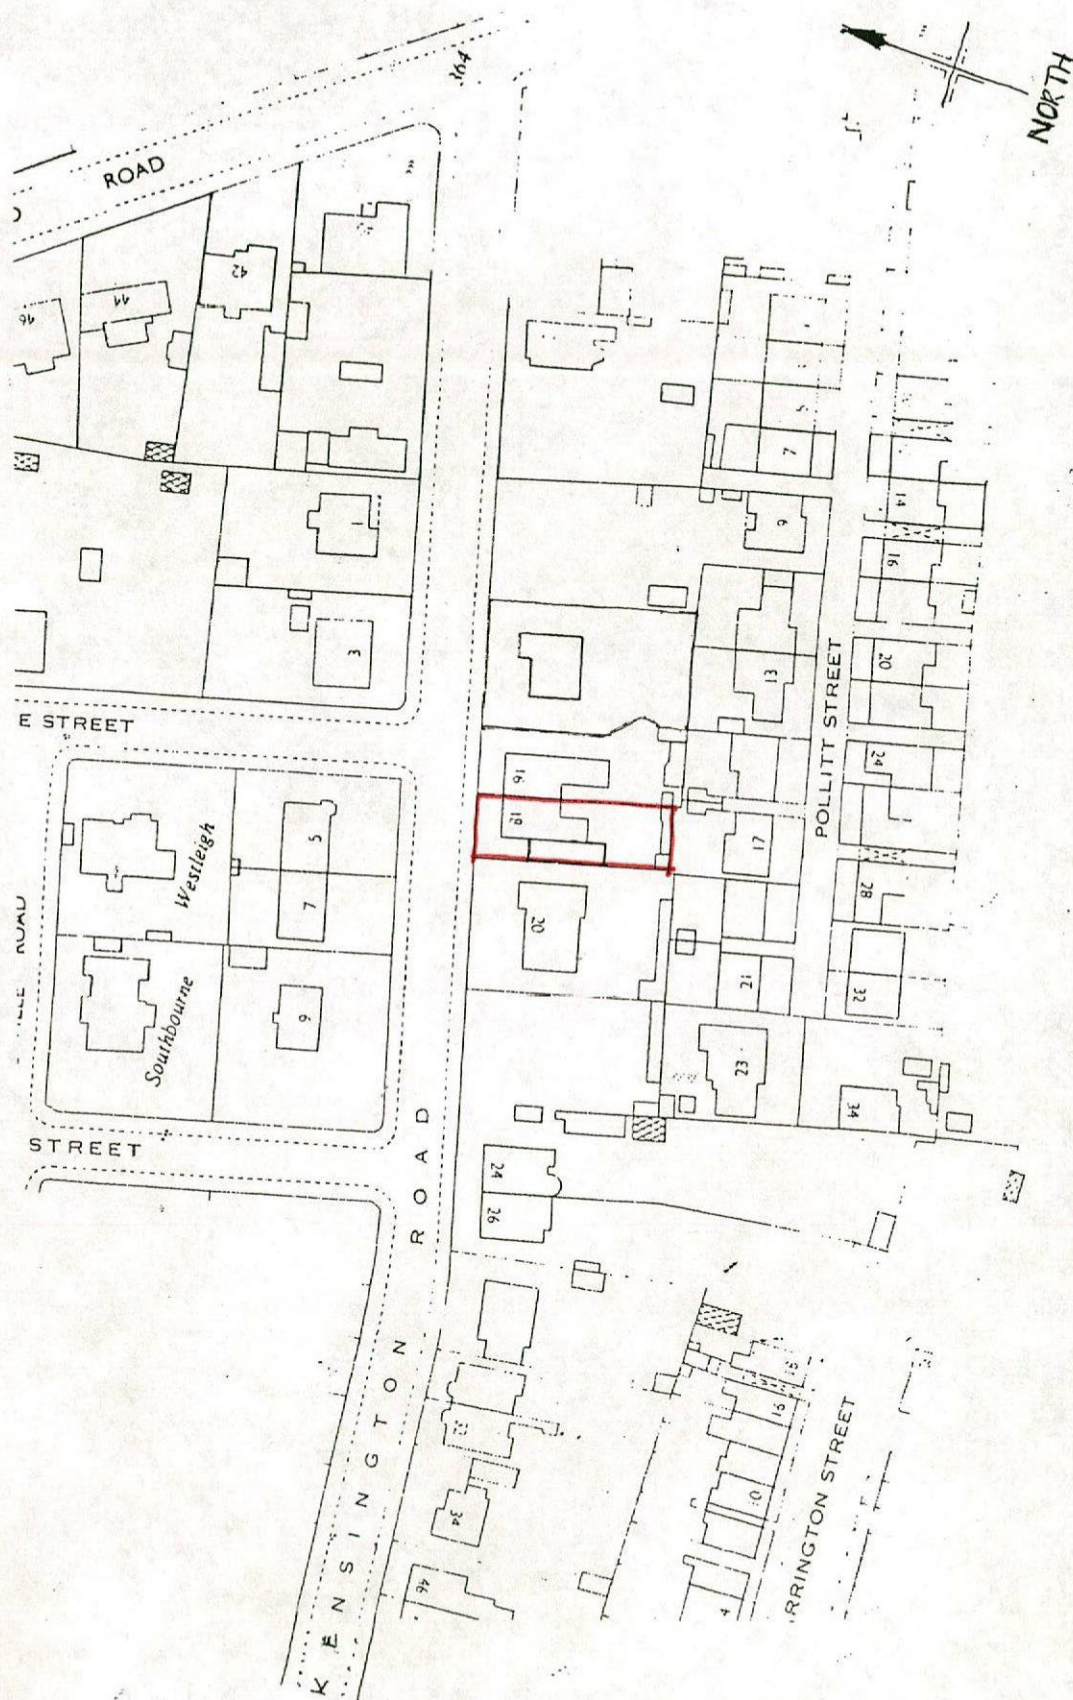

LOCATION PLAN @ 1:1250
IN RESPECT OF 18 KENSINGTON ROAD