




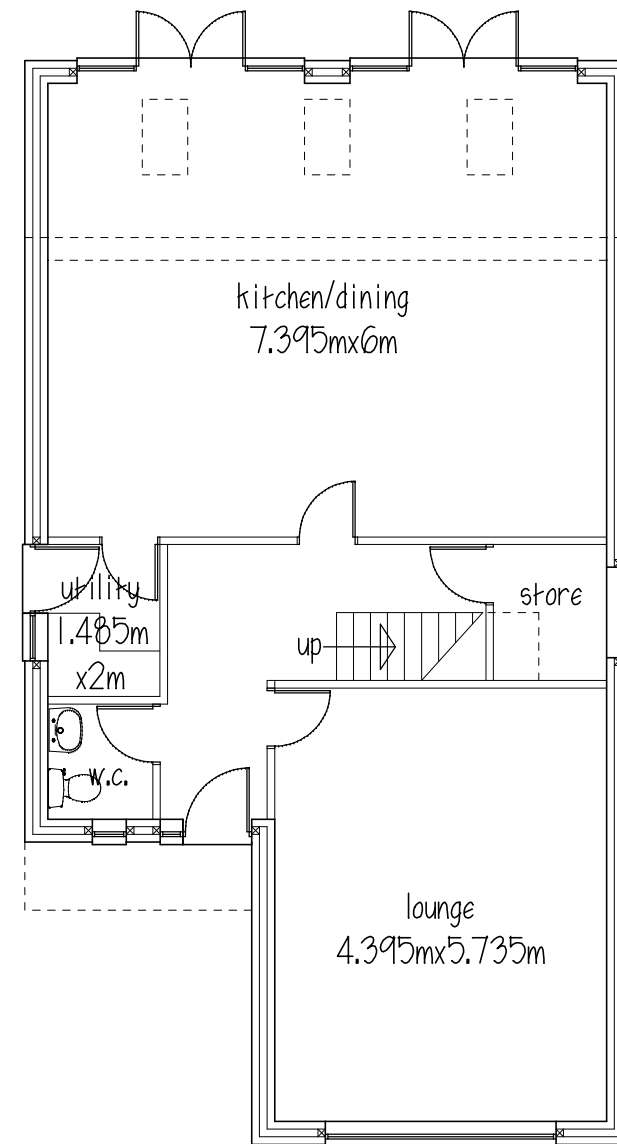

GROUND FLOOR

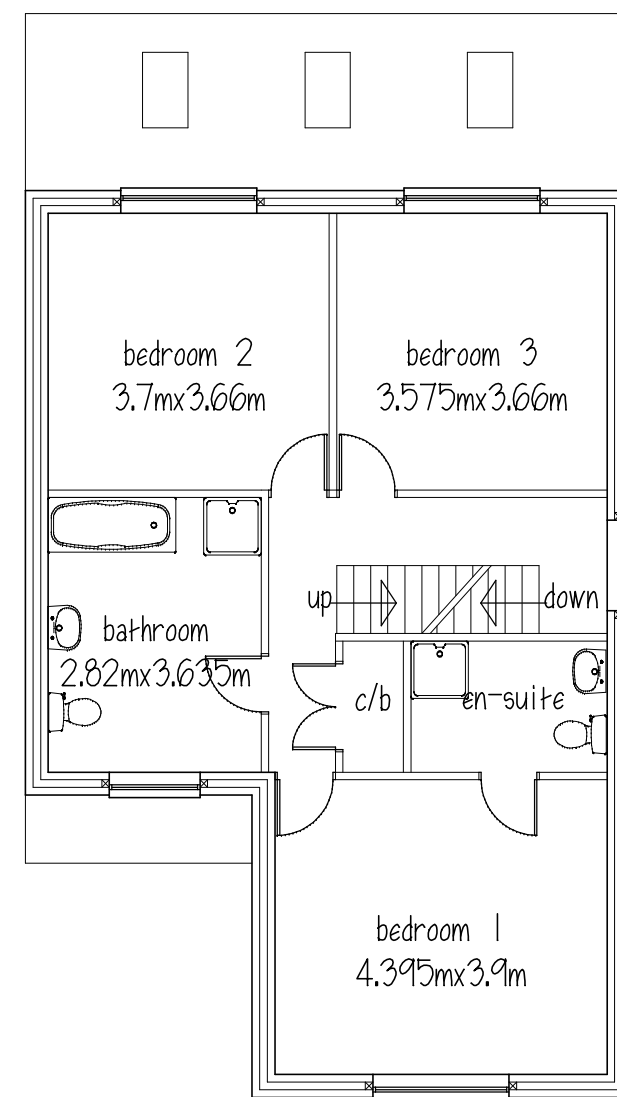


FIRST FLOOR

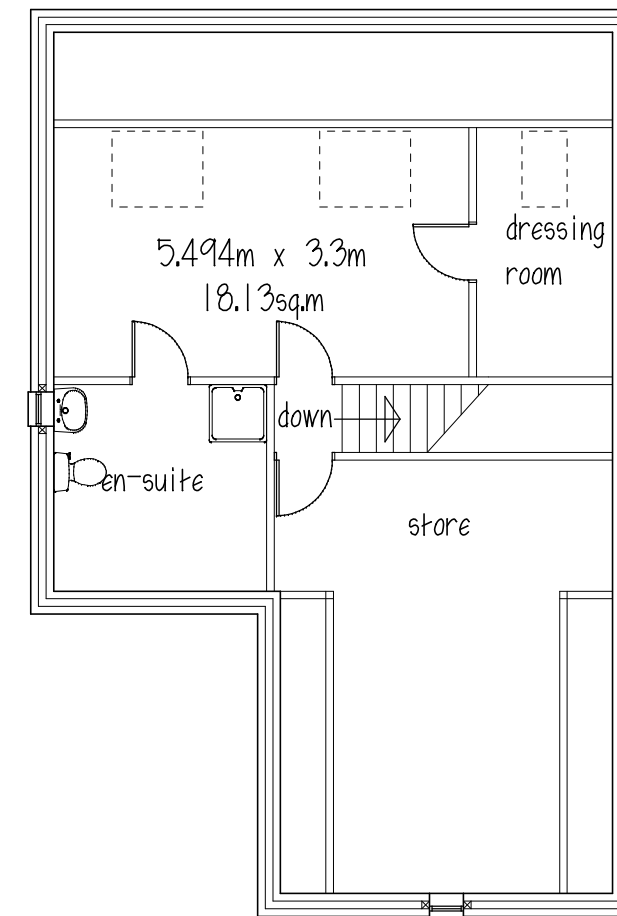


ATTIC

WALLS - natural stone with stone heads & cills
 ROOF - art. blue slate
 WINDOWS - golden oak Upvc
 DOORS & FASCIAS - black ash
 RWP & GUTTERS - black pvc

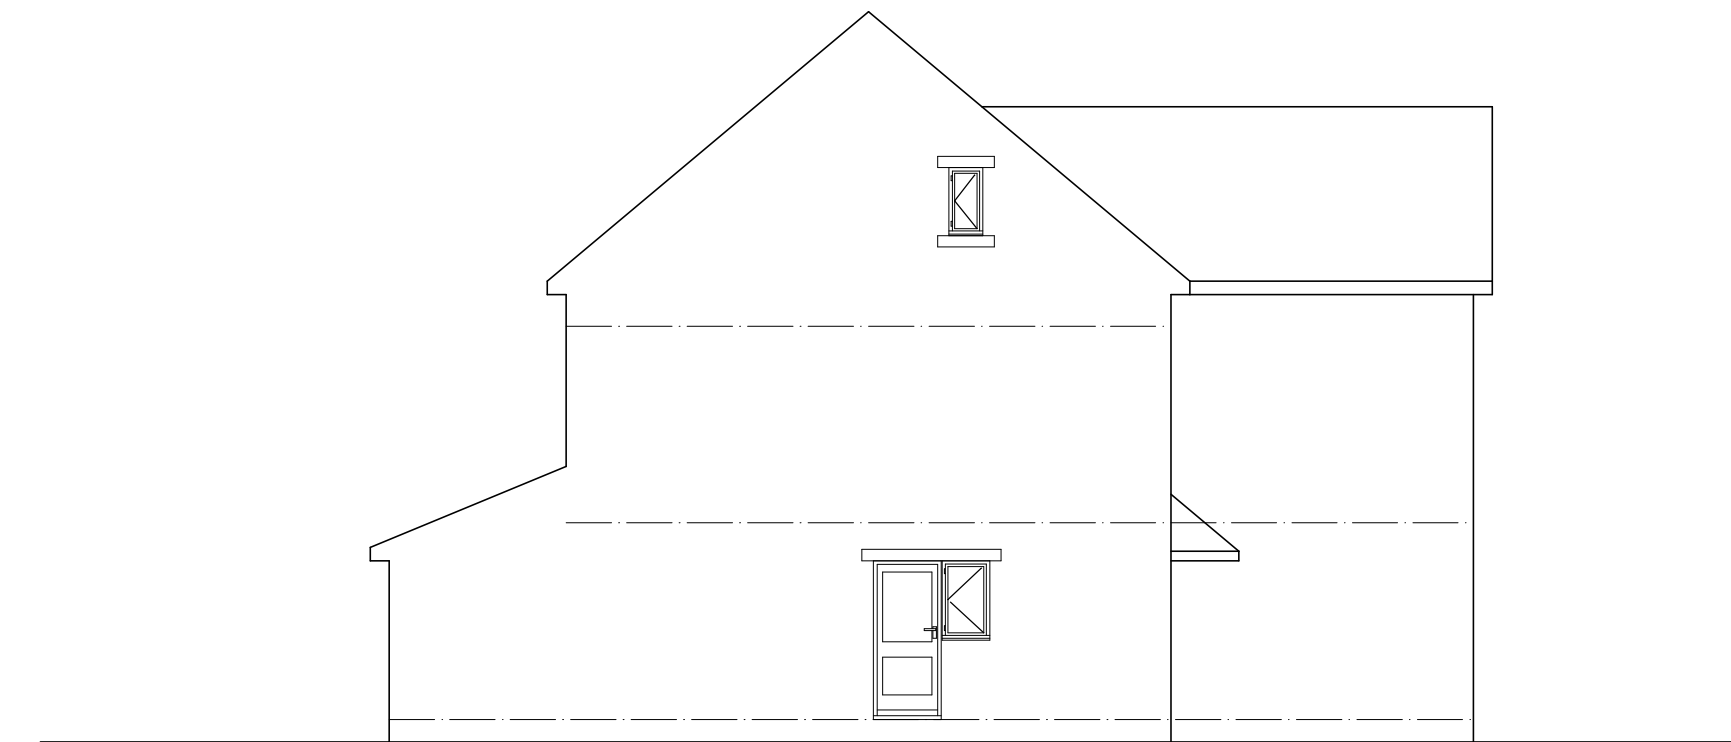


SIDE ELEVATION

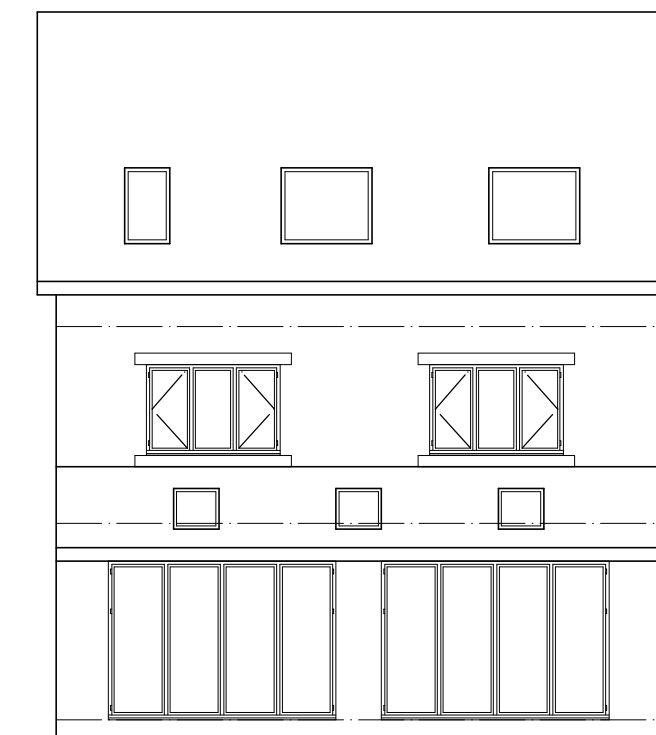

REAR ELEVATION



FRONT ELEVATION

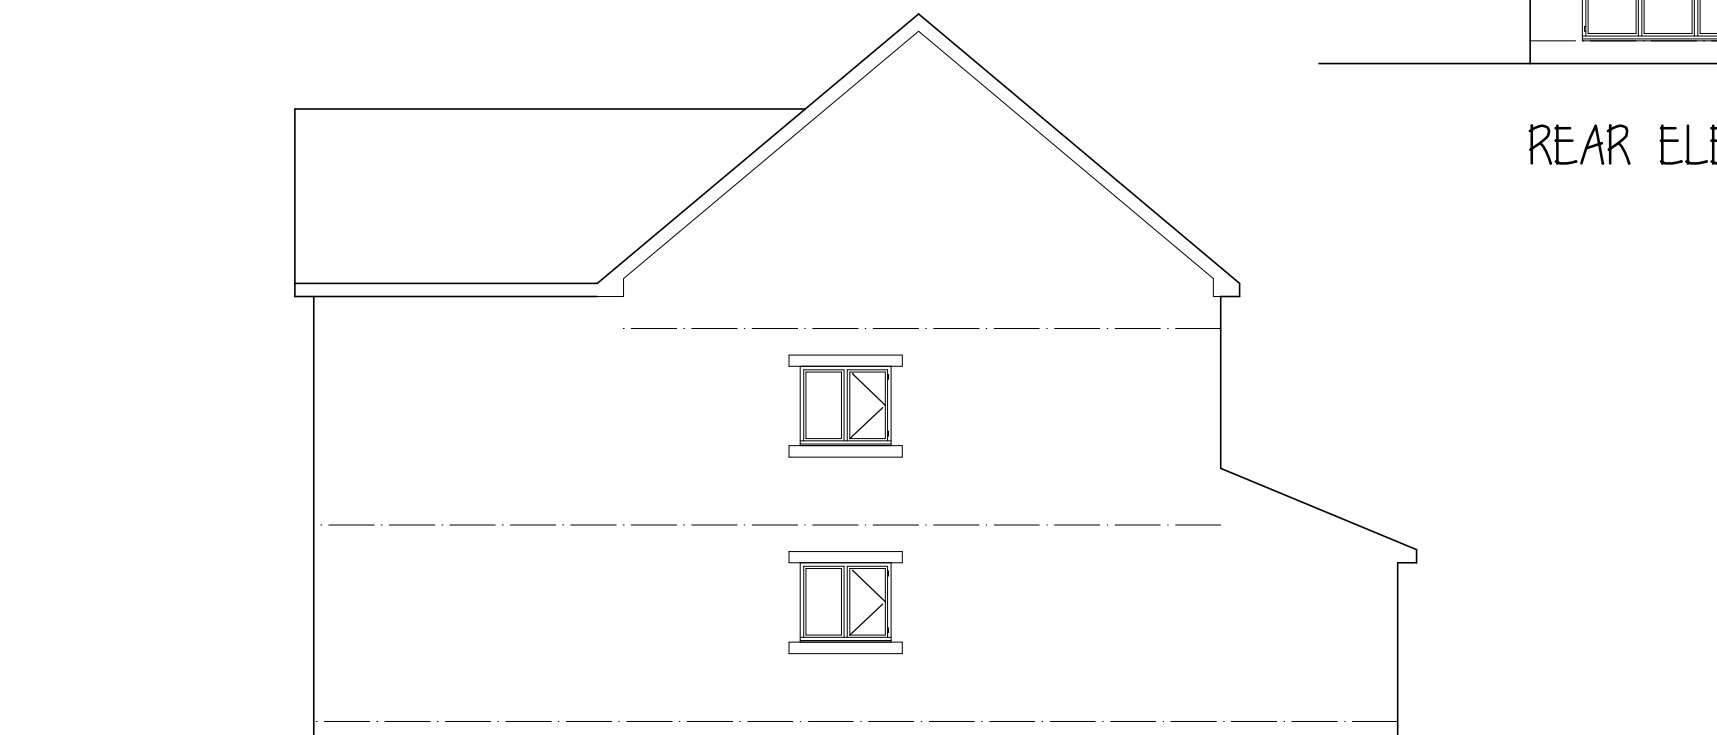

SIDE ELEVATION

Mr L WATSON

PROPOSED DETACHED
 DWELLING

ADJ. 39 WEETSHAW CLOSE
 SHAFTON

PLANS & ELEVATIONS

1:100@A2 OCT14

Peter Thompson

"Linwood"

Barnsley Road

Dodworth

Barnsley S75 3JR tef. 01226 201391

m. 07973251730

e-mail peter-thompson@hotmail.co.uk



M.C.I.A.T.