

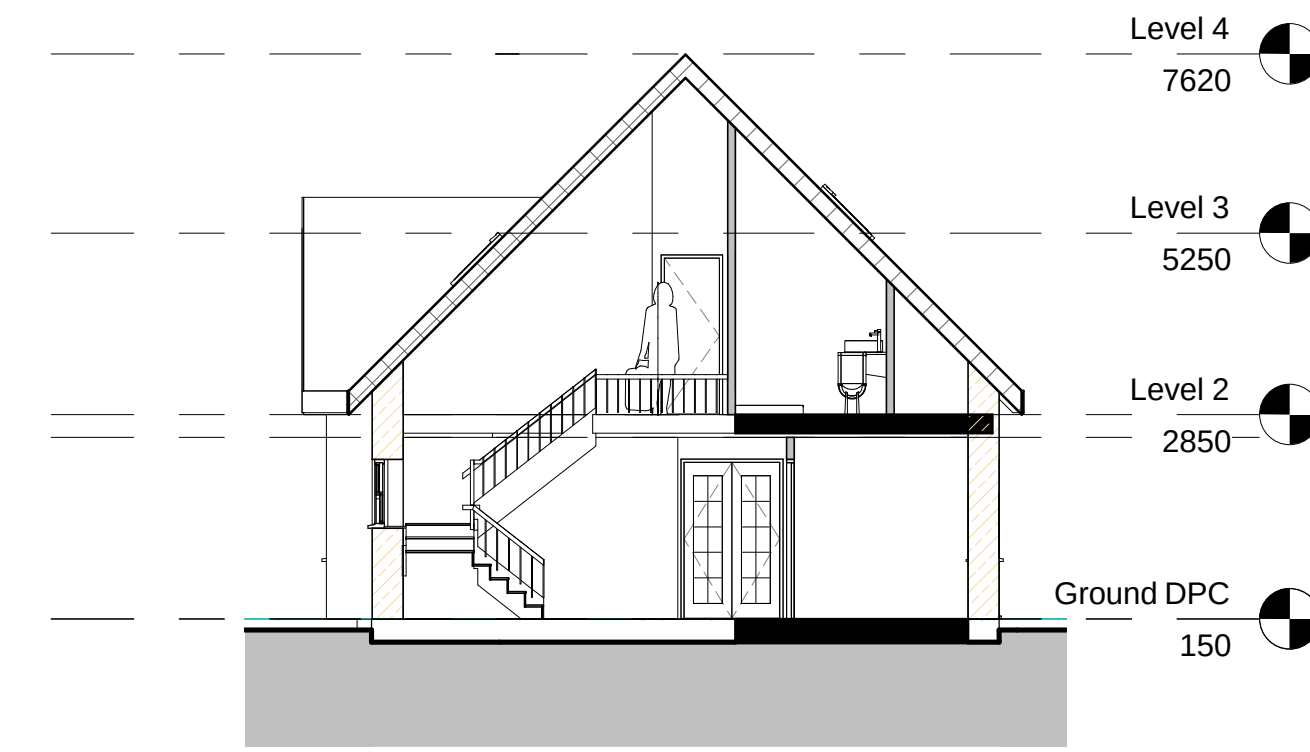
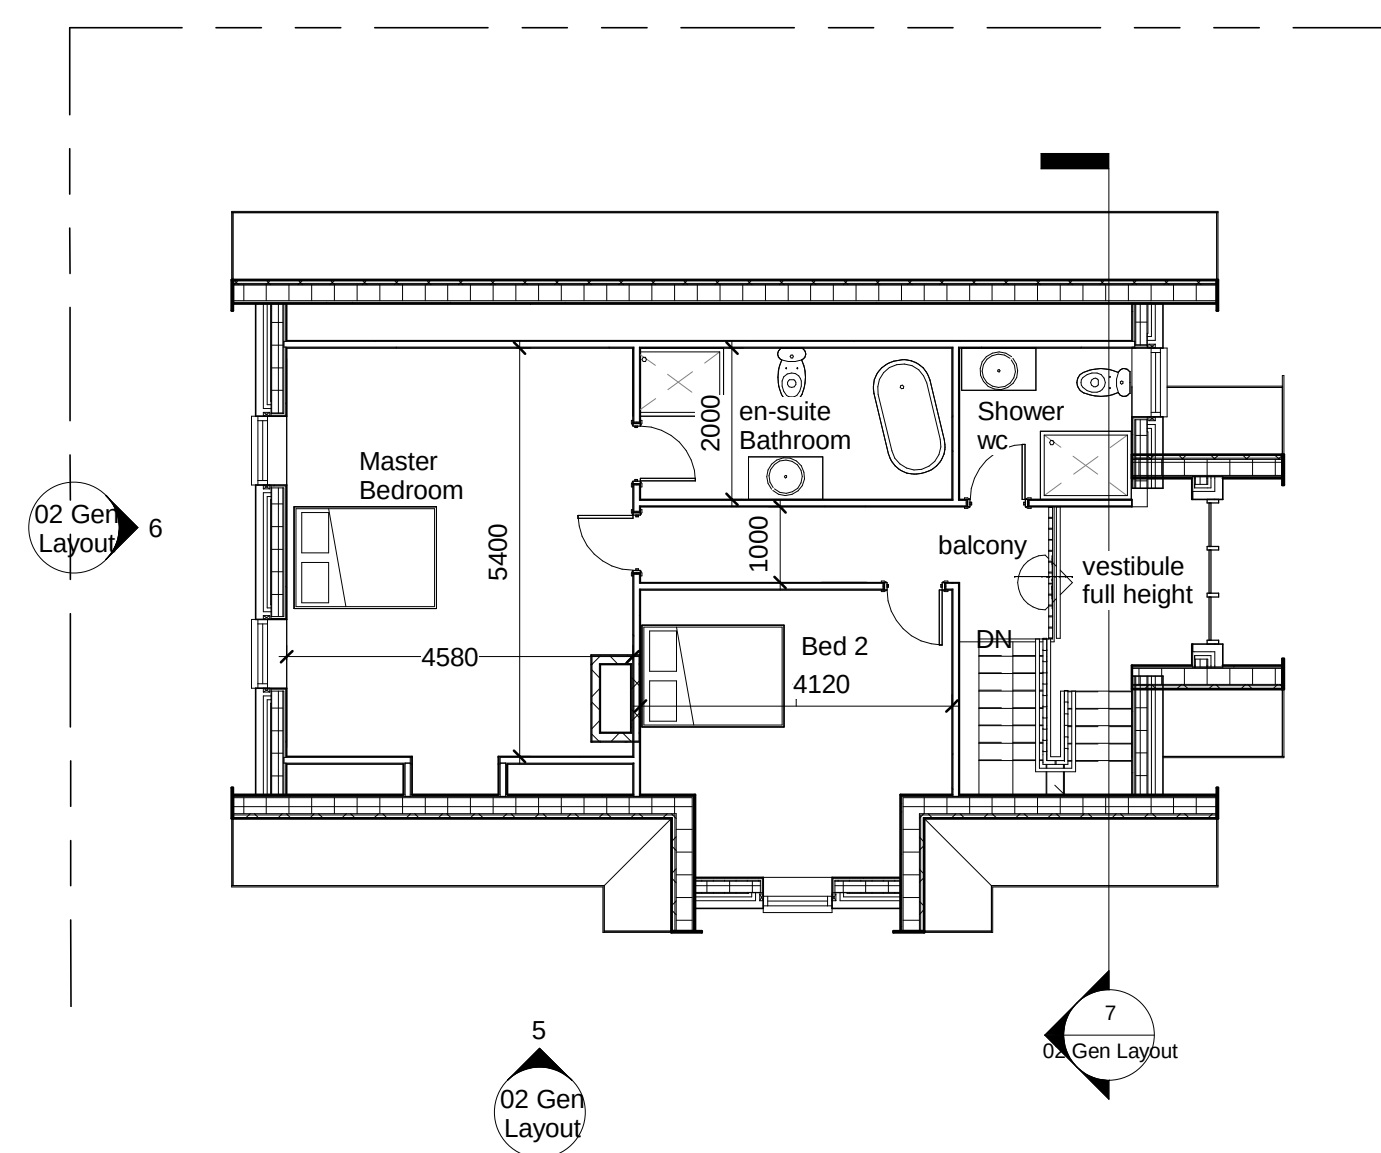


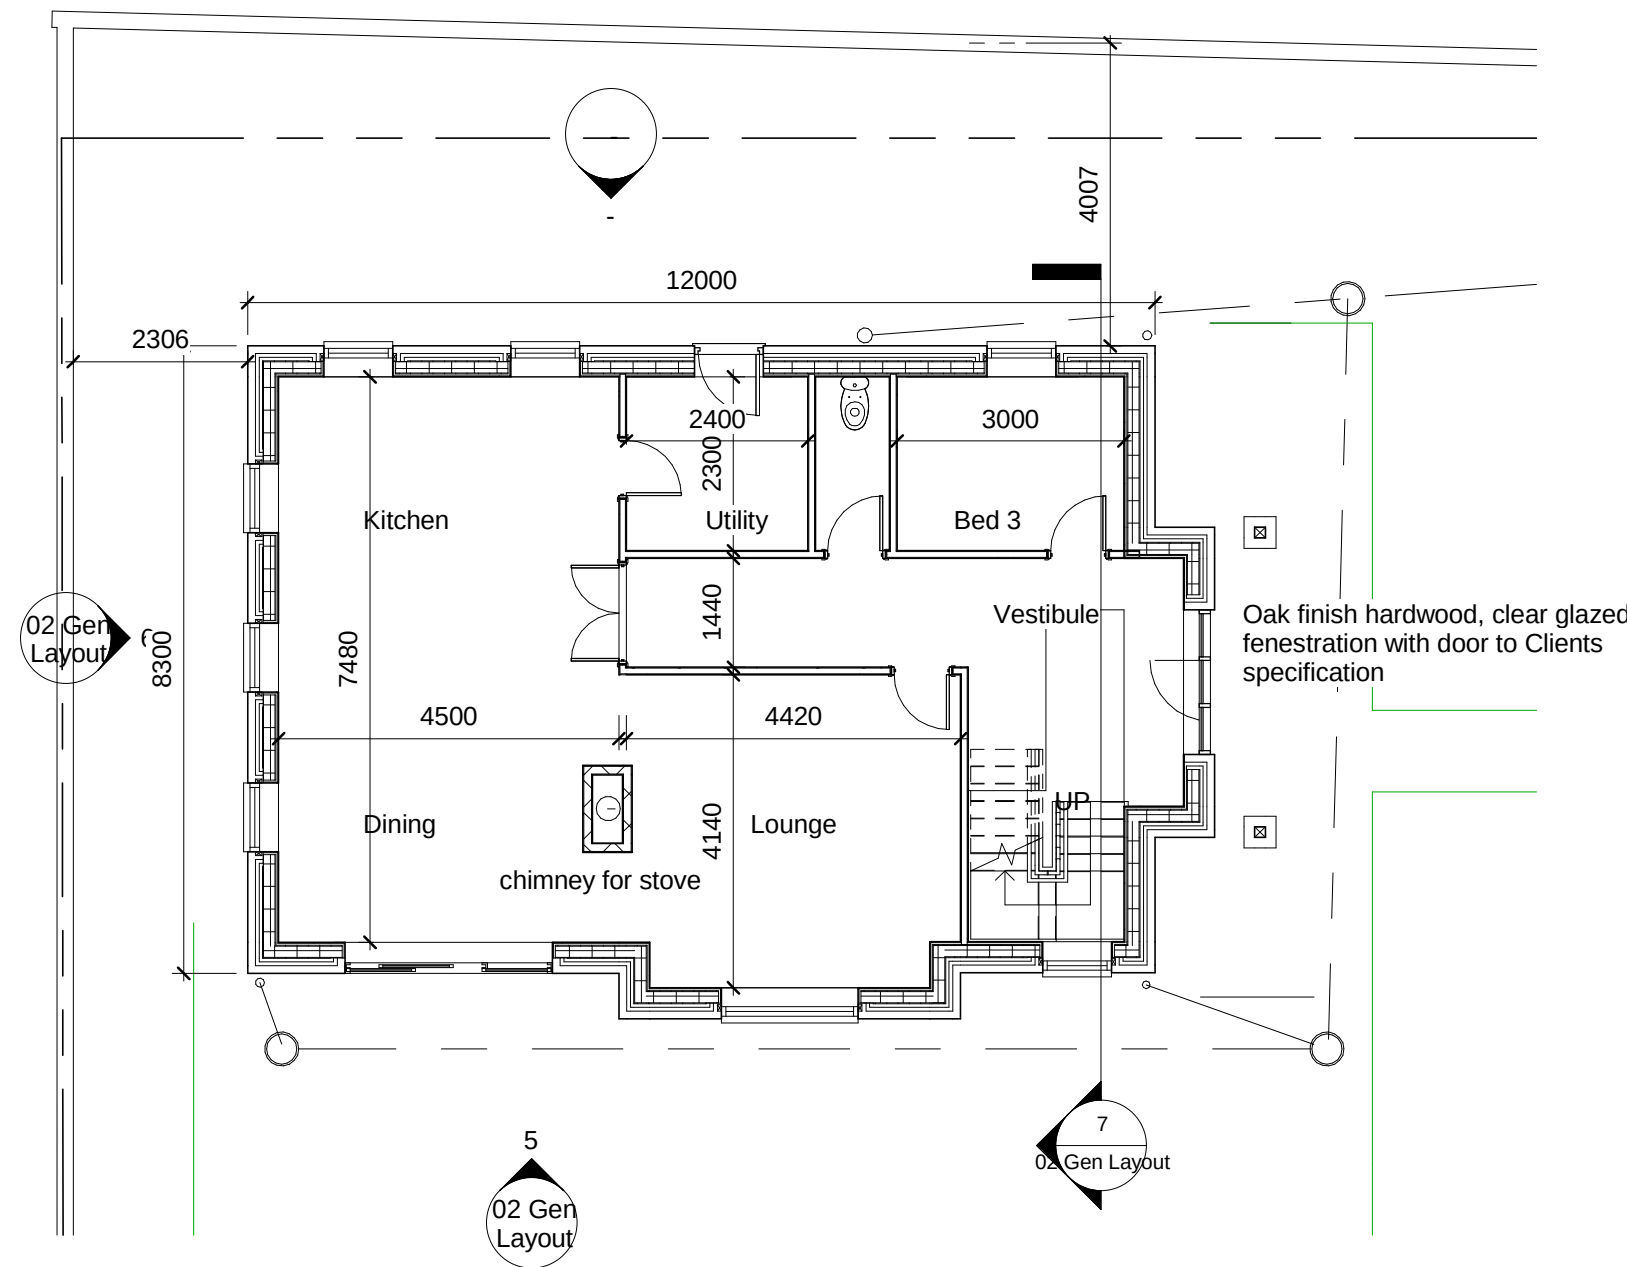


7 Section 1
1 : 100

2 Level 1
1 : 100


1 Ground level
1 : 100

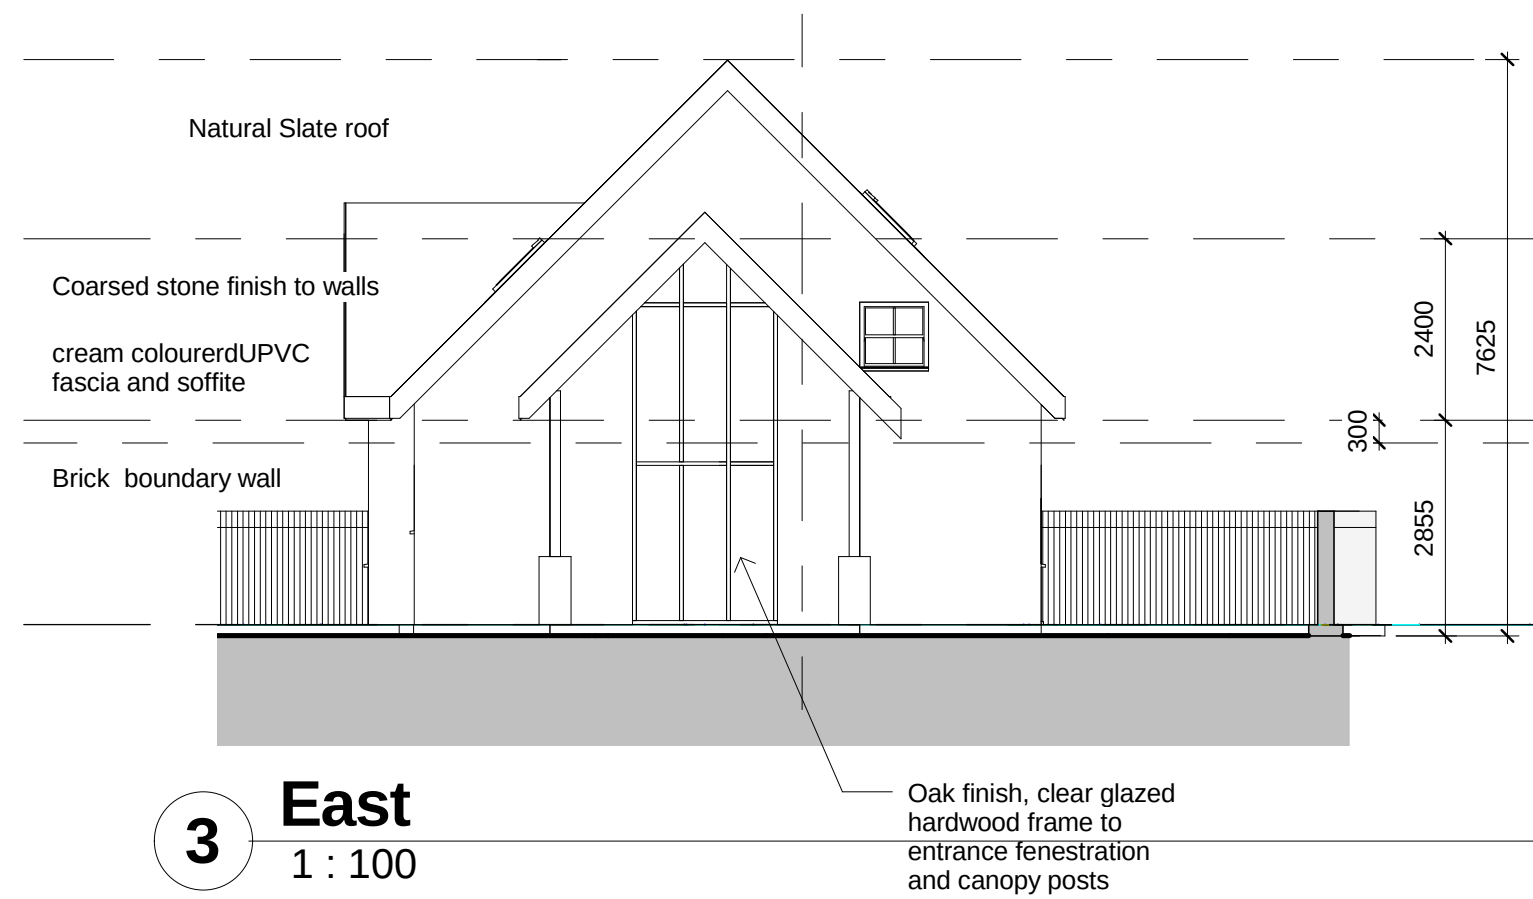

3 East
1 : 100

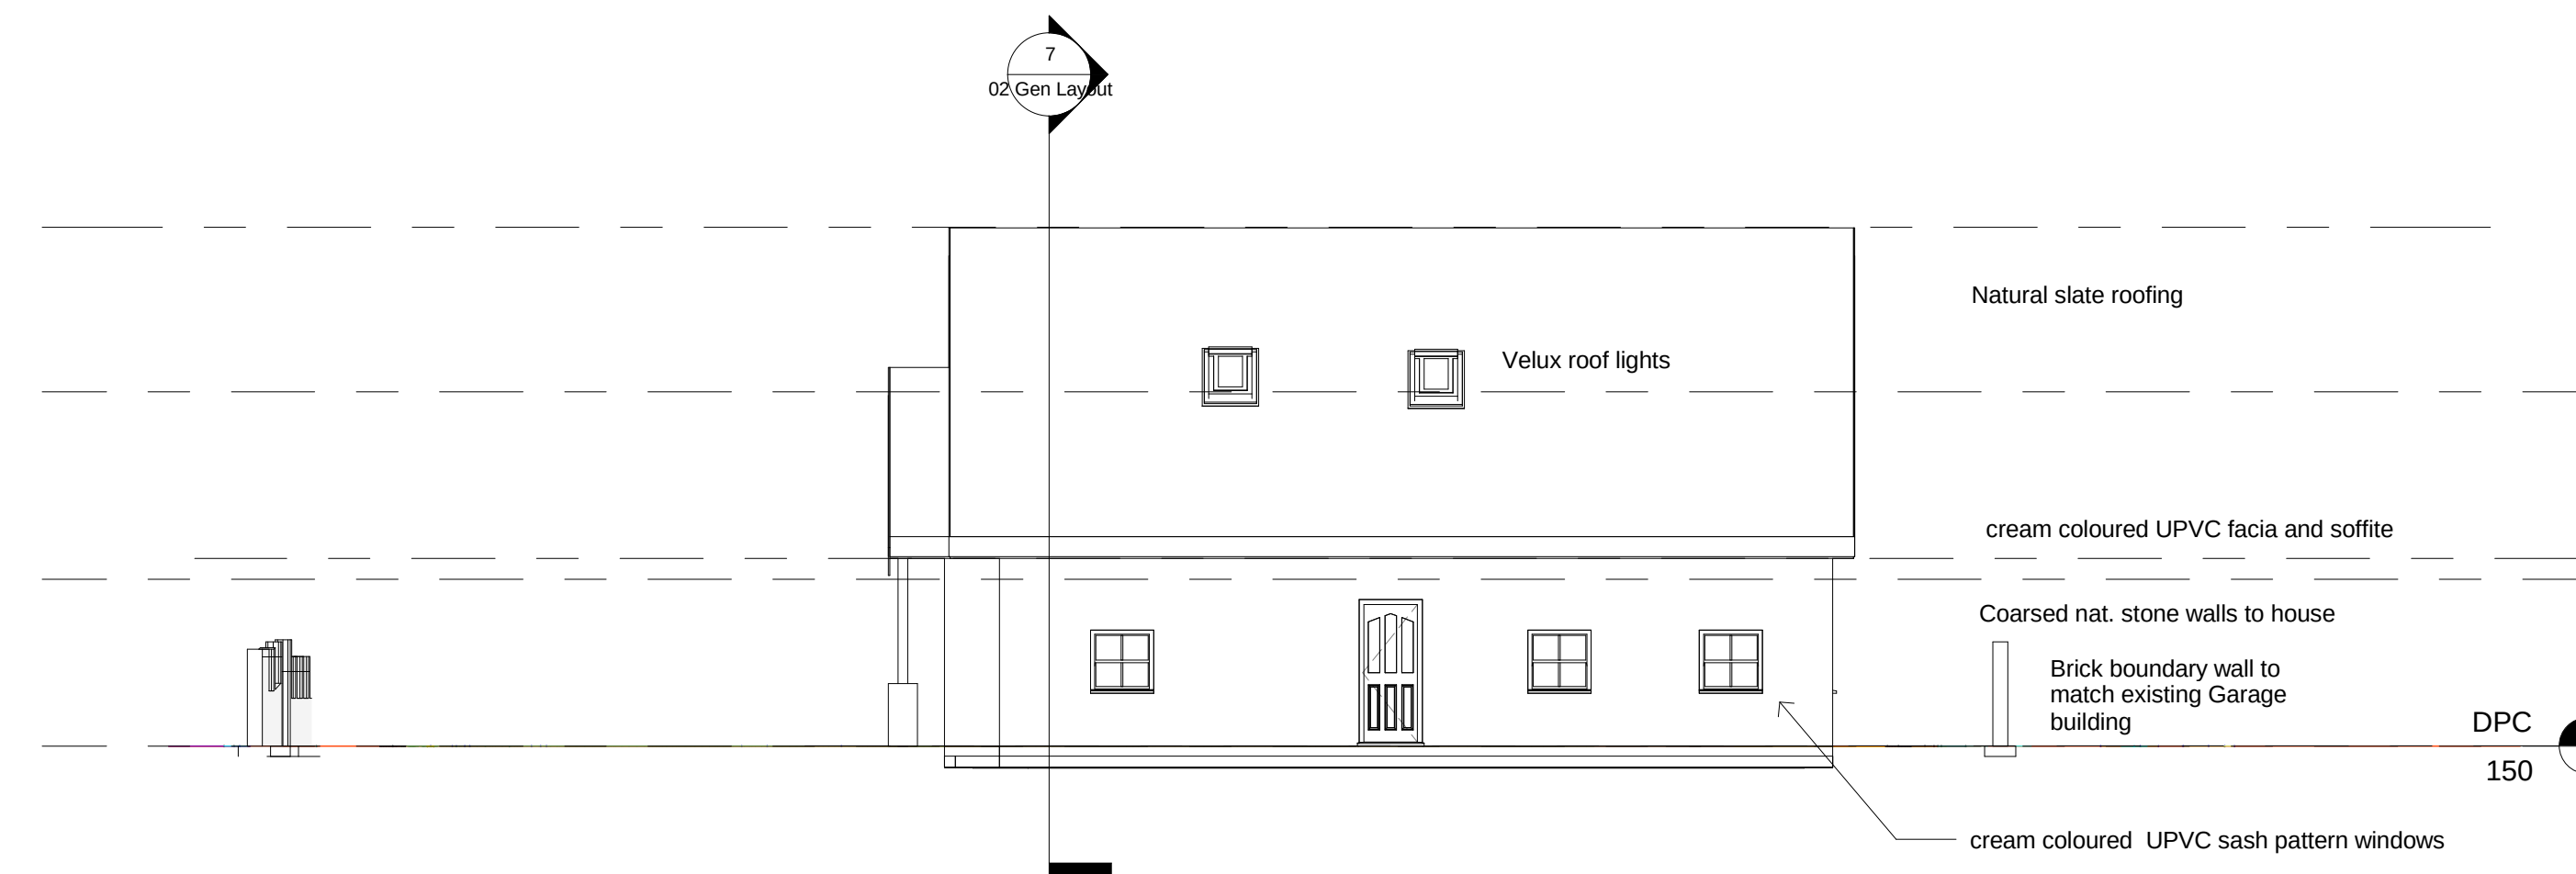

4 North
1 : 100

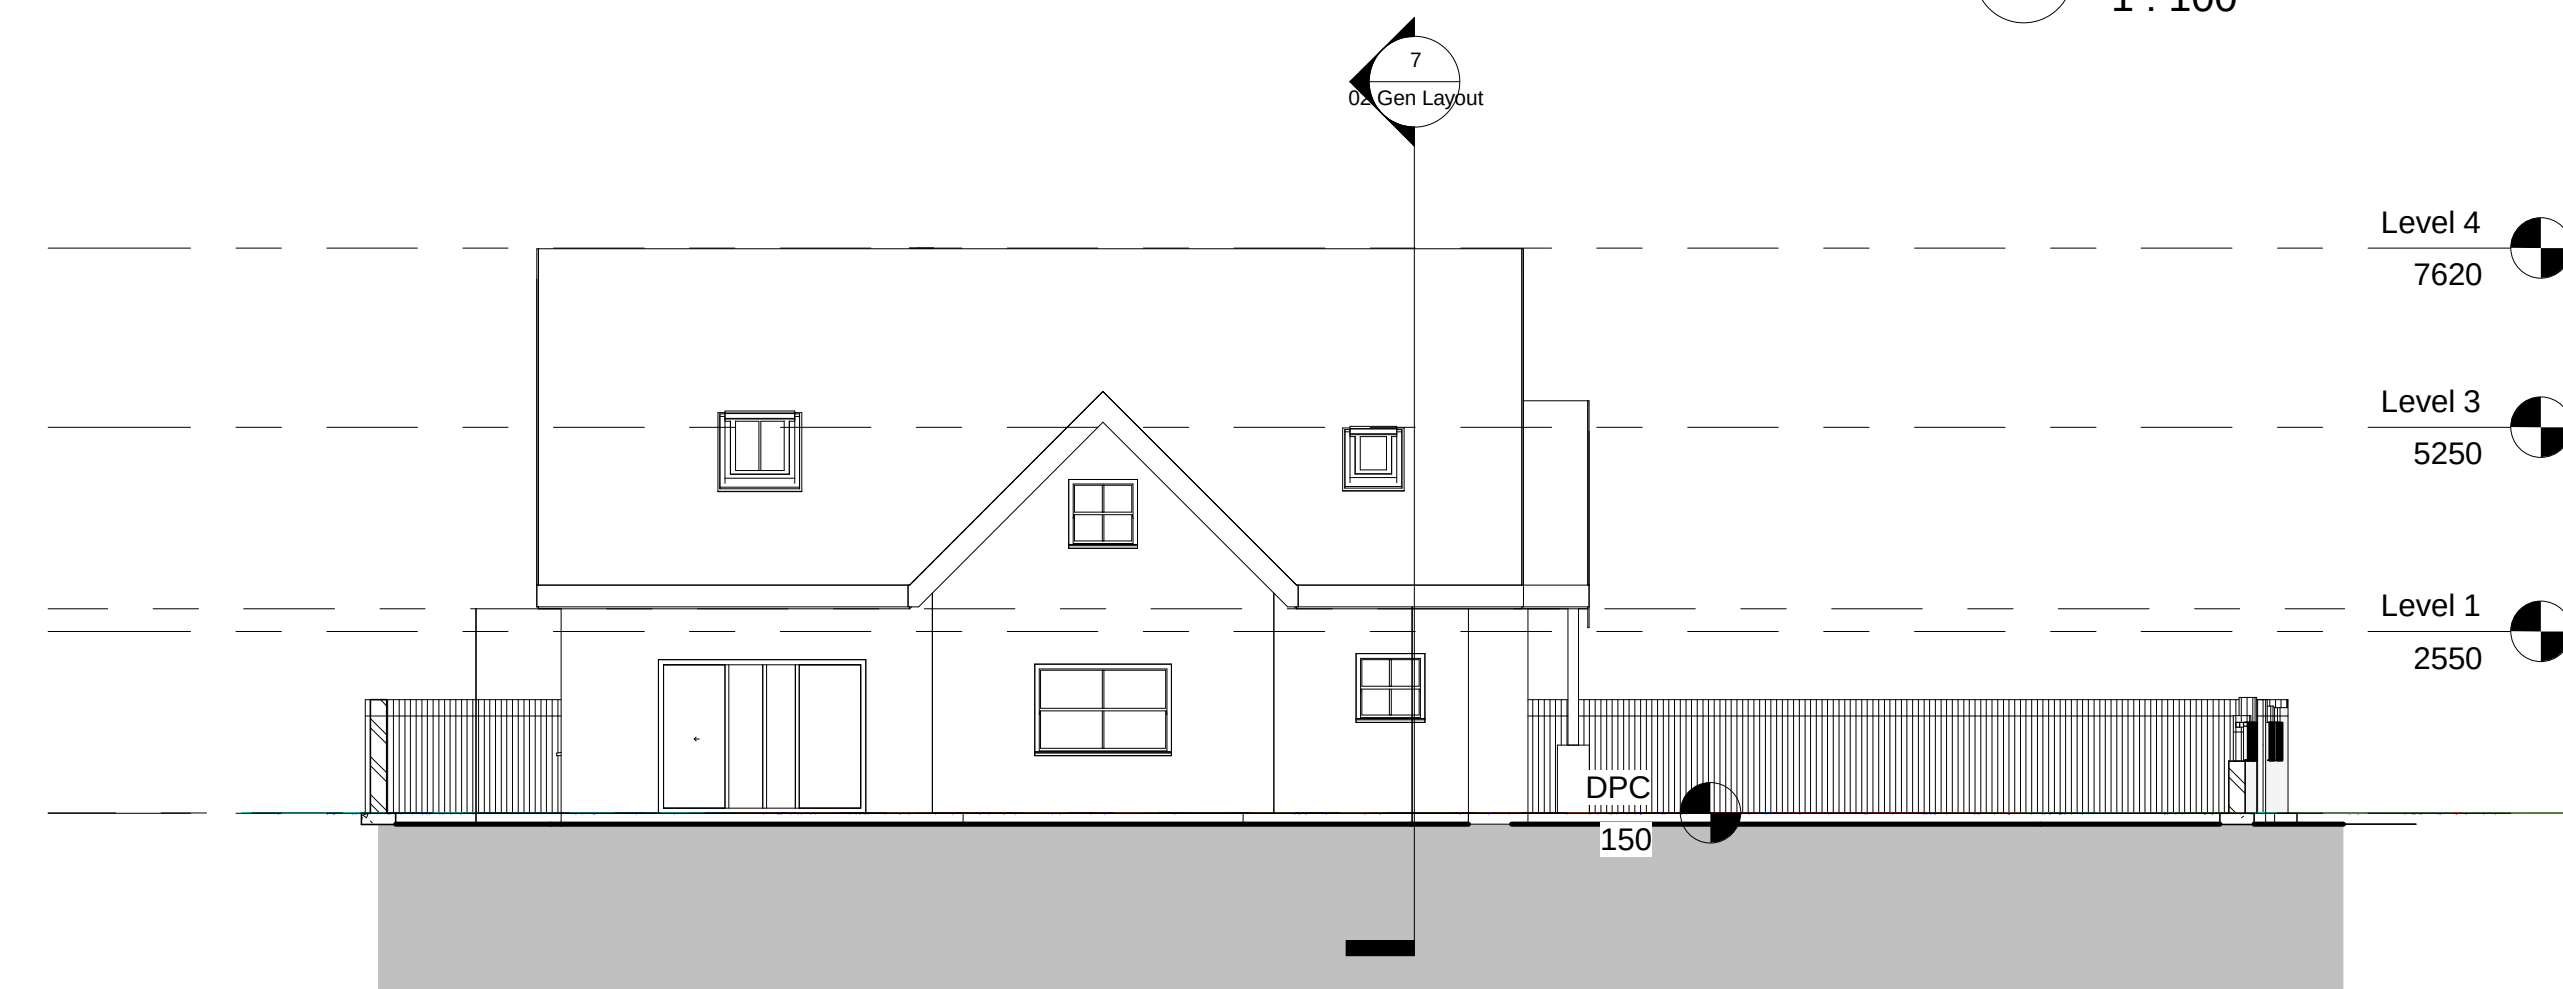

Level 4
7620

Level 3
5250

Level 1
2550

5 South
1 : 100

6 West
1 : 100