



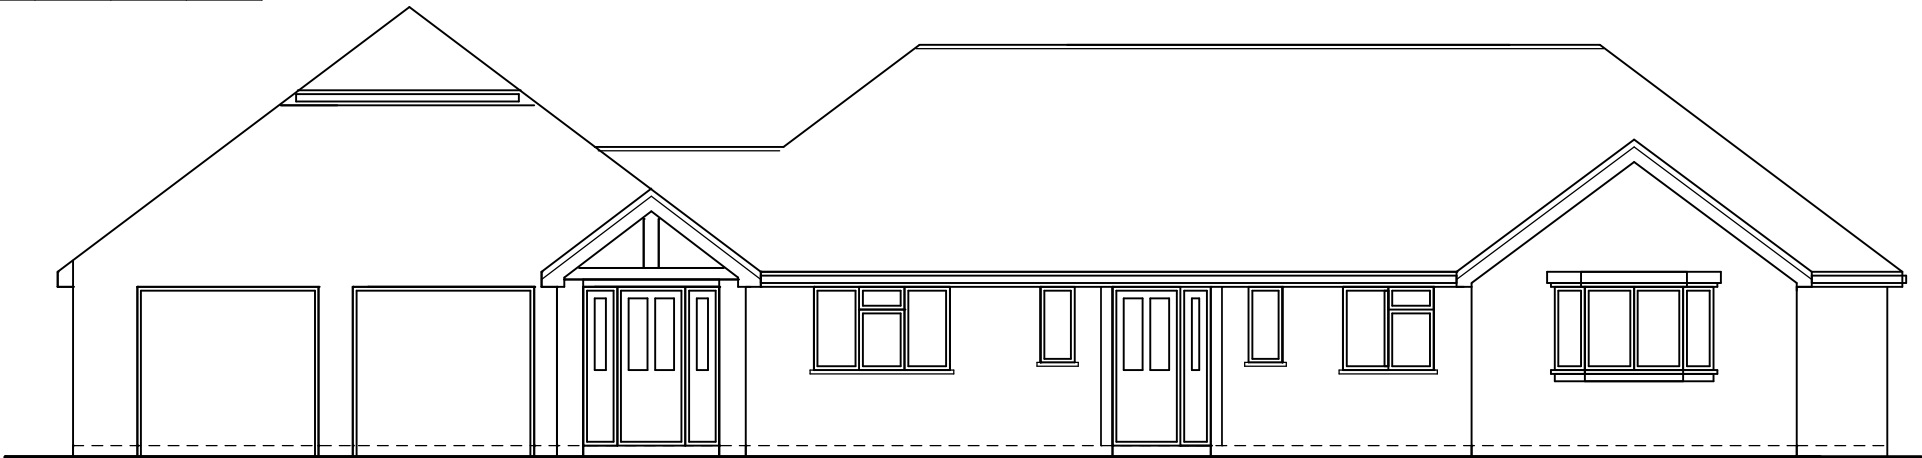


front (northeast) elevation




left (southeast) elevation

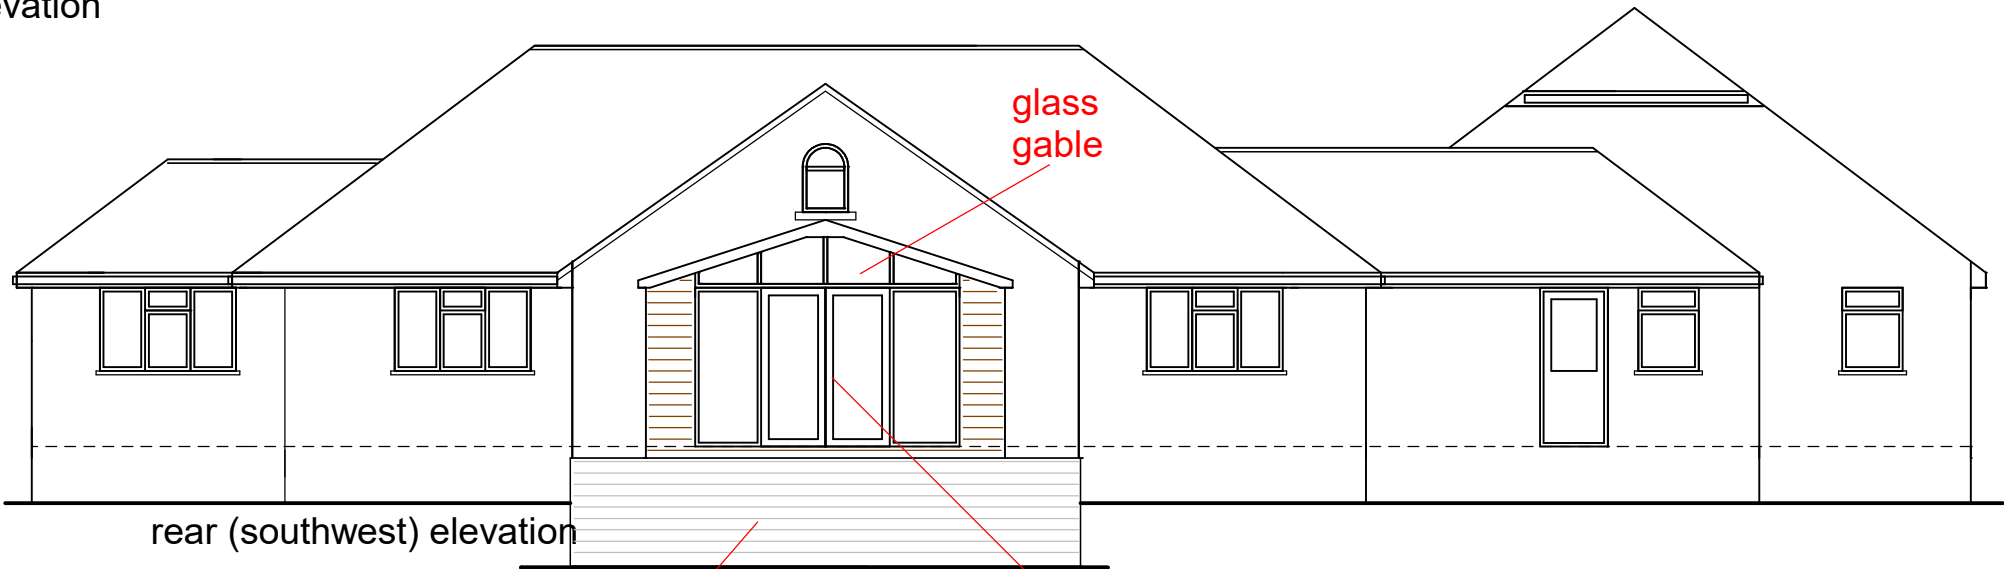



rear (southwest) elevation

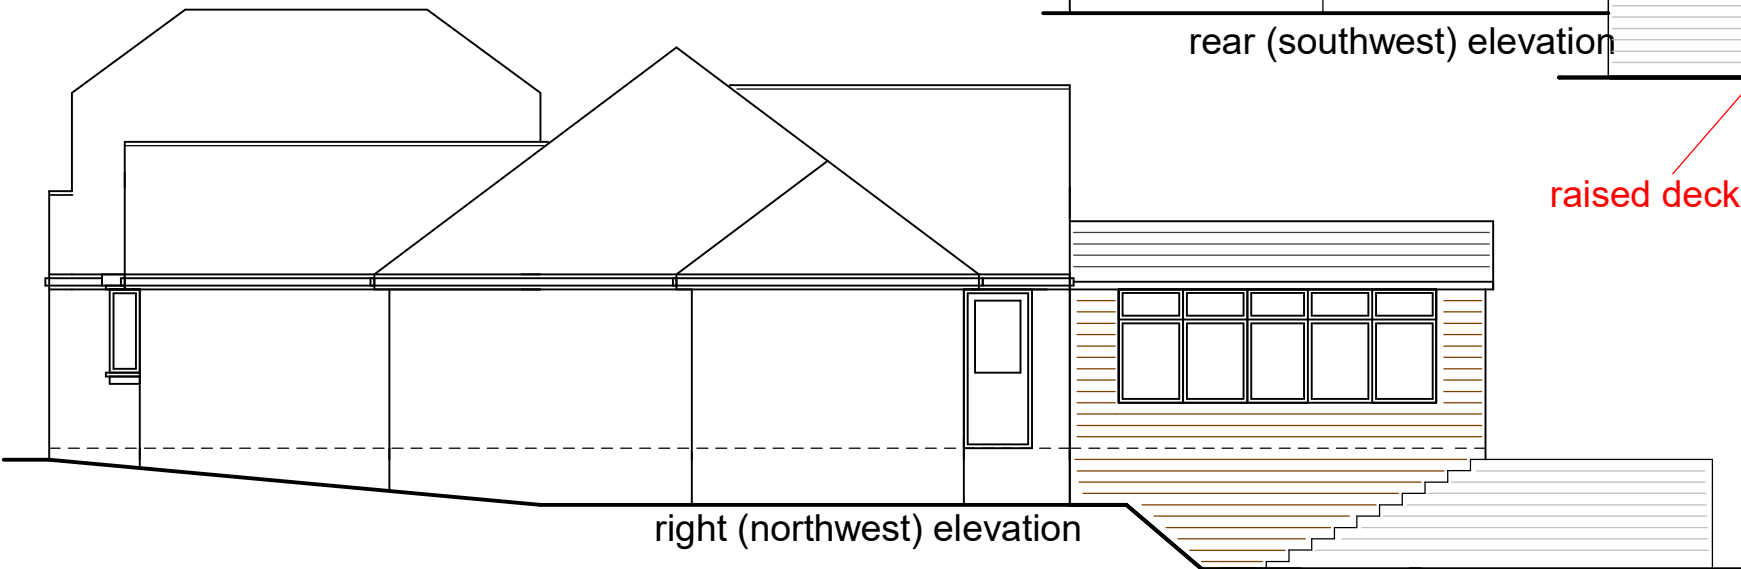

right (northwest) elevation

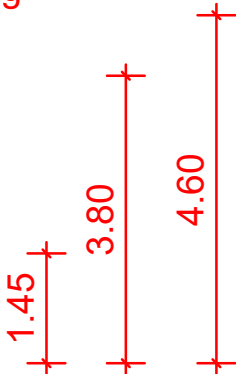

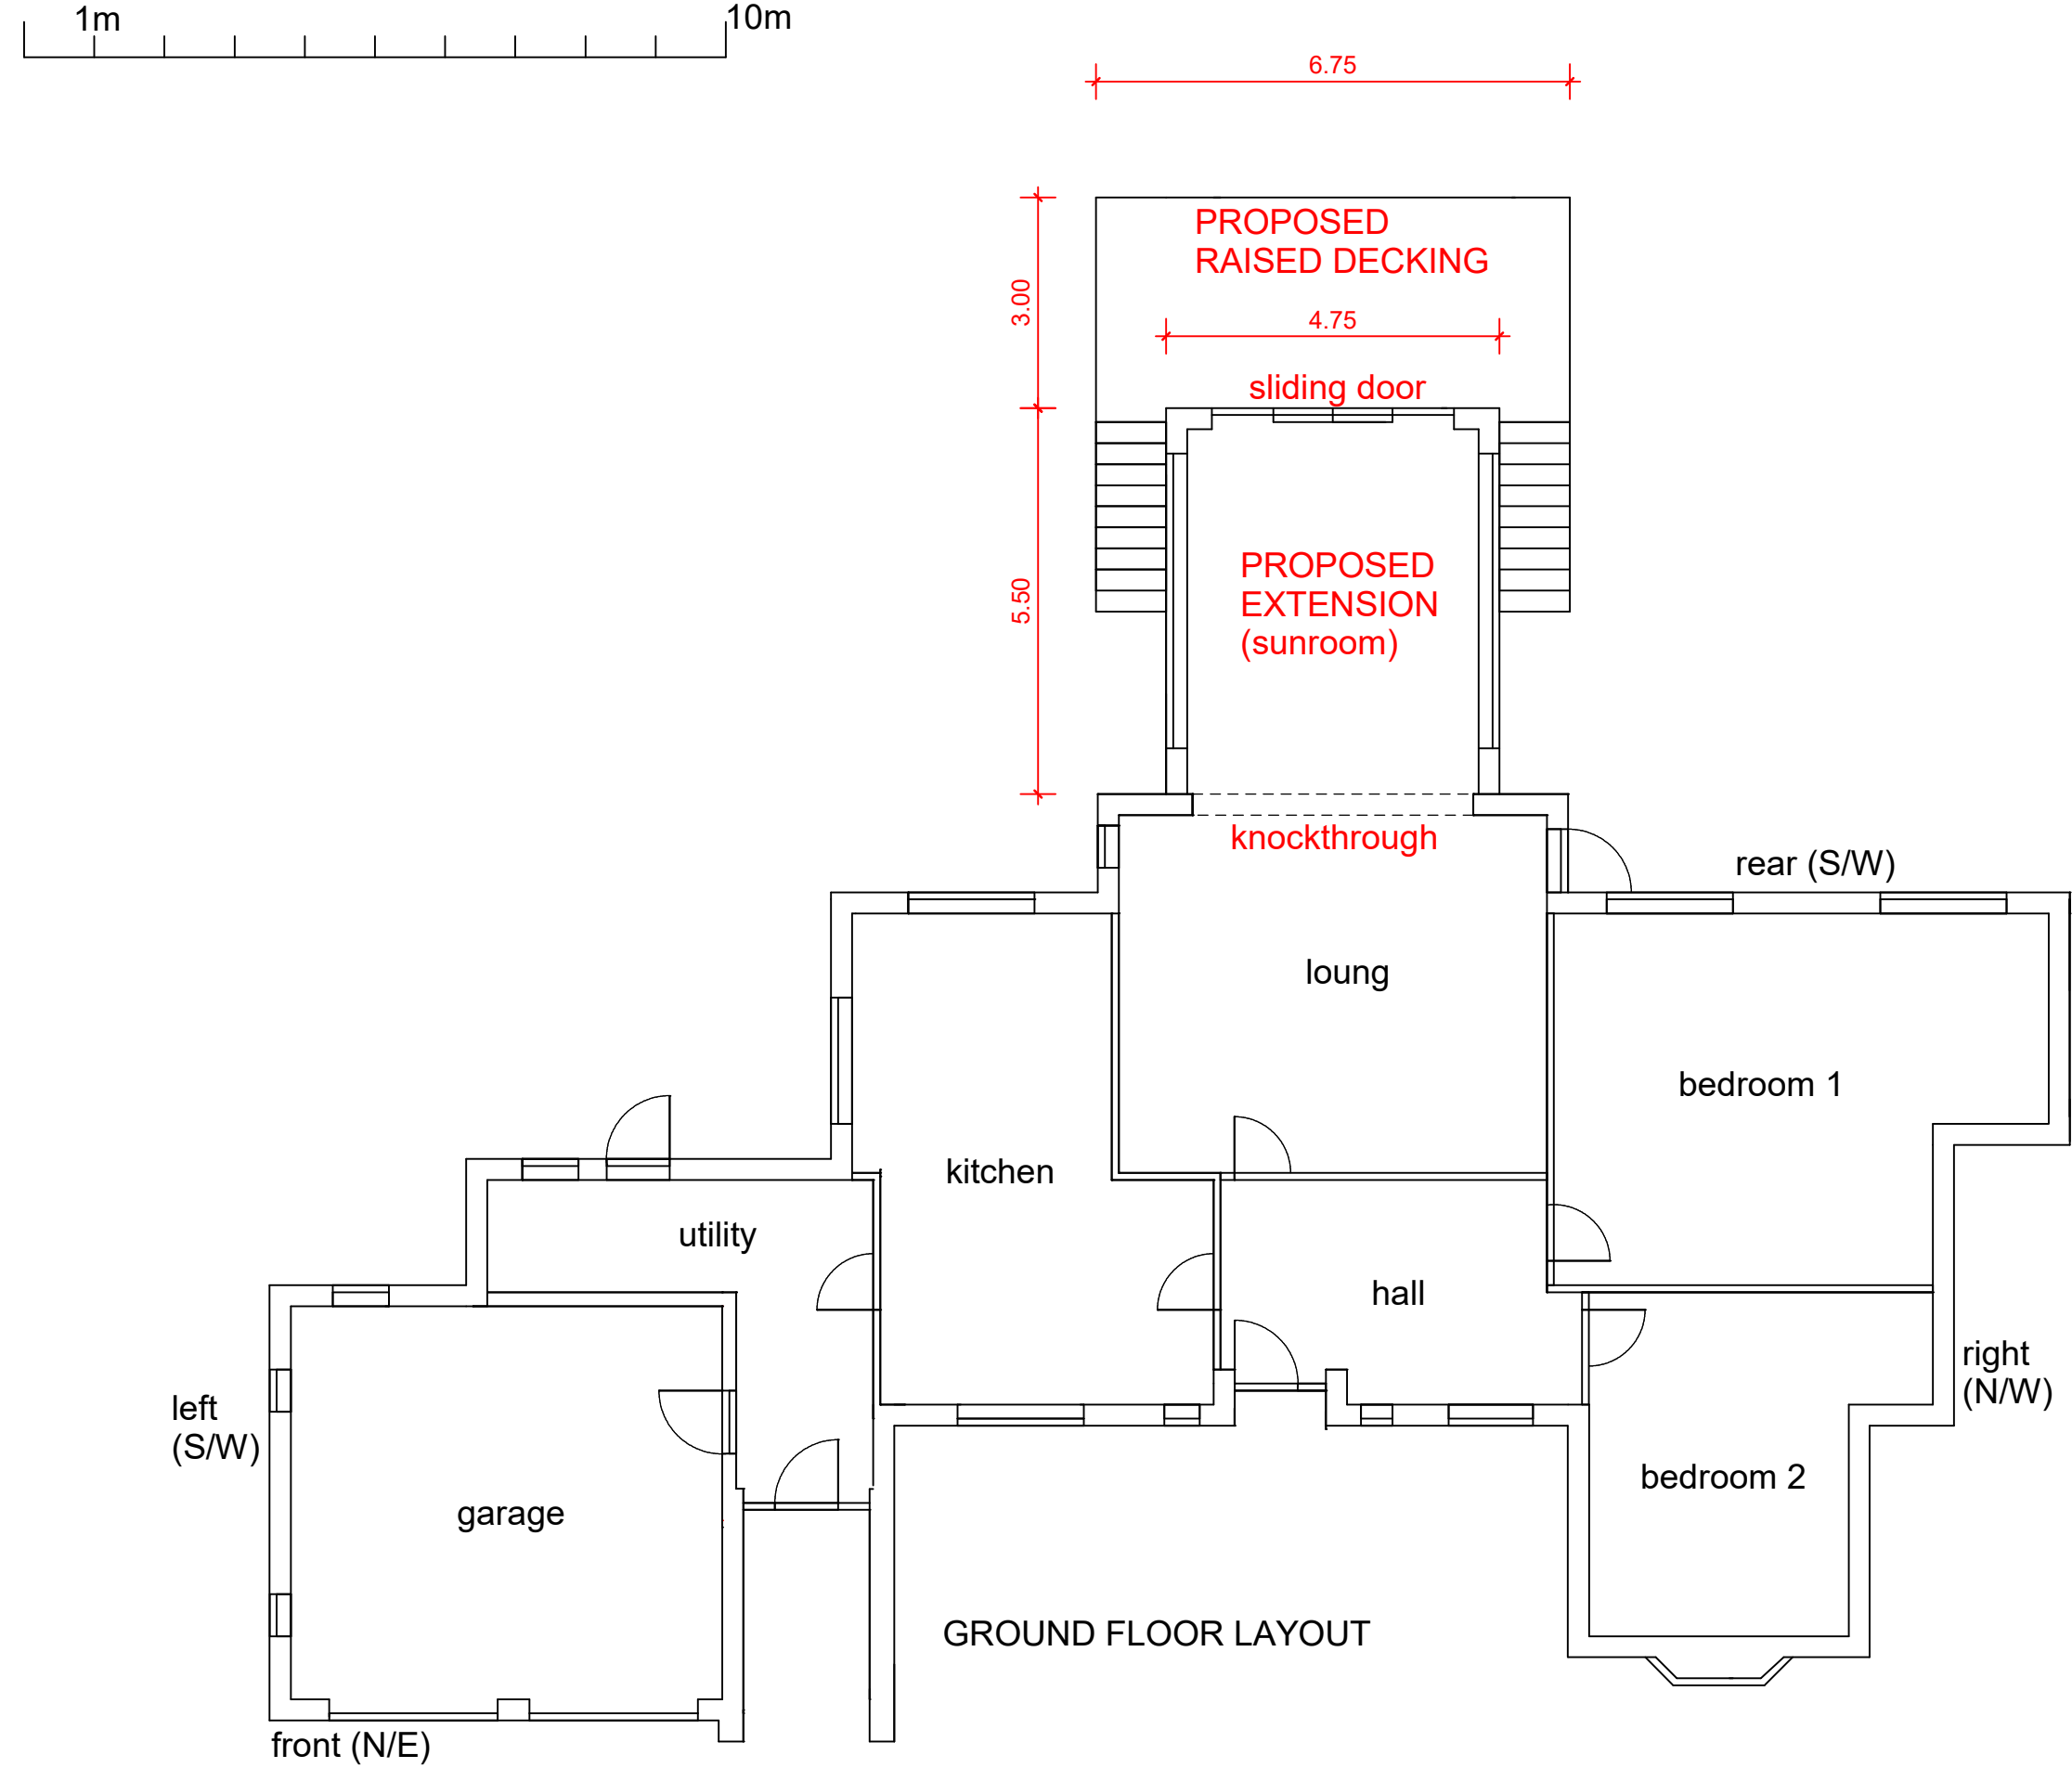

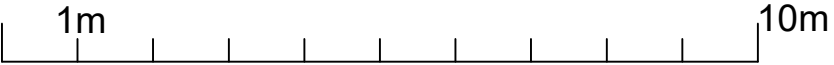

PROPOSED SINGLE STOREY REAR EXTENSION (sunroom) & PROPOSED RAISED DECKING

- extension
width 4.75m, projection 5.5m, hgt to eaves 3.8m, hgt to ridge 4.6m
brickwork to match property, framers cream upvc, glazing clear, light weight tiled roof,
tile colour to match property, drainage to existing gully
- raised decking
width 5.75m, length 3m, hgt 1.45m

notes-access via drive ie materials etc, boundary fence/ hedge hgts to remain same

