
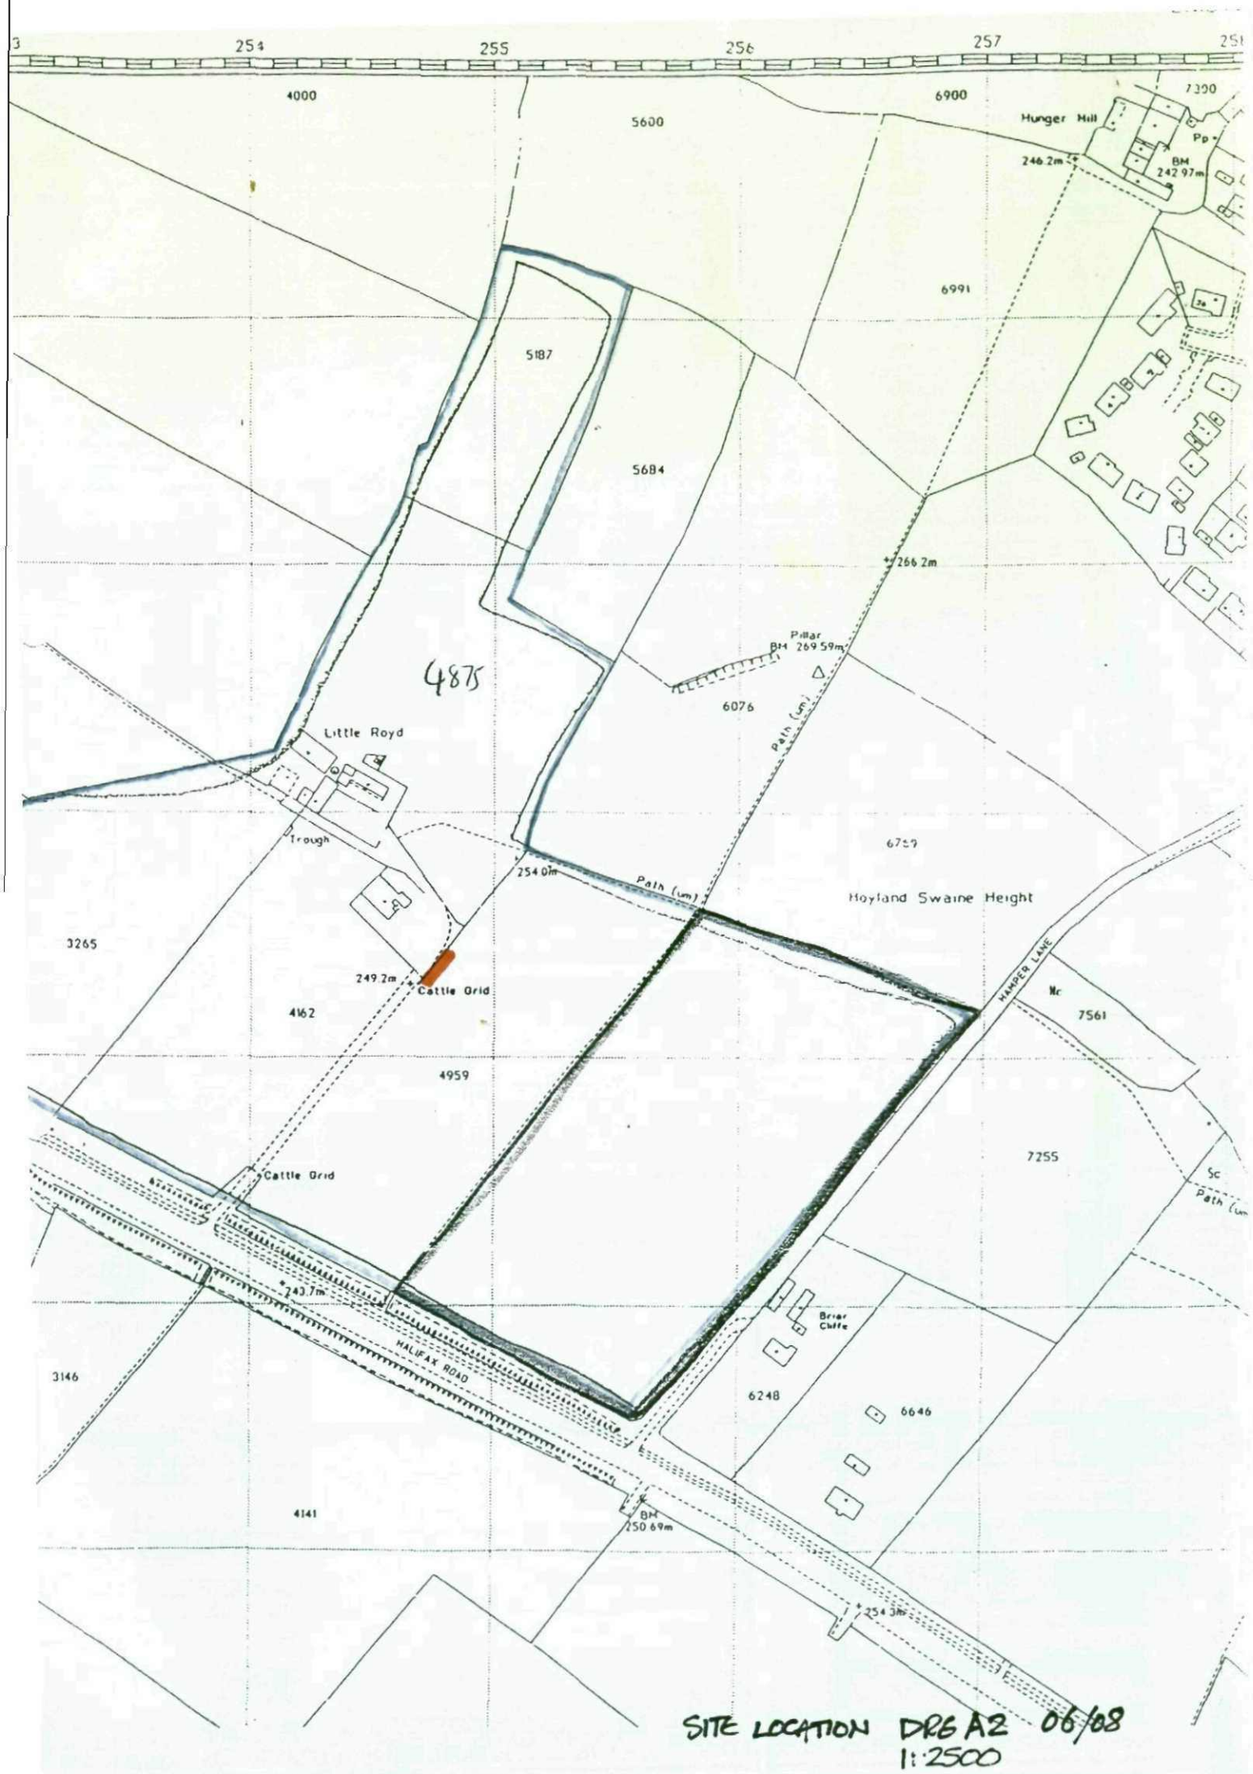


SITE LOCATION DRG A2 06/08
1:2500

Ordnance Survey®

OS Sitemap™

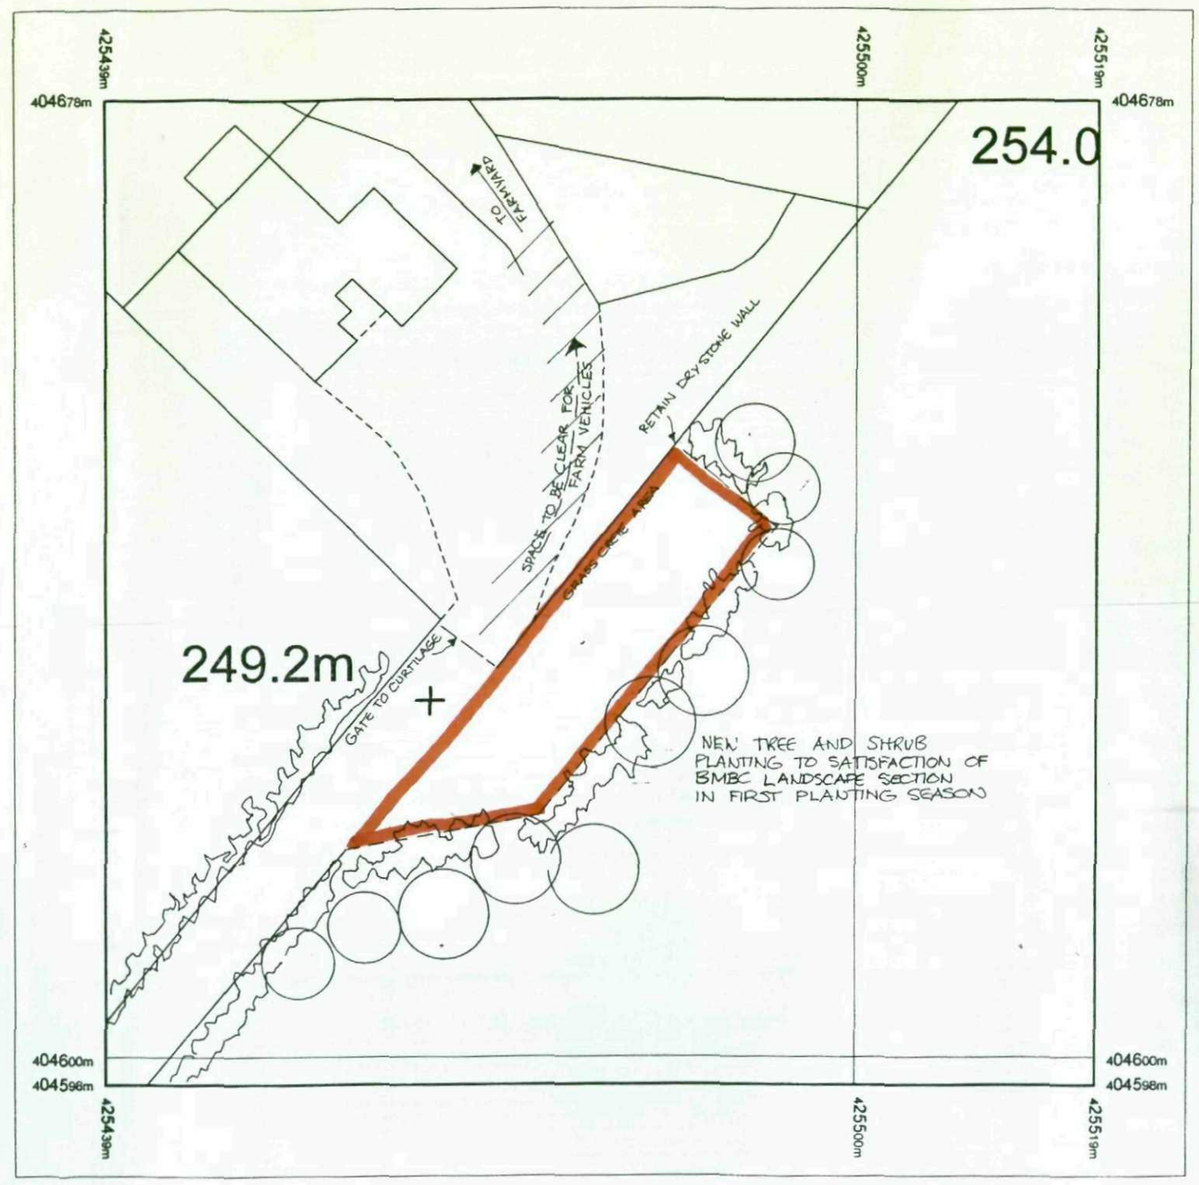

LAYOUT 1:500 DRG A1 9/08

Produced 03.06.2008 from the Ordnance Survey National Geographic Database and incorporating surveyed revision available at this date. © Crown Copyright 2008.

Reproduction in whole or part is prohibited without the prior permission of Ordnance Survey.

Ordnance Survey and the OS Symbol are registered trademarks and OS Sitemap is a trademark of Ordnance Survey, the national mapping agency of Great Britain.

The representation of a road, track or path is no evidence of a right of way.

The representation of features as lines is no evidence of a property boundary.

Metres
0 10 20
Scale 1:500

Supplied by: **The Orchard Bookshop**
Serial number: 00007100
Centre coordinates: 425479.38 404637.75

Further information can be found on the *OS Sitemap Information leaflet* or the Ordnance Survey web site:
www.ordnancesurvey.co.uk

MICHAEL A CLYNCH
Dip. Arch. Dip. T. P. A.R.I.B.A.
Architect & Town Planner
14 Huddersfield Road, Ingbirchworth
Sheffield S36 7GF Tel: 01226 766308