


East Facing Elevation As Existing

Scale 1:100@A1

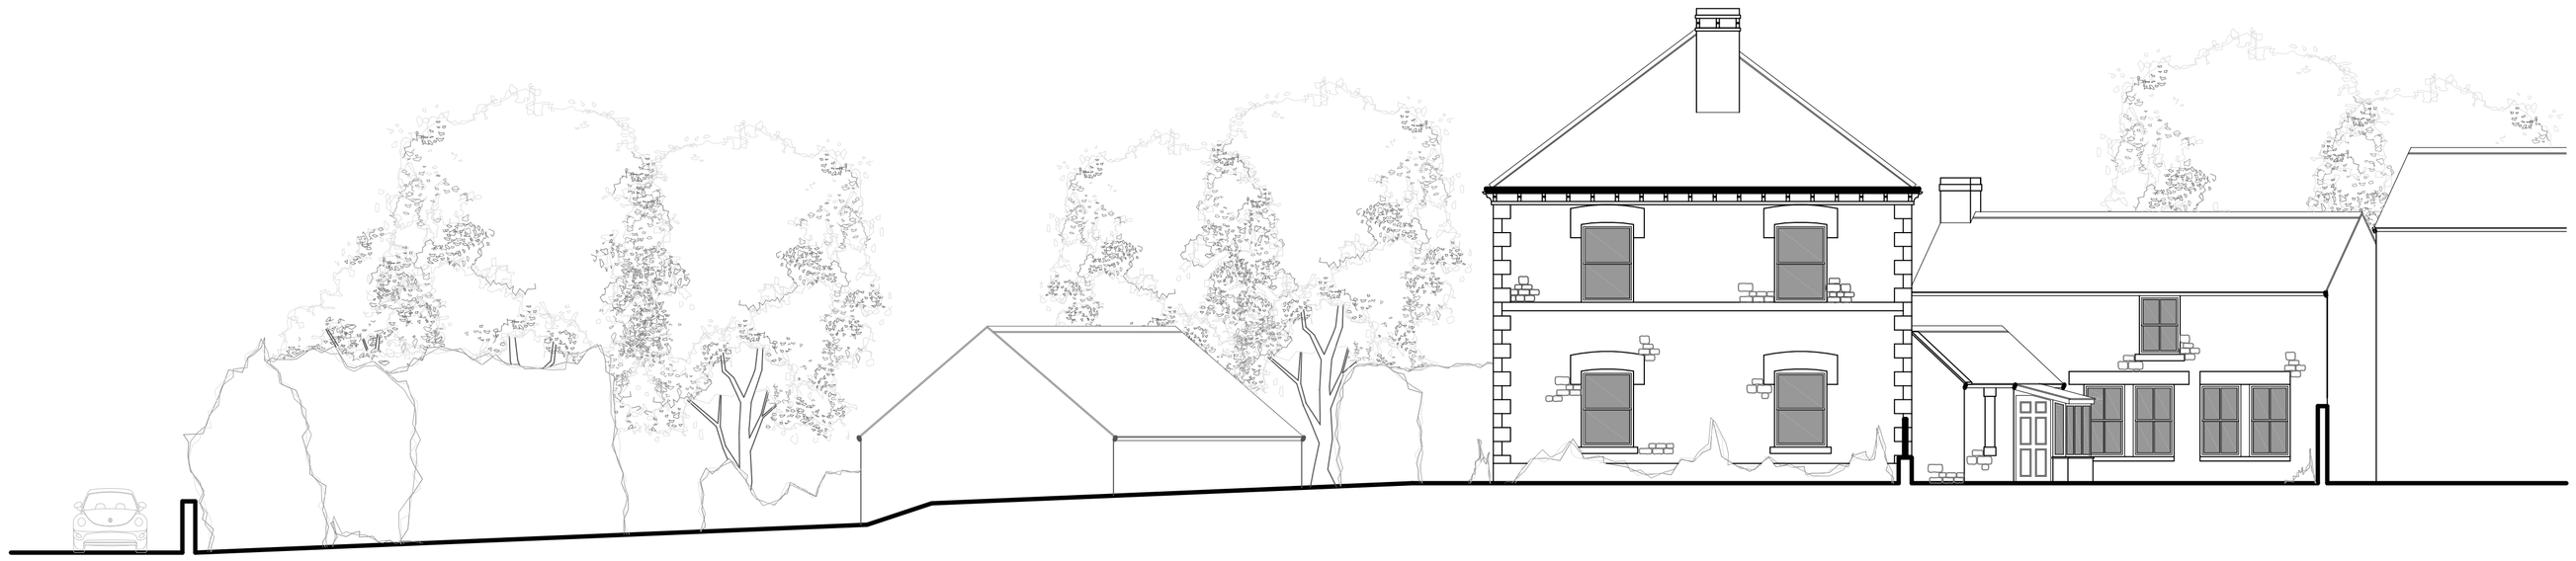

South Facing Elevation As Existing

Scale 1:100@A1

MATERIALS

- **Walls - tool finished, coursed stonework with ashlar quoins, dressings, sills and lintols**
- **Roof - natural stone slate**
- **Rainwater goods - cast iron profiled guttering plastic rainwater pipes and svp's**
- **Windows - painted timber double glazed vertical sliding sash windows**
- **Doors - painted timber panelled and glazed door σ**

ISSUED FOR PLANNING

REVISION	DATE	DRAWN	CHECKED	DESCRIPTION

CLIENT	MR & MRS HARVEY	SCALE	1:100@A1
		DATE	MAR 2016
PROJECT	BELMONT HOUSE, THURGOLAND	DRAWN	ML
		CHECKED	
DRAWING TITLE	ELEVATIONS AS EXISTING SHEET 1 OF 2	JOB NUMBER	1535
		DRAWING NO.	104
		REVISION	

TIMEARCHITECTS

Creative Conservation - Inspiring Design. Time Architects 226-228 Holme Lane, Sheffield, S64JZ
Registered Company Number in England and Wales: 8033383, Director: Michael Leigh
W. www.timearchitects.co.uk **E**. info@timearchitects.co.uk **T**. 0114 430 0114
© all rights reserved, report all discrepancies, do not scale from drawing, check dimensions on site