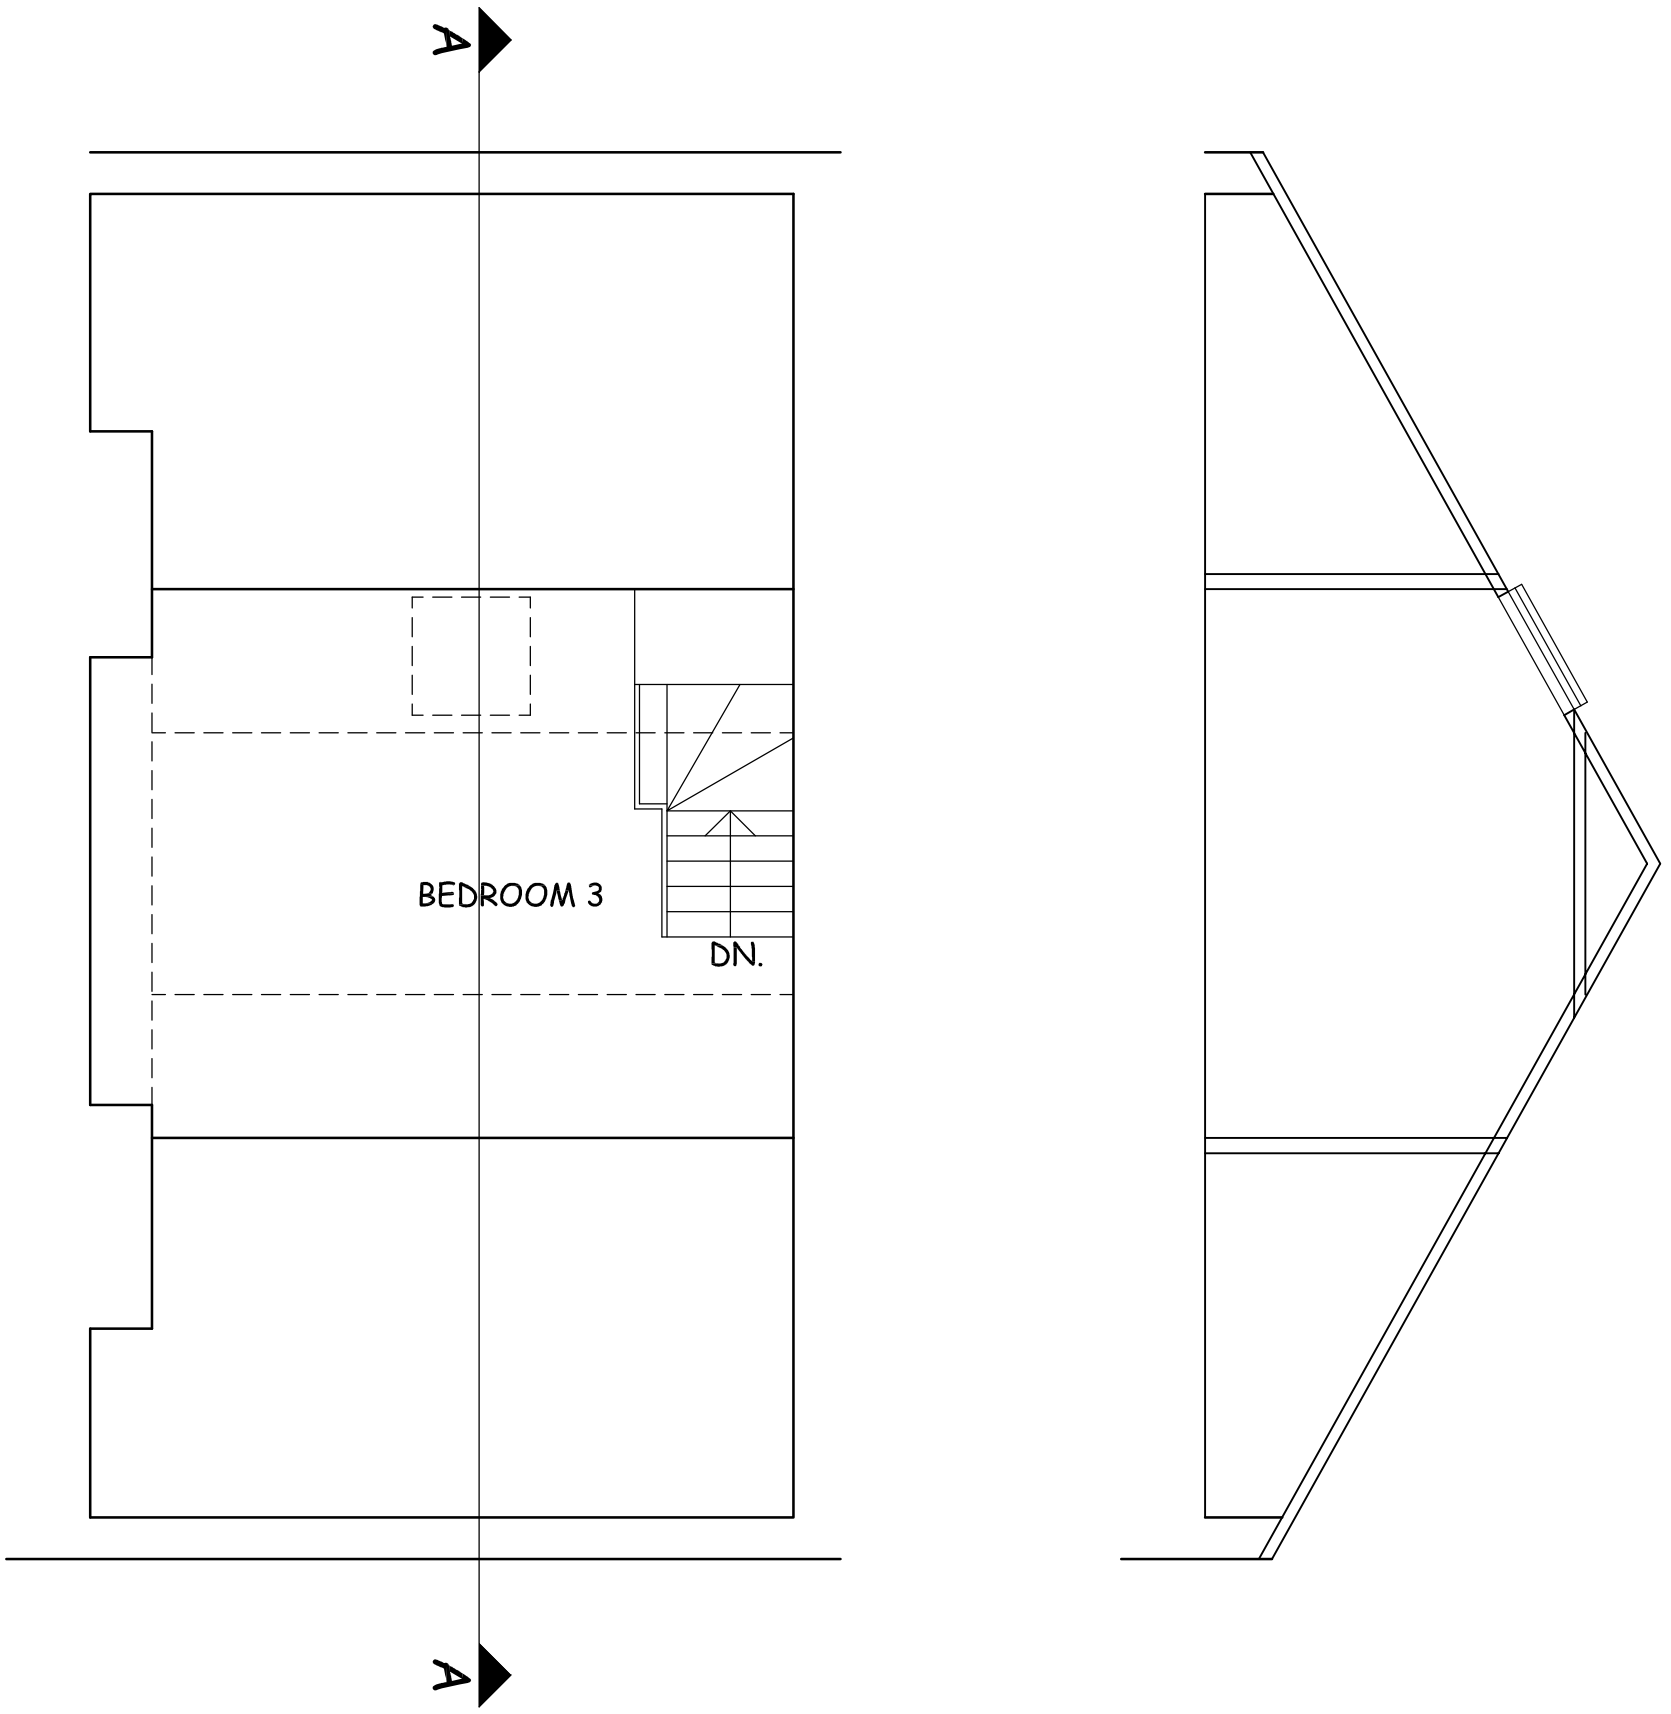


SECOND FLOOR PLAN & SECTION AS EXISTING 1:50

Andromeda
ARCHITECTURE
105 HAWKSLEY AVENUE
SHEFFIELD S6 2BD
Tel: (0114) 2854 207

L.P.S. AT 90 PRINCESS STREET, BARNSLEY, S70 1PF
CONVERSION TO H.M.O.

SECOND FLOOR PLAN & SECTION AS EXG.	1/50 @ A3	MAR.'17	07-0517-S1.3

© COPYRIGHT EXISTS ON THE DESIGNS AND INFORMATION SHOWN ON THIS DRAWING The contractor must verify all dimensions on site commencing work of any kind. No dimensions to be scaled from this drawing for fabrication or construction purposes.