
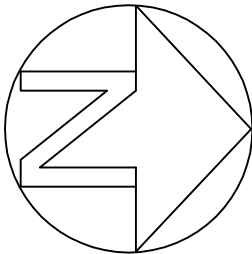


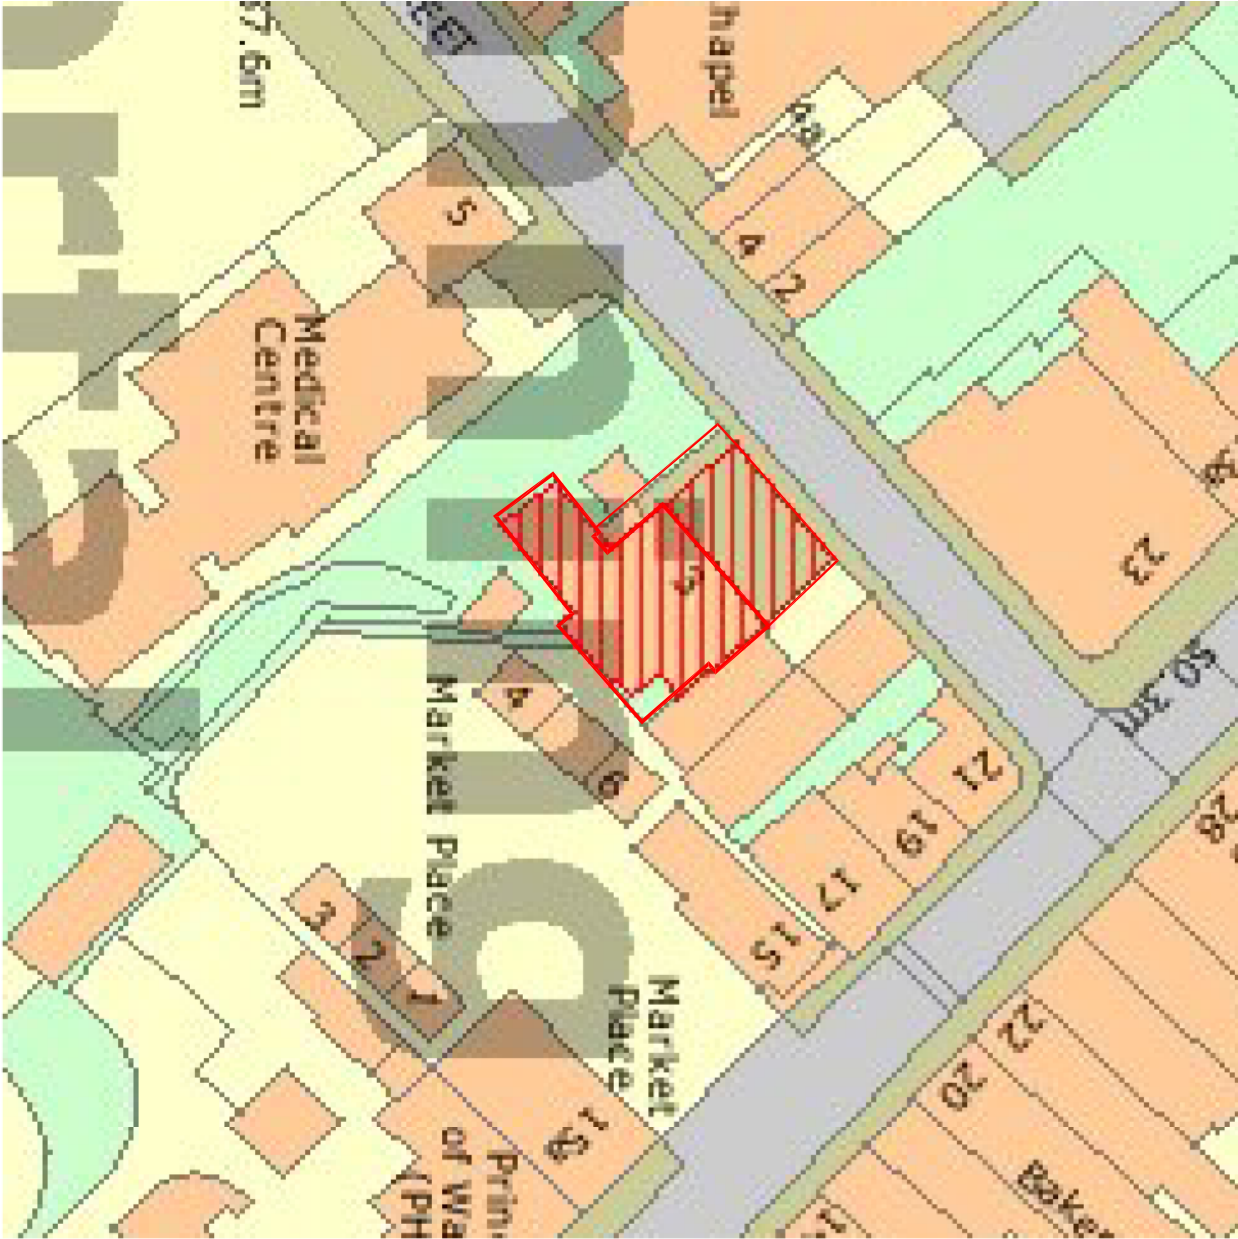

Rev.	Description	Date:
------	-------------	-------

blass

DESIGN CONSULTANTS
TEL: 020 8922 5002 FAX: 020 8922 5001
EMAIL: studio@blass.co.uk, VESITE: www.blass.co.uk
UNIT 2 • CORNWALL WORKS • CORNWALL AVENUE •
LONDON N3 1TD • ENGLAND

Client: ADP

Project: S73 ODD
SOUTH YORKSHIRE
3 GEORGE ST. WOMBWELL

Title:

BLOCK PLAN

Scale: 1:500 Date: 27-02-09

Drawn: JL DWG. No. 9651/06

This drawing is the property of Blass Design Consultants and is not to be copied, reproduced, retained or disclosed to any unauthorised person either wholly or in part without prior consent. Do not scale from this drawing. Use all figures as stated only. All figures are subject to change without notice. All dimensions are to be verified by structural consultants before fabrication. If in doubt ask.

Drawing No.	9651/06
-------------	---------