
KENDRAY STREET

Do Not Scale

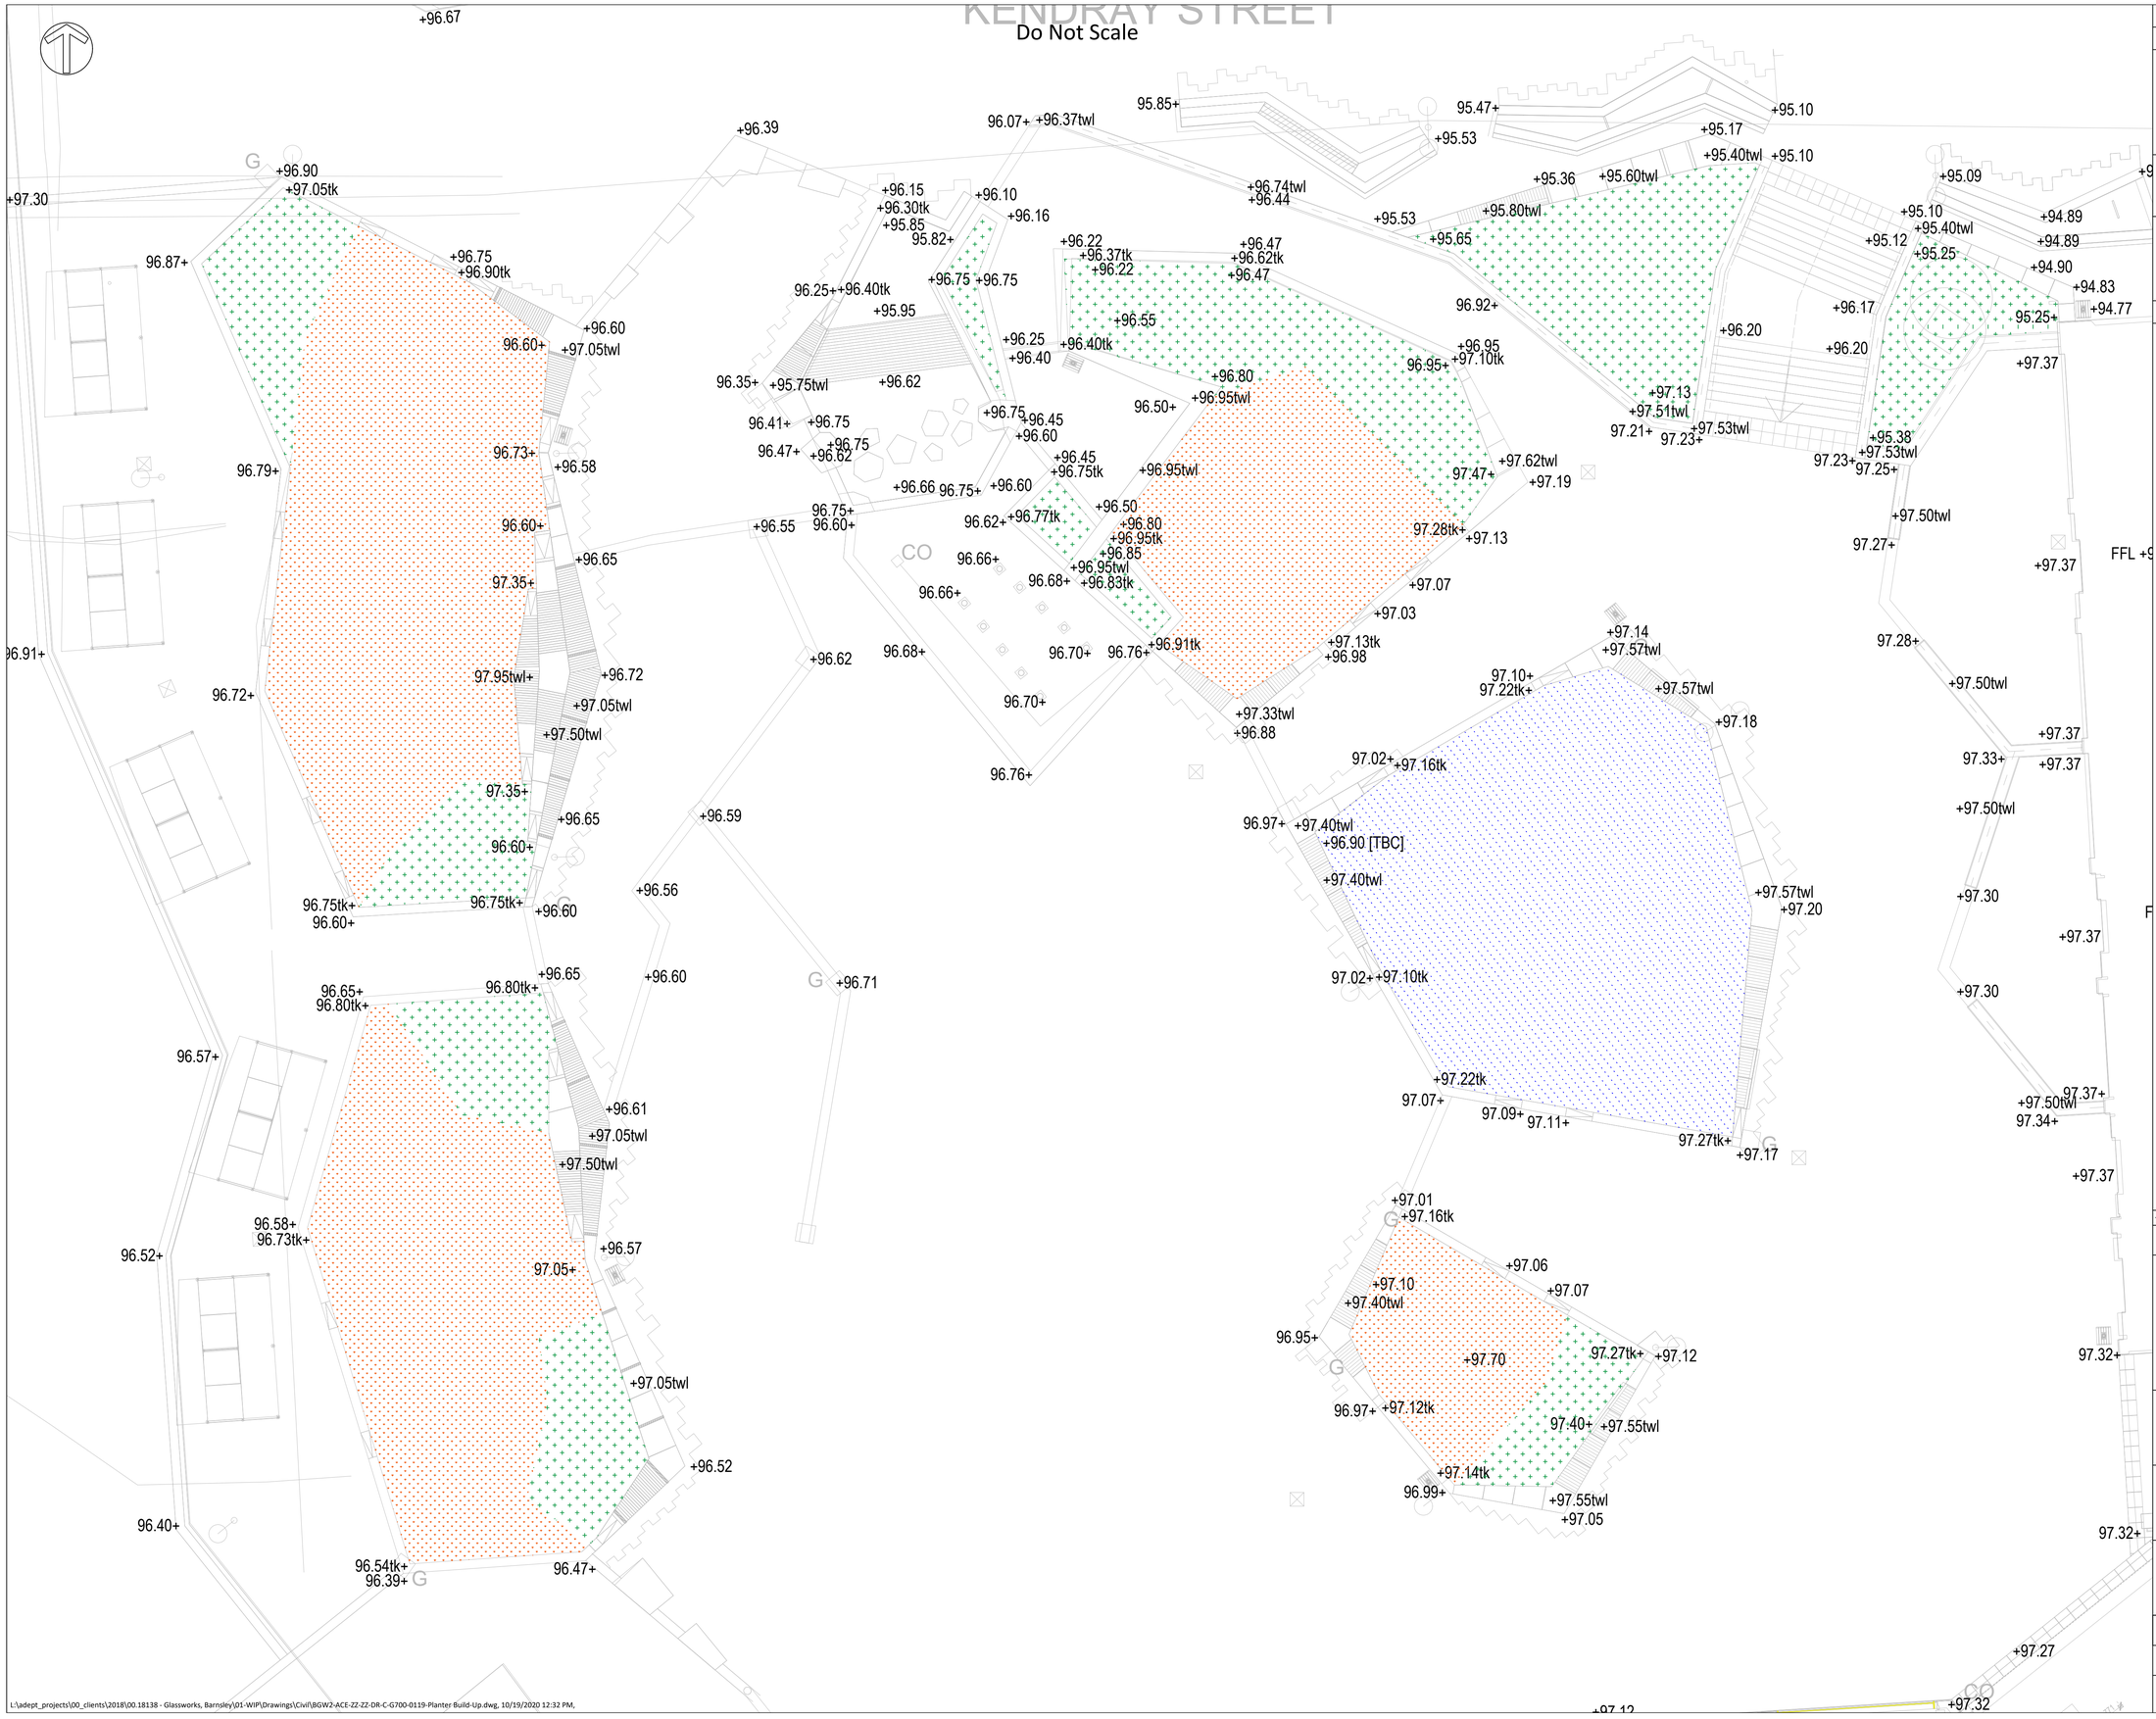

DESIGN REVIEW

Design review by:	**	Checked by:	**

Residual hazards:

Health, Safety & Environmental Notes

NOTES

1. Do not scale this drawing.
2. Levels taken from Landscape Architect's drawing.

Key:

Grass:
- 150mm of loamy/sterilised top soil for grass areas, with make up below loam soil/sand.
- Tree planting to Landscape Architect's specification. Not less than 600mm depth of soil recommended at tree planting areas.

Artificial Grass:
- 35mm compact sand, on terram membrane layer, on make up of compacted type 1 or as dug material.

Paving:
- Leave 300mm below finish level in as dug on concrete base.

Date	Description	By	Chk	Rev
19.10.20	Initial Issue	MM	WD	P1

ADEPT
CIVIL AND STRUCTURAL CONSULTING ENGINEERS

Web: www.adeptcsce.com
Email: inbox@adeptcsce.com
Tel: 0113 239 4518 (Leeds)
Tel: 0161 974 3620 (Manchester)
Originating Office

Project
The Glassworks
Barnsley

Title
Planter Build-Up Details

Client
Henry Boot CONSTRUCTION

Scale @ A1	Initial author	Initial checker	Approver	Initial Date
1:100	MM	WD	PW	Oct '20

Status: S2
Purpose: Information

Project Number	Originator	Volume	Level	Type	Role	Class	Drg. No.	Rev.
BGW2	ACE	ZZ	ZZ	DR	C	G700	0119	P1

L:\adept_projects\00_clients\2018\00.18138 - Glassworks, Barnsley\01-WIP\Drawings\Civil\BGW2-ACE-ZZ-ZZ-DR-C-G700-0119-Planter Build-Up.dwg, 10/19/2020 12:32 PM,