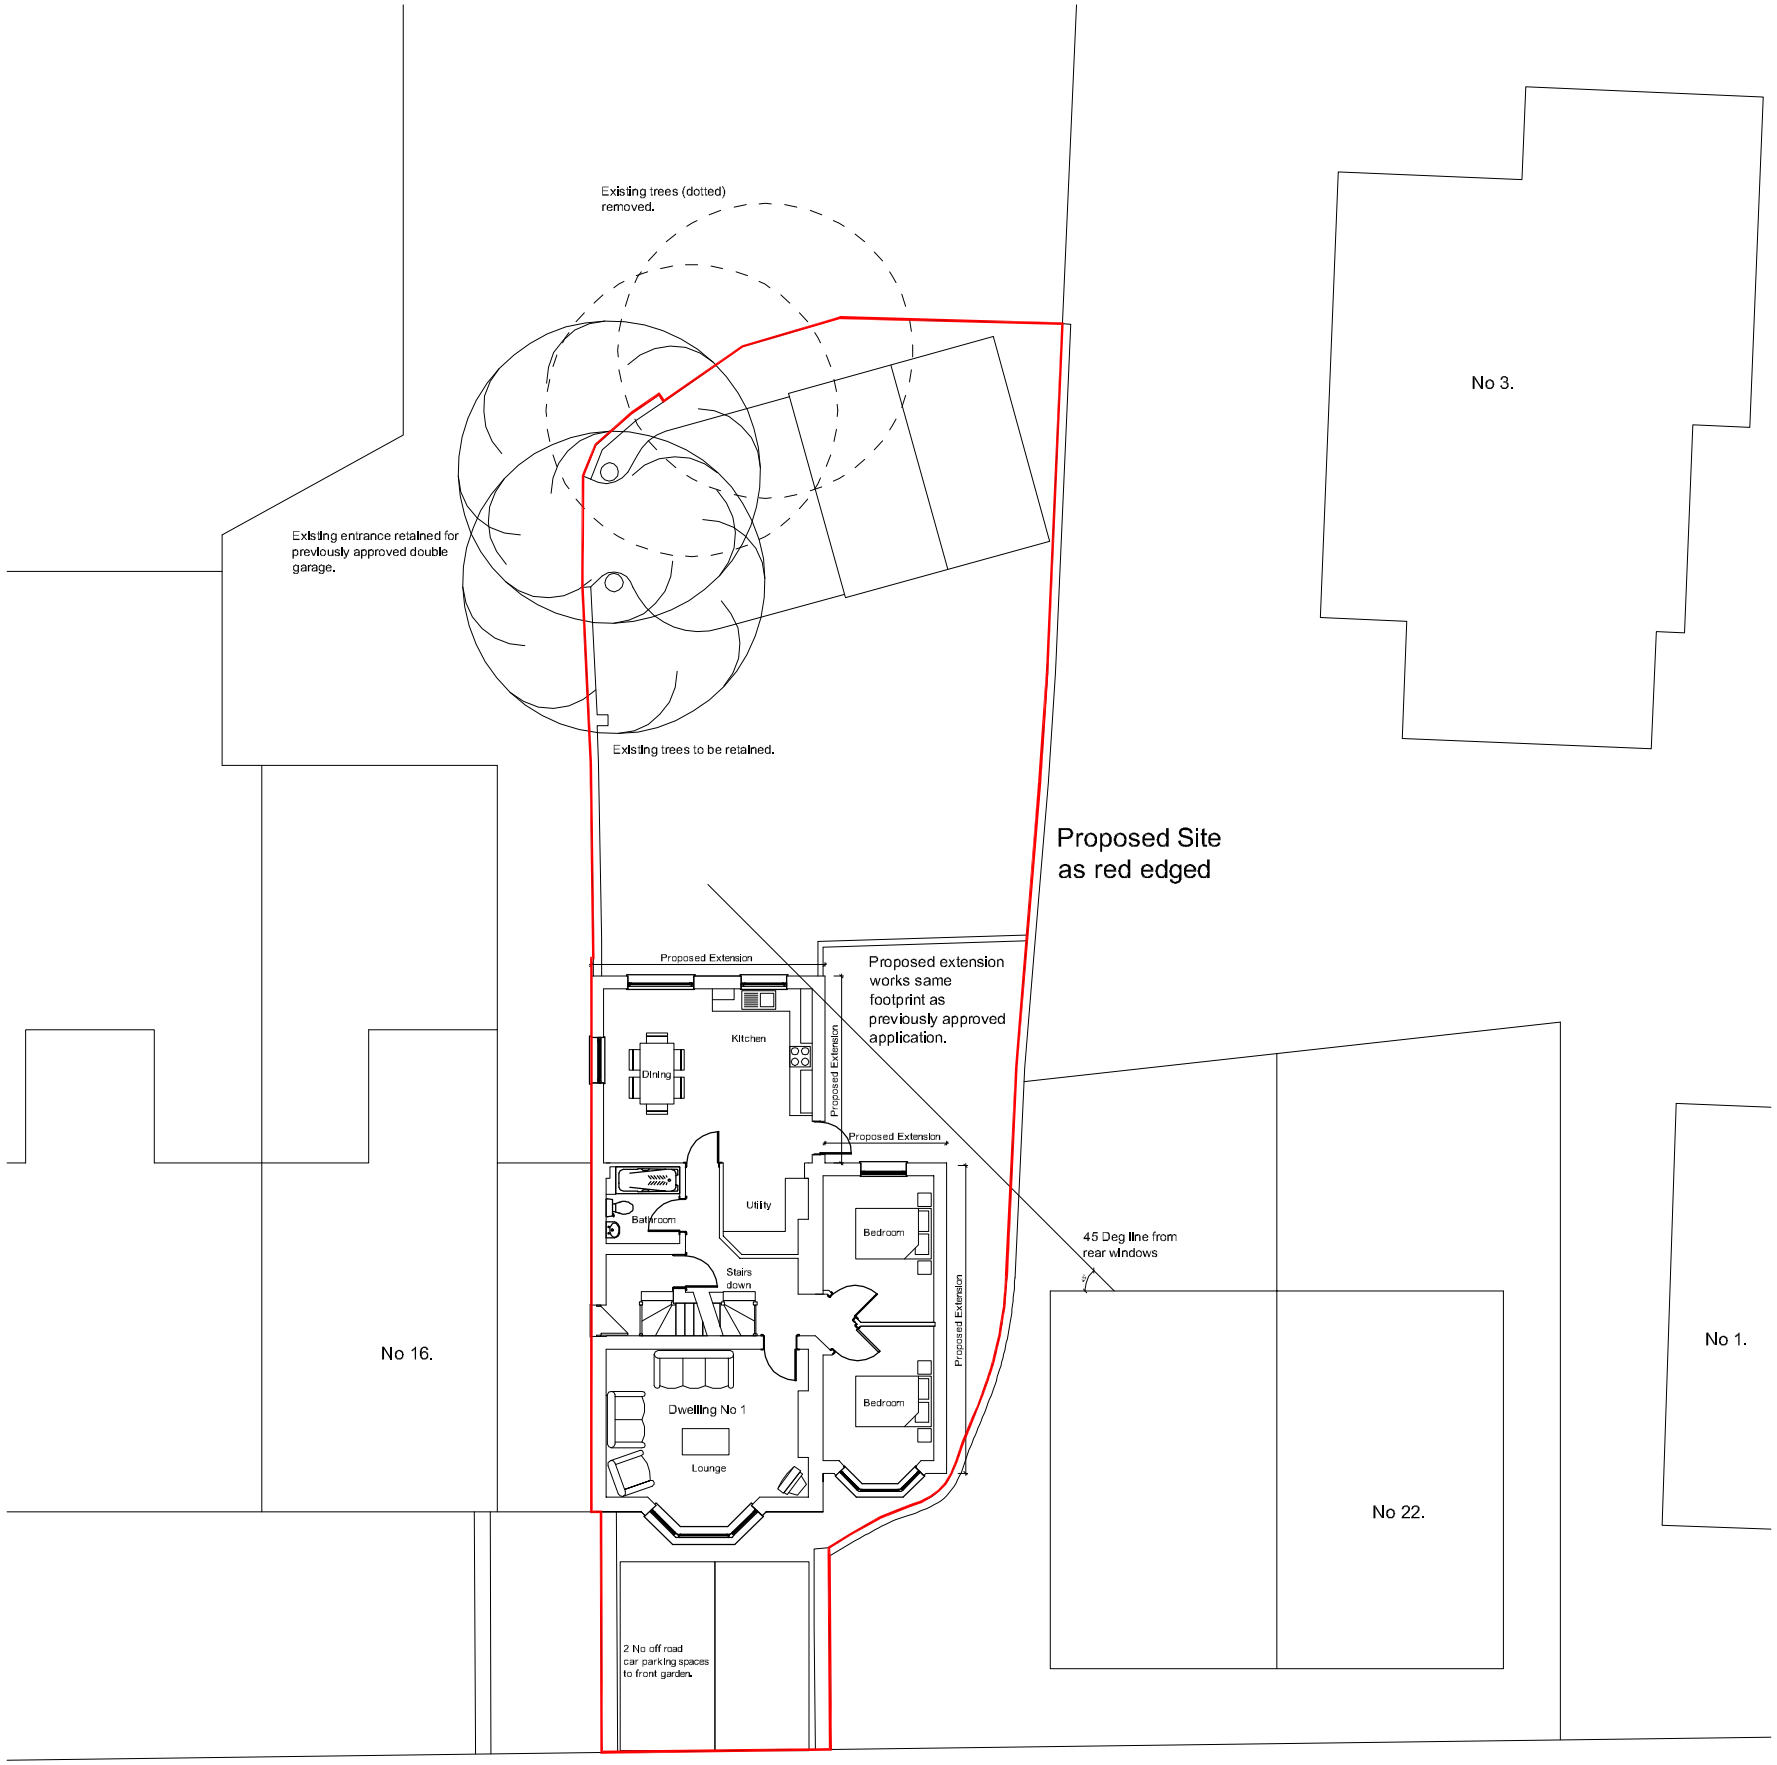


Proposed Site Layout plan 1:200

NOTE:

Proposed extension details are of the same size and elevational profile of the previously approved scheme for 18 Longman Road.
All alterations are internal with the dwelling split into 3 No individual dwellings over the three floors and the addition of 2 No off road parking spaces to the front garden to suit these development proposals.

S J SALISBURY DESIGNS
25 Cartwright Avenue, Harley, Whitefort, Worcester. WR4 0NZ
T: (01905) 25977 **F**: (01905) 25983 **M**: 07788 822393
E: sjsalisburydesigns@talktalk.net **W**: www.sjsalisburydesigns.co.uk

Client:	Drawing Details	Project Title:	Drawing No:
Azure Developments Ltd	Drawing Scale: 1:200 Date Drawn: Oct 2010 Drawn By: SJS Ref: 2K10 008	Existing Residential Dwelling 18 Longman Road, Barnsley	P006
		Drawing Title: Proposed Layout Plan	Rev: .