


Revision	Date
A AMENDED TO SUIT PLANNERS COMMENTS	07-07-10

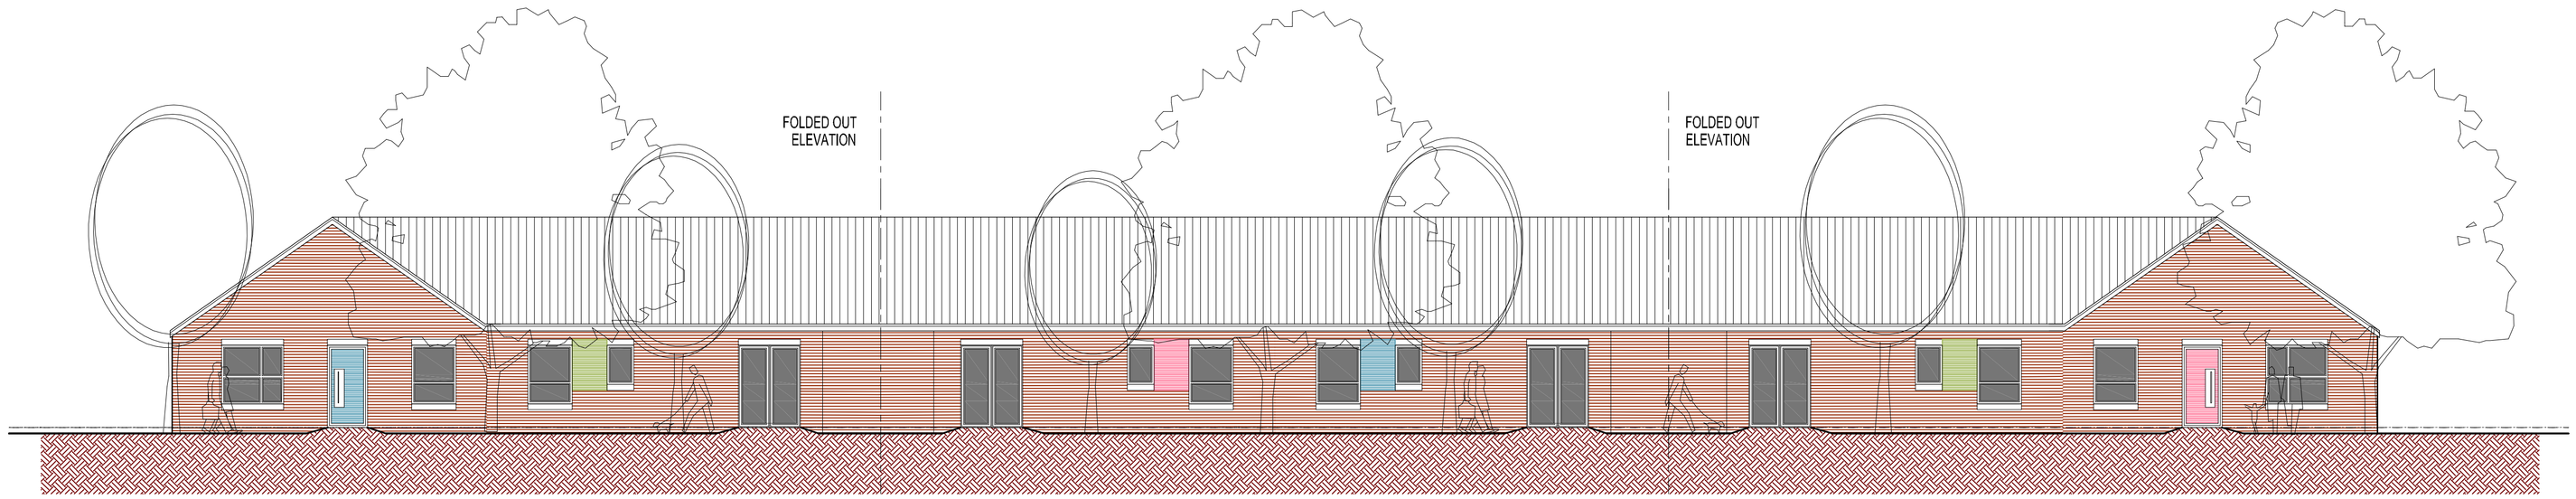

ELEVATION A 1:100

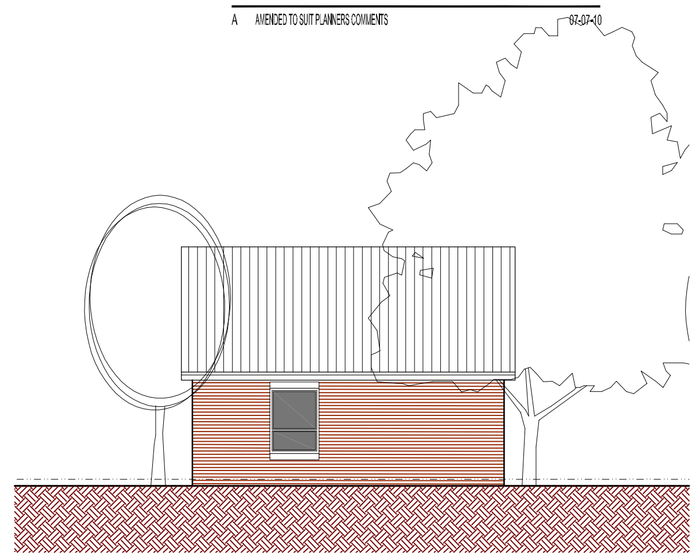


ELEVATION B 1:100

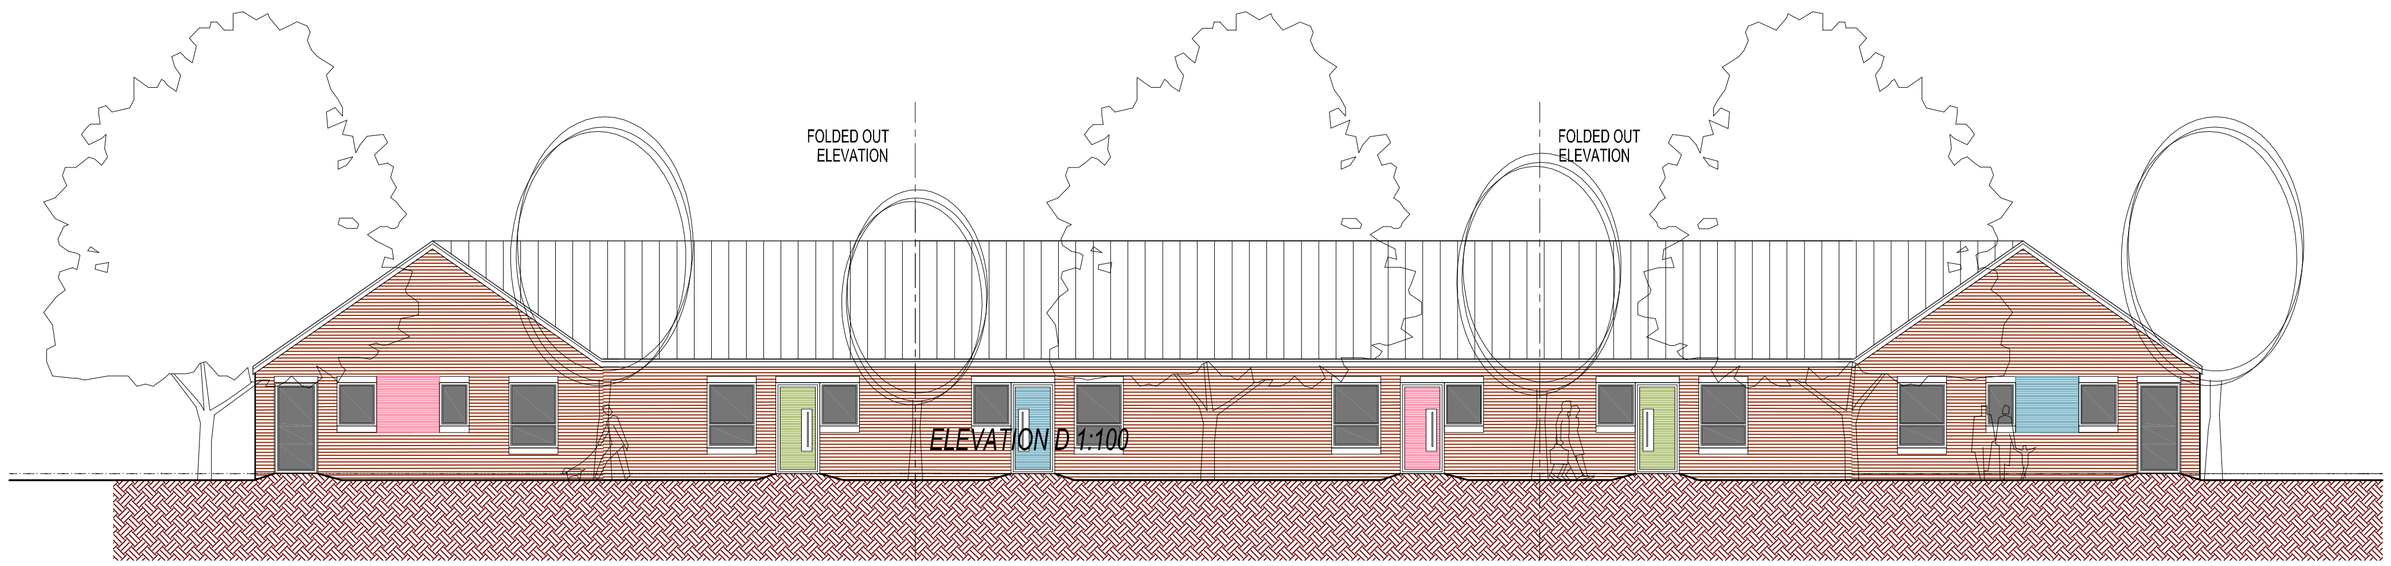


ELEVATION C 1:100


ELEVATION D 1:100

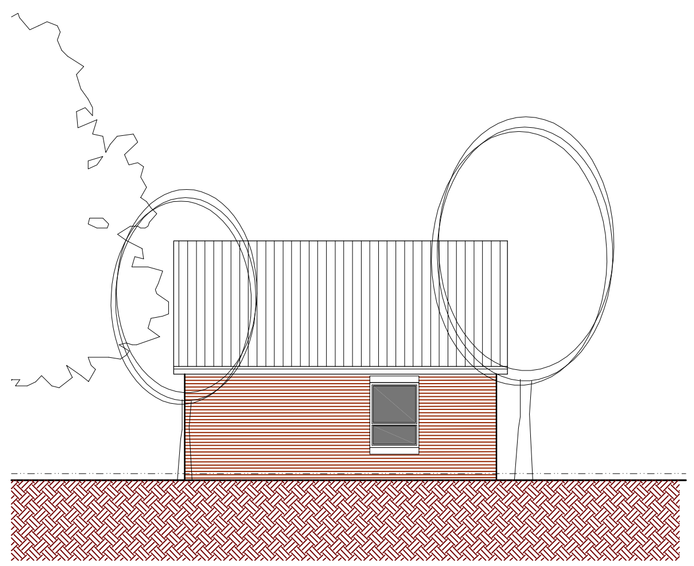


ELEVATION B 1:100

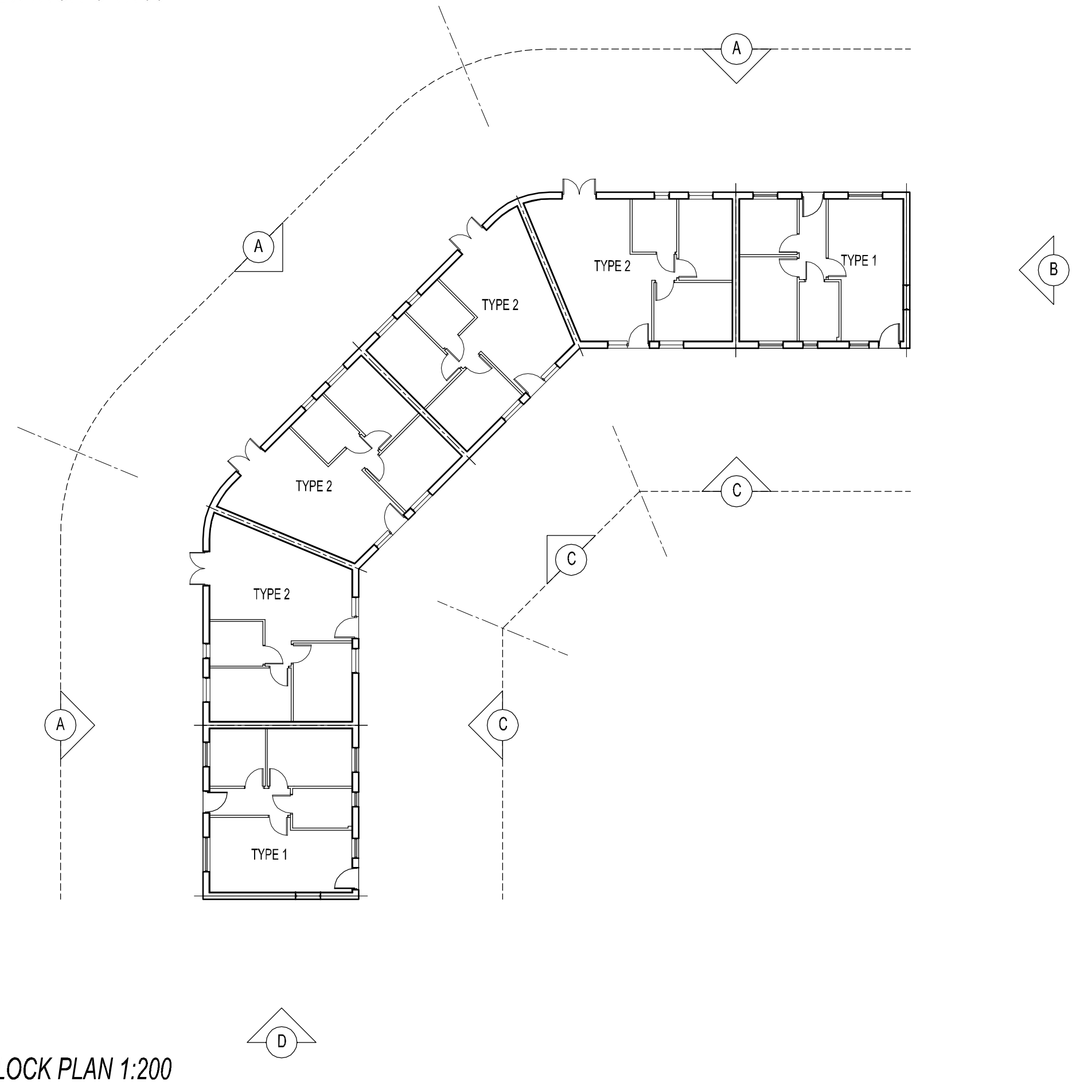

BLOCK PLAN 1:200

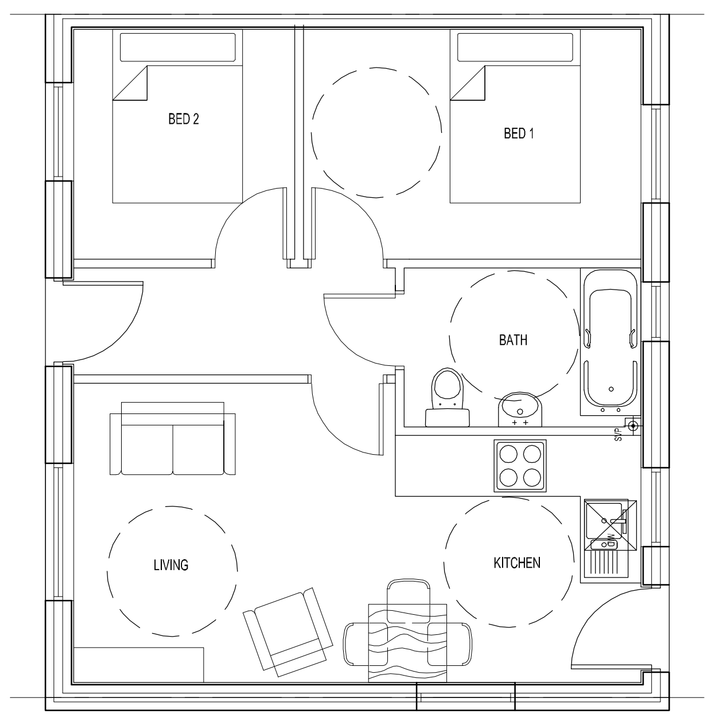

BUNGALOW LAYOUT TYPE 1 1:50

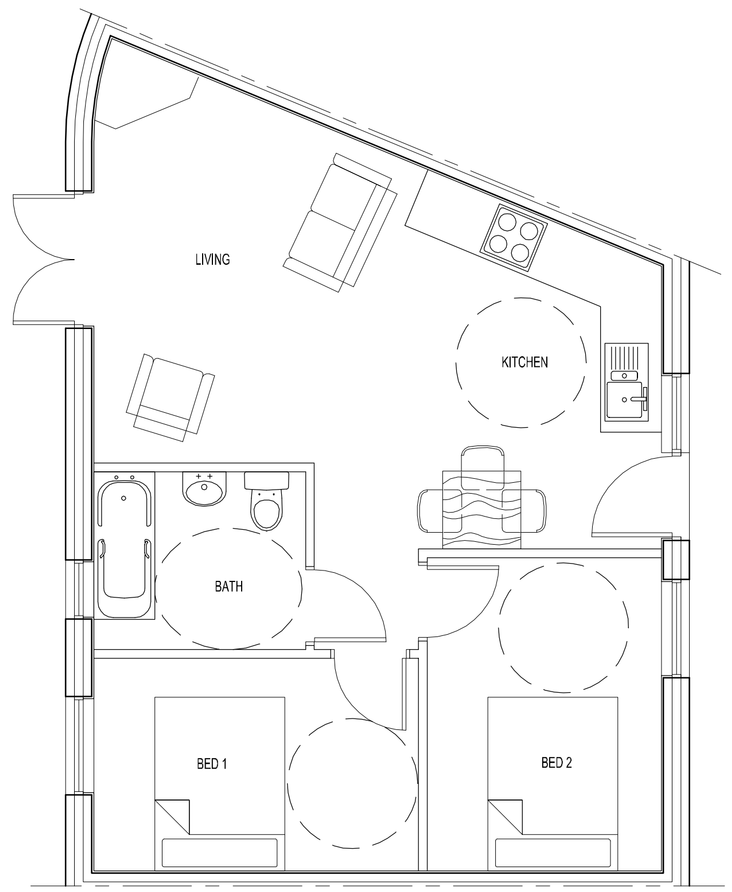

BUNGALOW LAYOUT TYPE 2 1:50

coda

Coda Studios Ltd
Hope Works, 25 Mowbray Street,
Sheffield, S3 8EL
t: 0114 279 6003 f: 0114 279 6004
e:information@codastudios.co.uk

Client	*FENWOOD ESTATES*	*Client*
Job	*ALDHAM*	*Job*
Drawing	*BUNGALOWS*	*Title*

DRAWN	CHECKED	DATE	SCALE	
RS	-	06/2010	A3 ISSUE: 1:100 / 1:200	A1 ISSUE: 1:50 / 1:100 / 1:200

REVISION	DRAWING STATUS	DRAWING NUMBER
A	*Planning*	*1711-002*

© COPYRIGHT EXISTS ON THE DESIGNS AND INFORMATION SHOWN ON THIS DRAWING
The Contractor must verify all dimensions on site before making shop drawings or commencing work of any kind. No dimensions to be scaled from this drawing. Architect to be notified of any discrepancies in dimensions immediately.