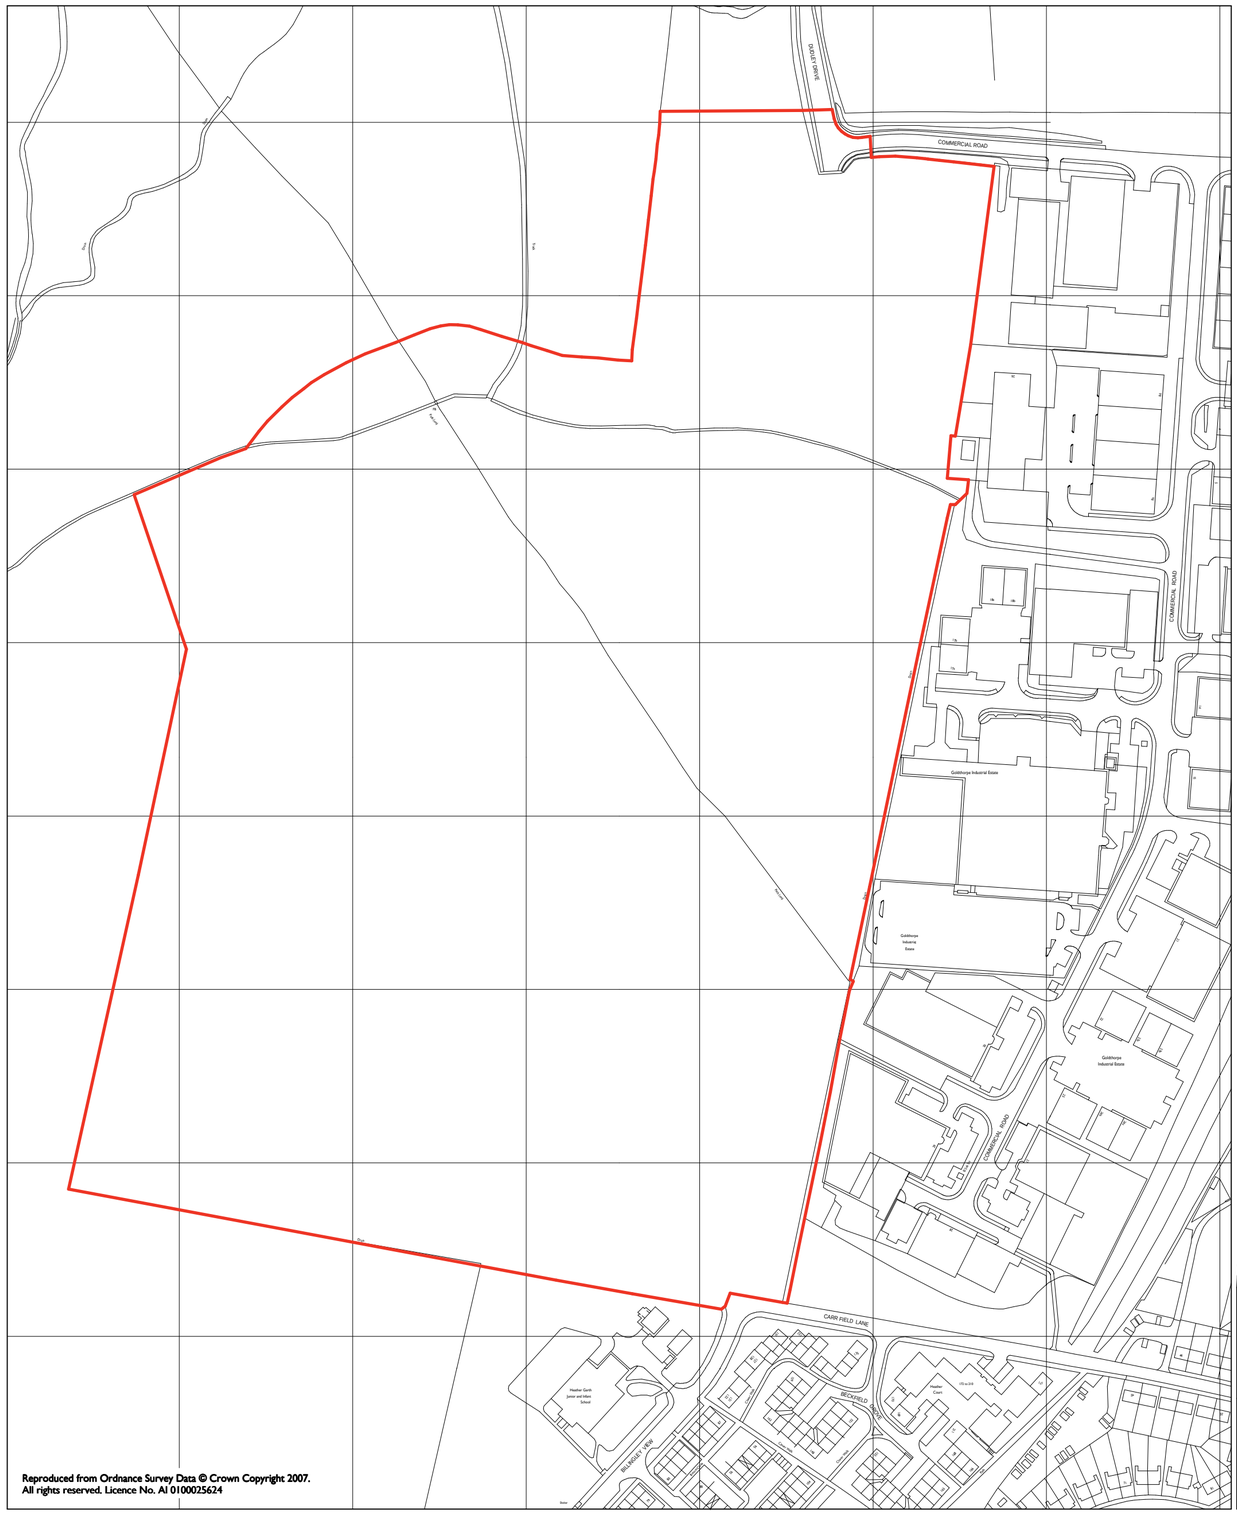


Application Site

Reproduced from Ordnance Survey Data © Crown Copyright 2007.
All rights reserved. Licence No. AI 0100025624

dpp

PLAN TITLE
Location Plan

CLIENT
Aldi Stores Limited

PROJECT
Goldthorpe

DRAWING NO.
847307/02

DATE
19 September 2007

PROJECT MANAGER
MCB

SCALE
1:2500

DRAWN BY
PMG

0 50 100m

N