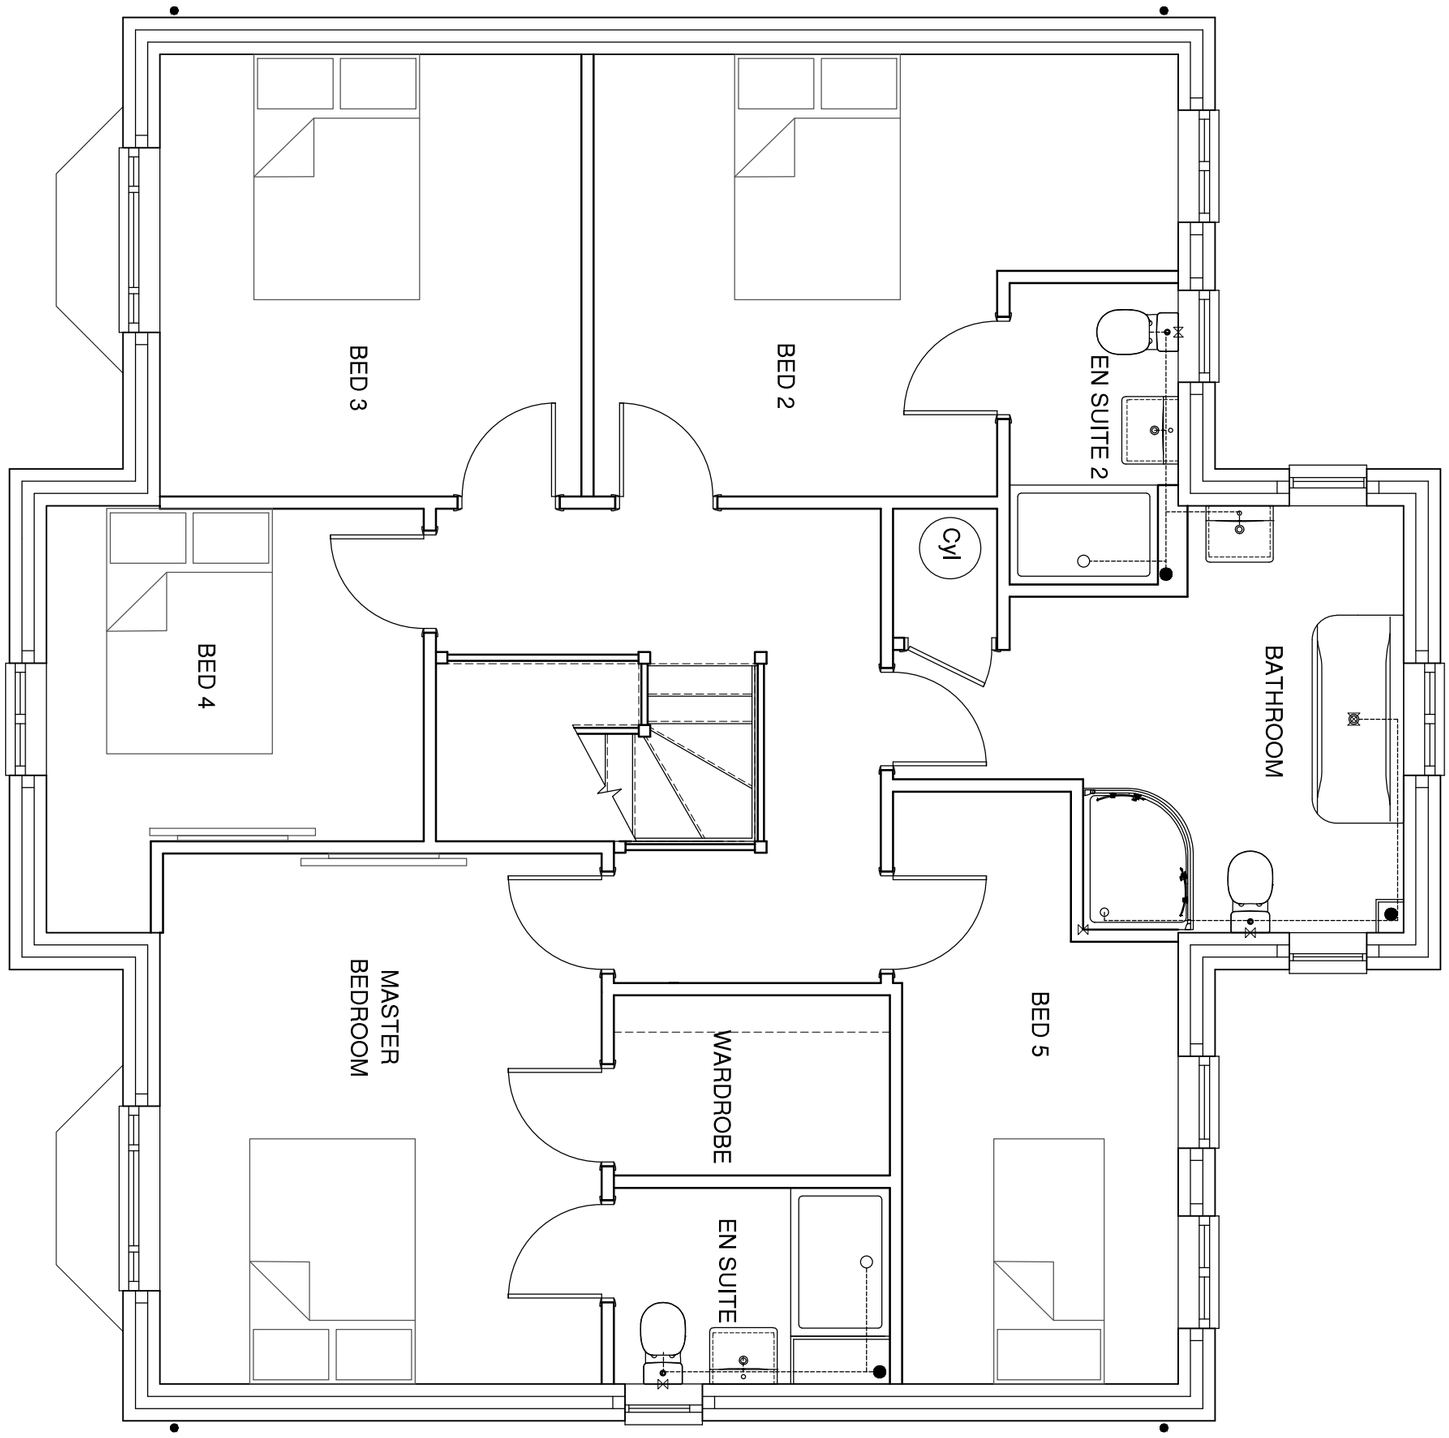


Date	Description	Rev

House Type
PS-Type-G 2140 sq/ft

Drawing Title
First Floor - Planning

Site
Penistone

4100 Park Approach
Thorpe Park
Leeds
LS15 8GB

0113 3970437
www.duchyhomes.co.uk

duchy homes

Scale @ A3	1:50	Date	24/08/15
Drawn	MF	Checked	
Drawing No.	PS-Type-G-003	Rev.	A