




PLAN
SCALE 1:20

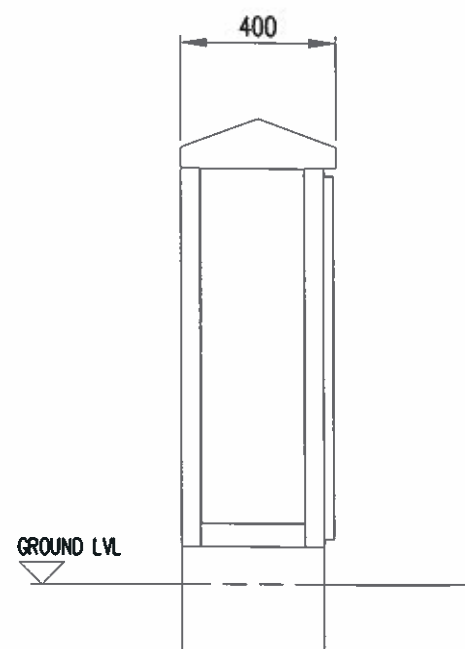


LEFT HAND VIEW
SCALE 1:20

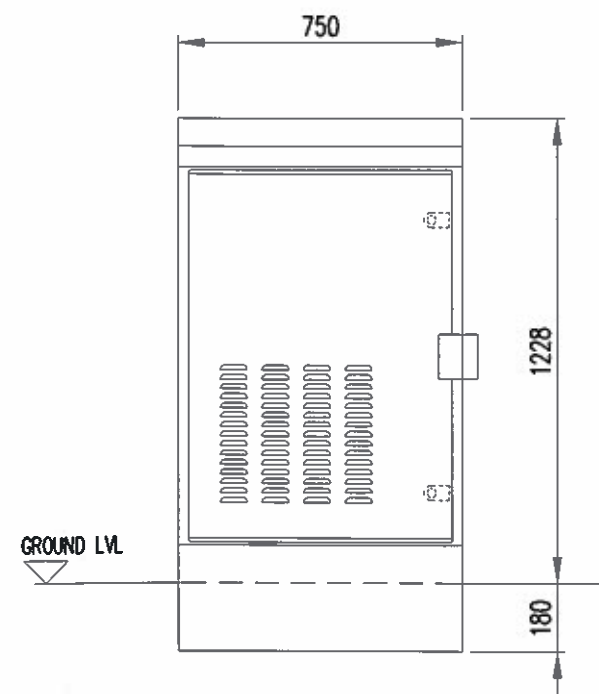

FRONT VIEW
SCALE 1:20

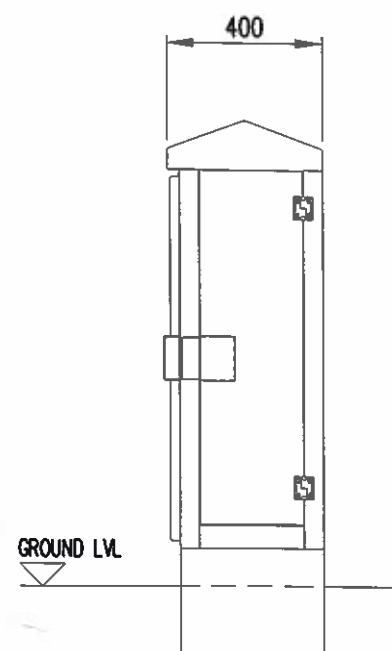

RIGHT HAND VIEW
SCALE 1:20

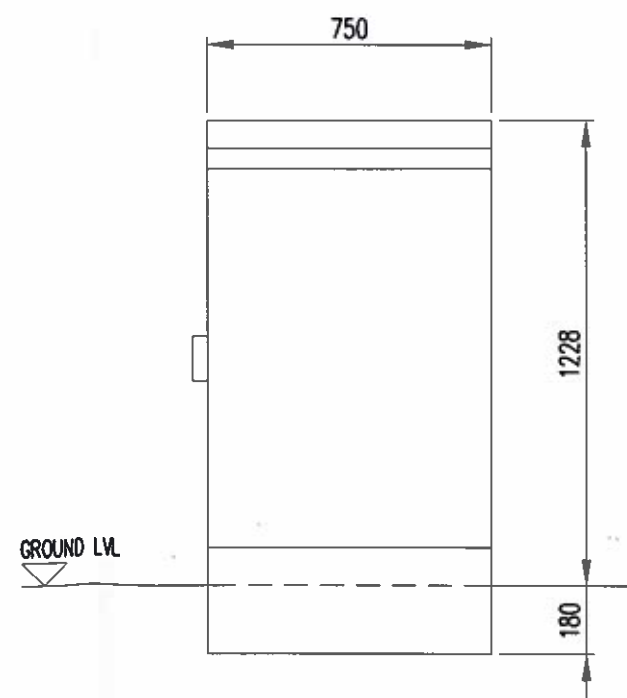

REAR VIEW
SCALE 1:20

100mm
50mm
10mm

A3

No.	Revision	Date	By	ckd
-----	----------	------	----	-----

PURPOSE OF ISSUE

☐ Approval ☒ Planning ☐ Legal ☐ Construction ☐ As-built



WHP Wilkinson Helsby
Evans Business Centre
Monckton Road
Wakefield WF2 7AS
Tel: 01924 888135 Fax: 01924 888163
e-mail: info@wilkinson-helsby.co.uk

Client **BT - CUDWORTH PCP 009**

Contract **BARNLEY ROAD
O/S RED HOUSE FARM CROSS HILL
BRIERLEY, S72 9LE**

Title **PROPOSED TELECOMMUNICATIONS
FTTC CABINET INSTALLATION
CABINET DETAILS**

Designed	SPH	Checked	SPH	Date	18/06/11
Drawn	CJW	Approved	SPH	Scale	AS SHOWN
DRAWING No.	CUD PCP009 02	REVISION			