


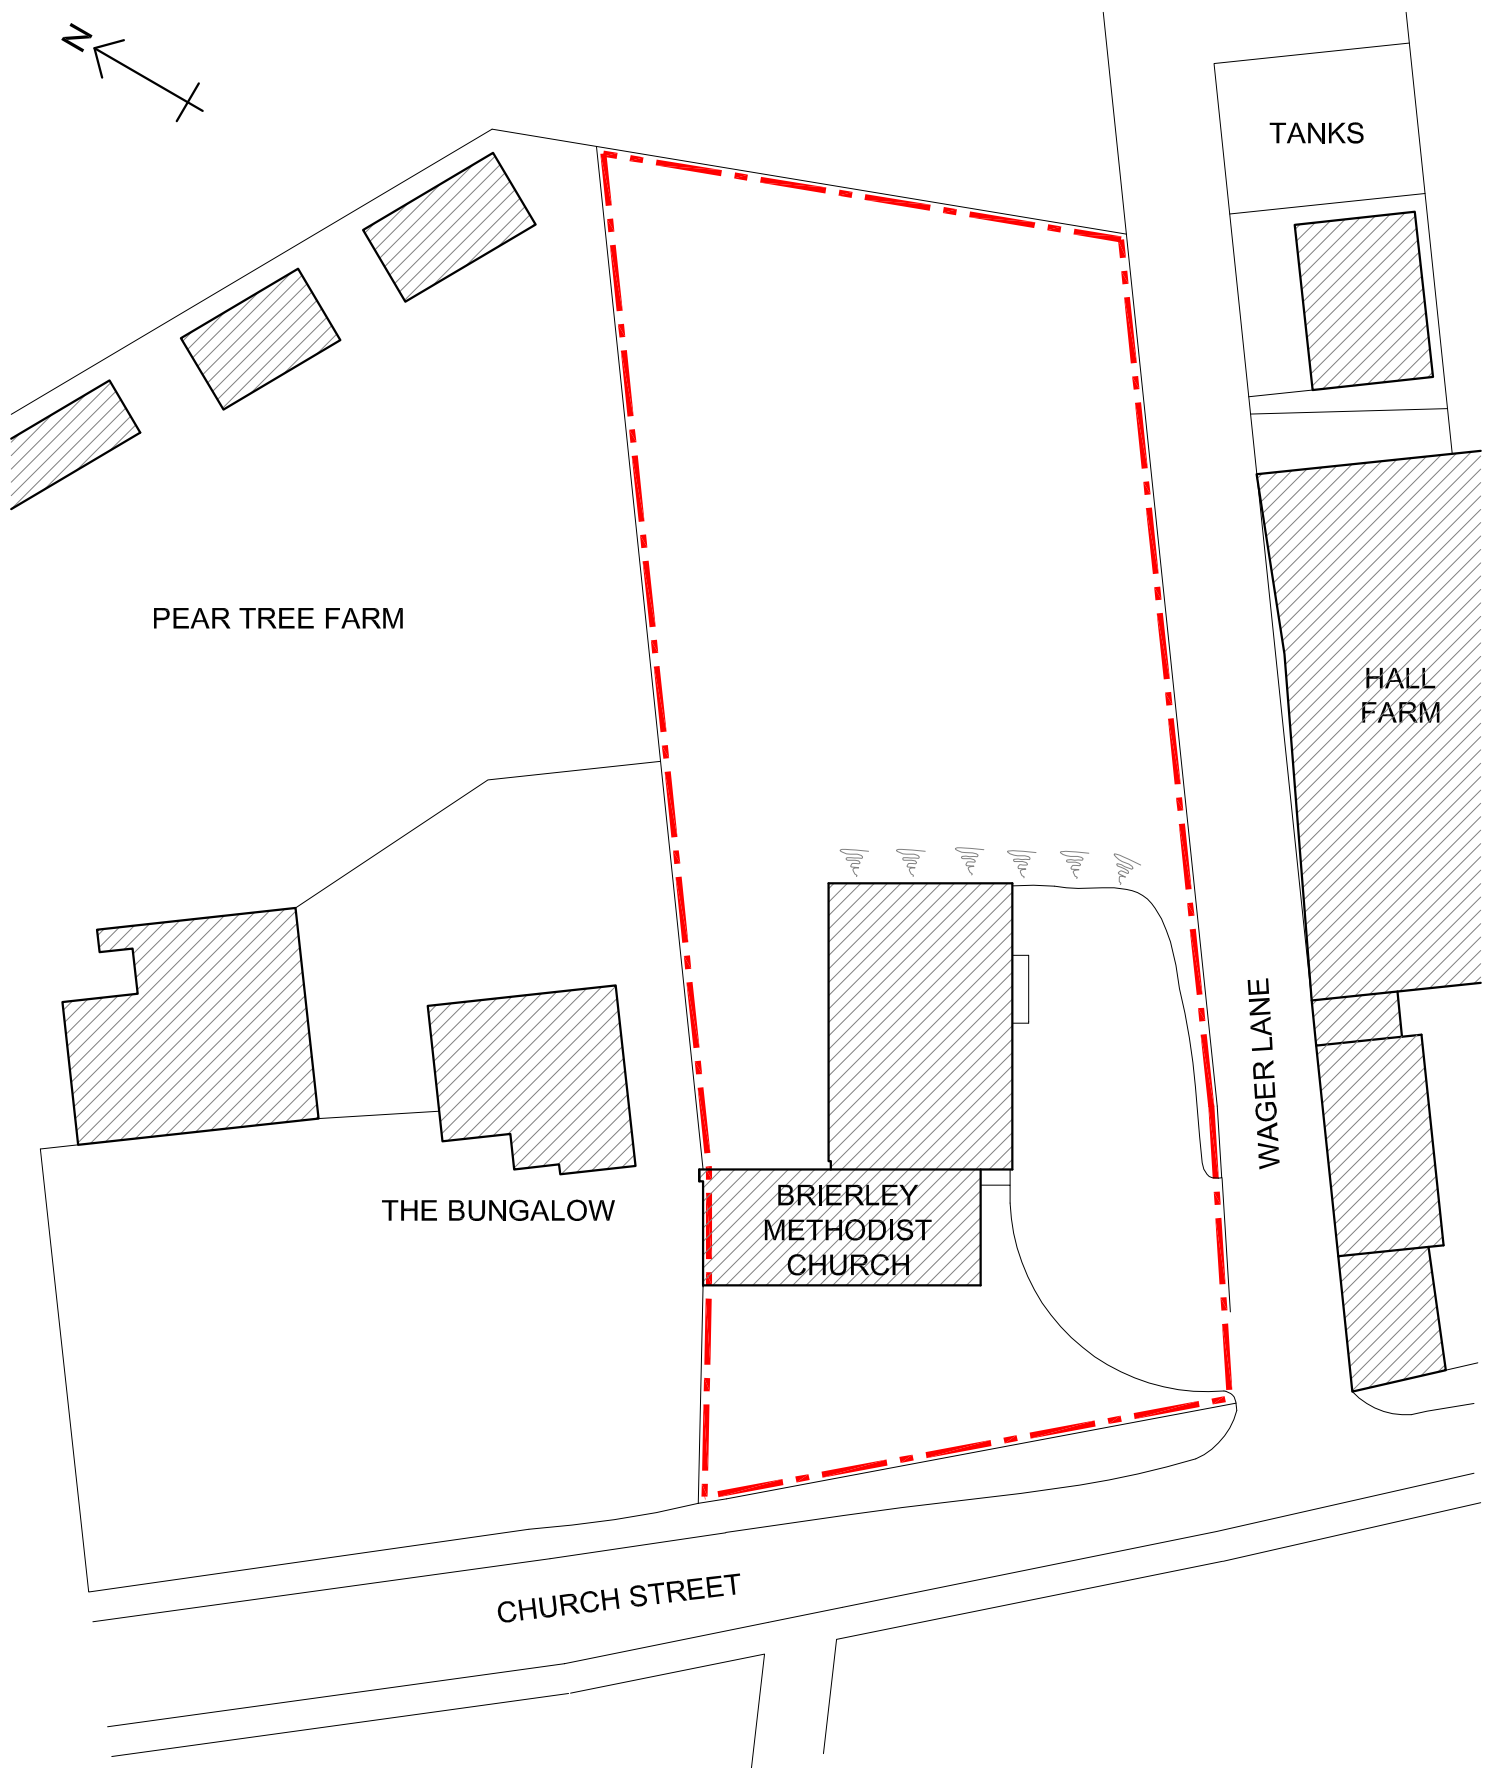

Job: Brierley Methodist Church	Job No: 06.415	The Old Hall, West Auckland, Co. Durham, England, DL14 9HL
Title: Block Plan as Existing	Scale: 1:500	John Niven Architects T: 01388 832587 F: 0845 299 1182 E: (enquiries@theoldhallpractice.co.uk)

