A2

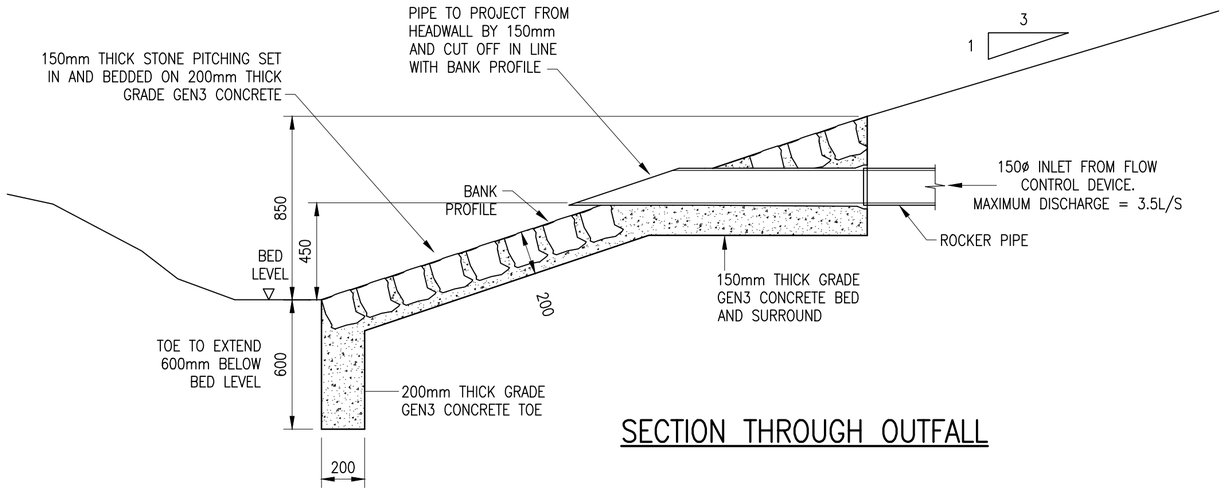

SECTION THROUGH OUTFALL

TYPICAL SECTION THROUGH 150Ø OUTFALL INTO WATERCOURSE

SCALE: 1:20

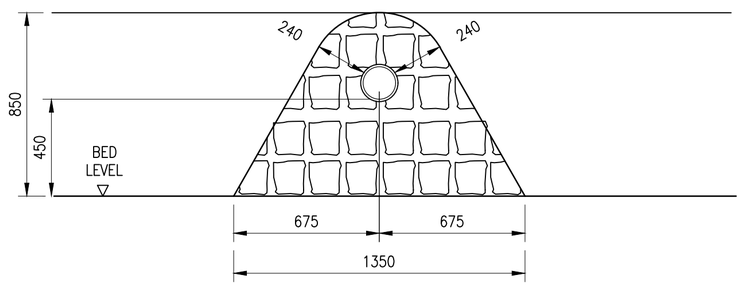

FRONT ELEVATION

DO NOT SCALE.

Only PDF/DWF Issues of this drawing are controlled. All other formats (eg. DWG AutoCAD FILES) are UN-controlled and are used at your own risk.

This drawing is copyright ©. It is sent to you in confidence and must not be copied, used or disclosed to any third parties without 3E permission. It remains the property of 3E and must be returned on request.

Note for Contractors

This 3E drawing should be considered along with the risk information contained in the CDM Pre Construction Information. This information will include details of the SIGNIFICANT risks which 3E have identified which may arise from constructing the designs shown on this drawing. A competent Contractor should be aware of the typical risks associated with doing this work.

Note for Workers

DO NOT START YOUR WORK unless you know the Risks and Controls relating to the work on this drawing (including SAFE SEQUENCES OF WORK and EQUIPMENT).

STOP

Do not issue copies of parts of this drawing without the above Note for Workers (unless you are sure that the Workers can undertake the work safely).

Date	Revisions	Drawn	Rev.
12.06.17	INITIAL ISSUE	JM	P1

4 Calder Close
Calder Park
Wakefield
WF4 3BA

First Floor
Block C
Holland Park
Holland Drive
Newcastle upon Tyne
NE2 4LD

consulting engineers
www.3econsult.com

t 01924 240420
wakefield@3econsult.com

t 0191 230 2993
newcastle@3econsult.com

Client
Mr Starling

Project
Ashley Grange
Haigh Lane
Hoylandswaine

Title
Typical Drainage Details
Sheet 3

Scale	Author	Checked	Date
1:20	JM	ST	June '17

Drawing Status
Preliminary

Job Number	Originator	Zone	Level	Type	Role	Drawing No.	Rev
P17-089	3E	00	XX	DR	C	1003	P1