



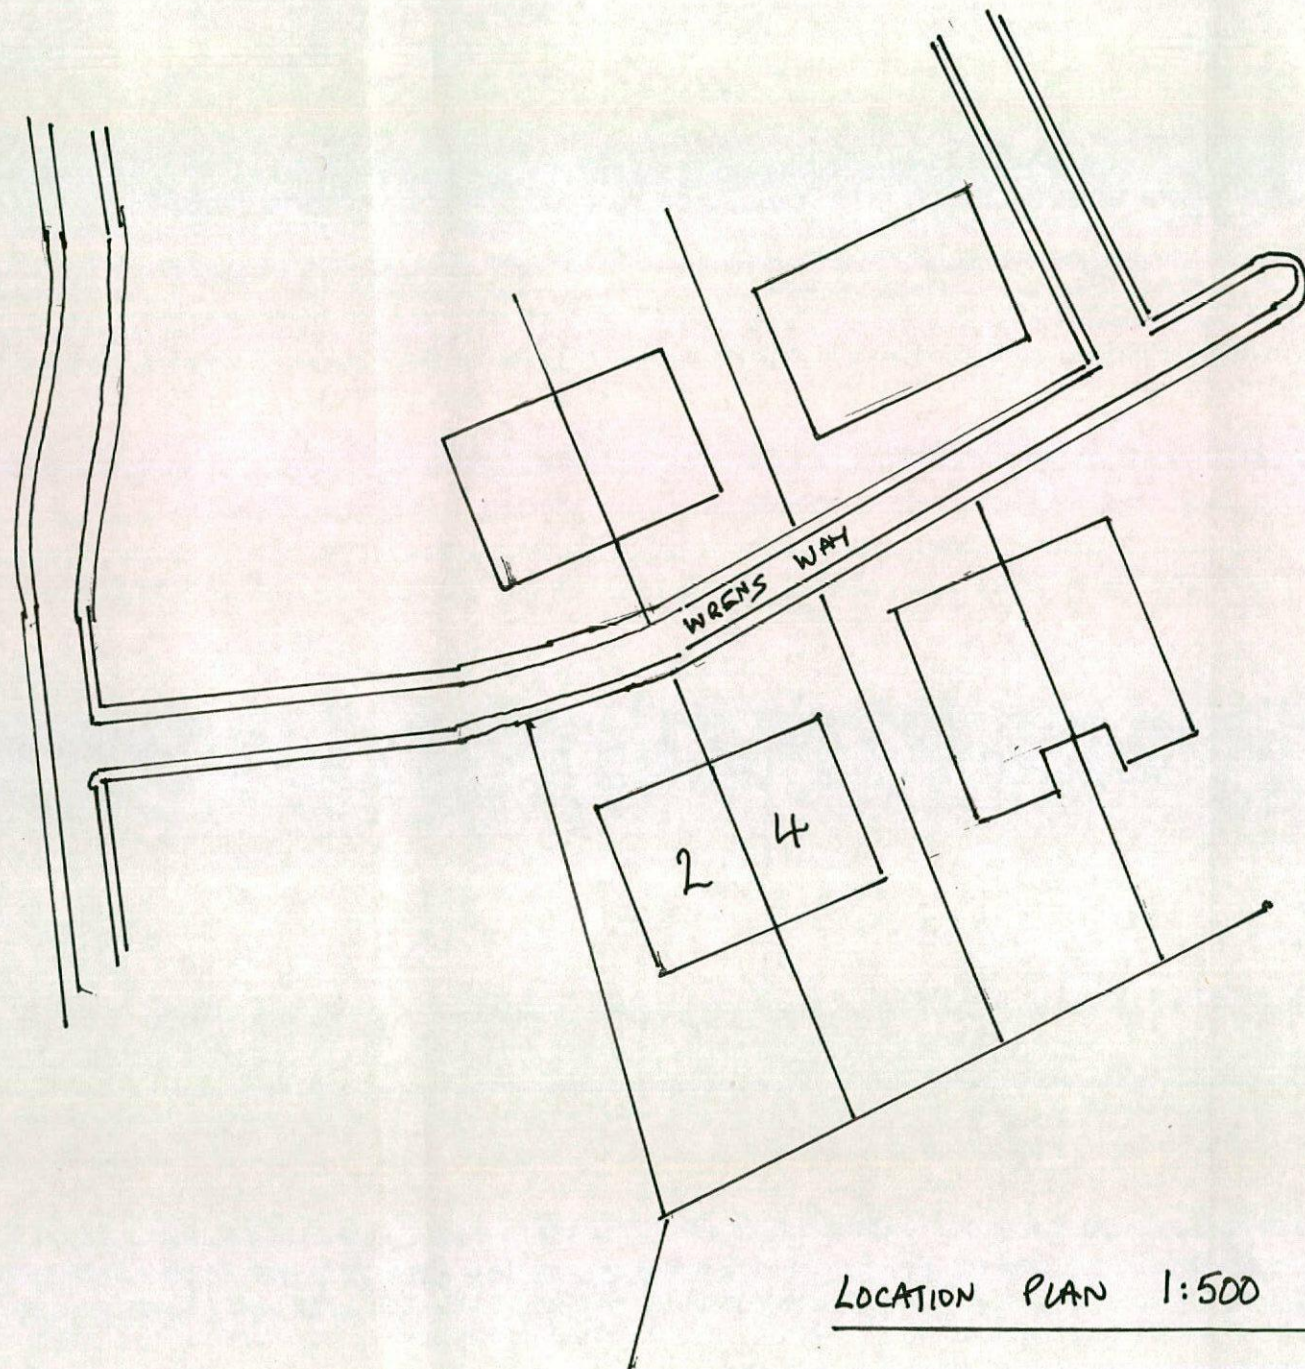


LOCATION PLAN 1:500

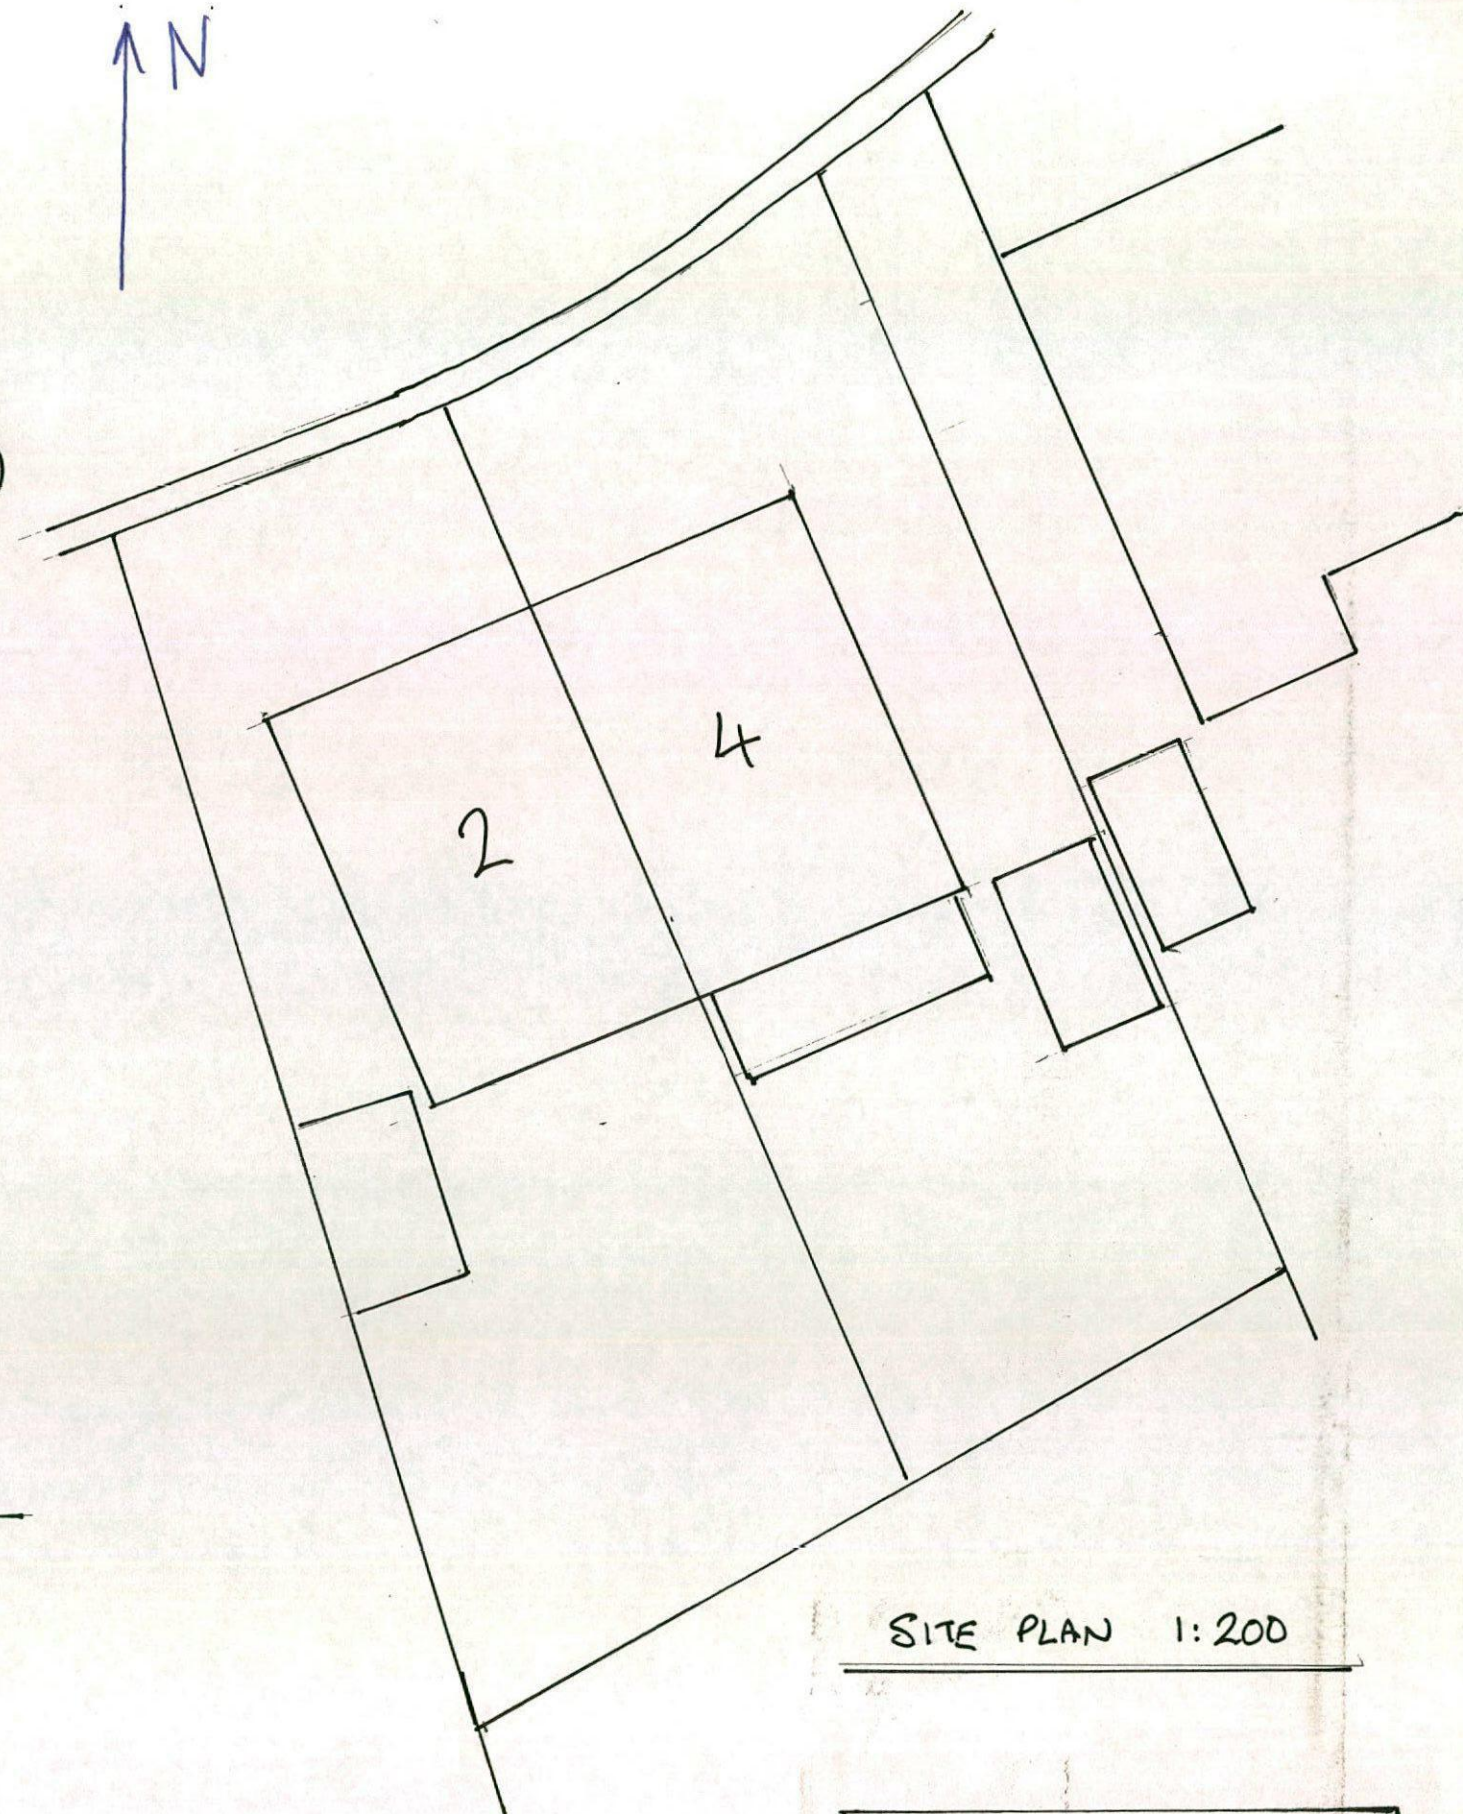


SITE PLAN 1:200

T. FAVER / K. EARNshaw
4 WRENS WAY, STD 550


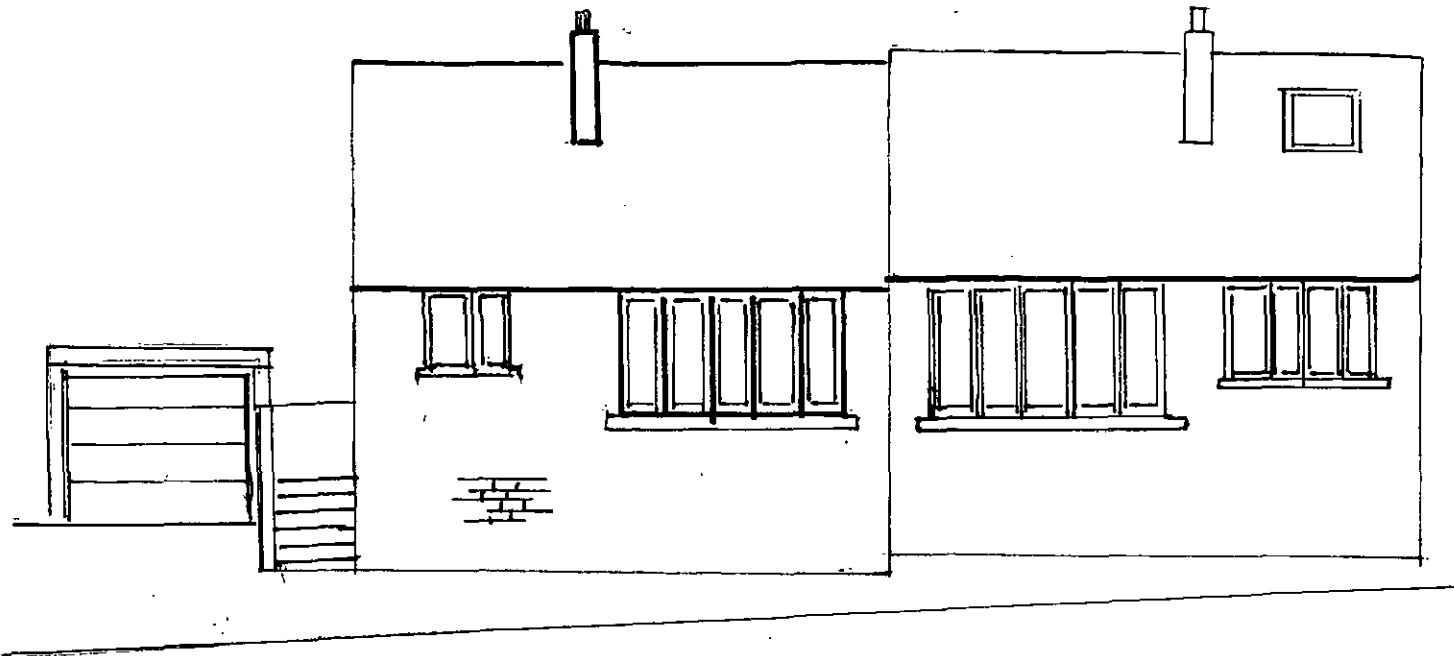


EXISTING FRONT ELEVATION

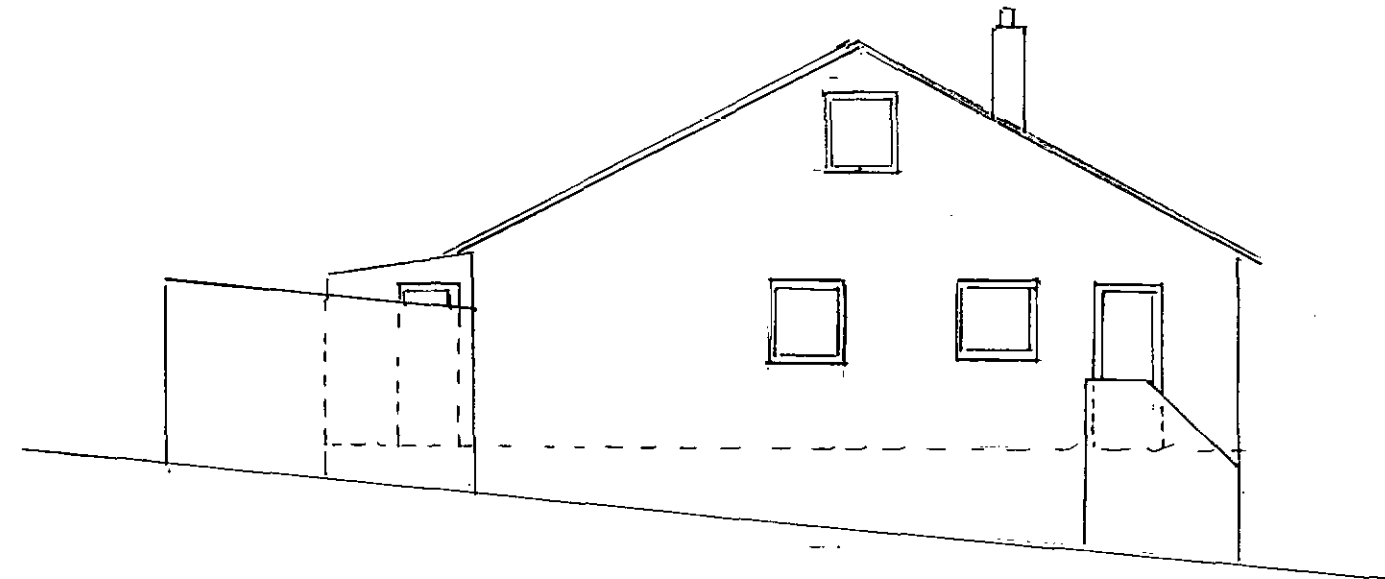


EXISTING SIDE ELEVATION

EXISTING REAR
ELEVATION

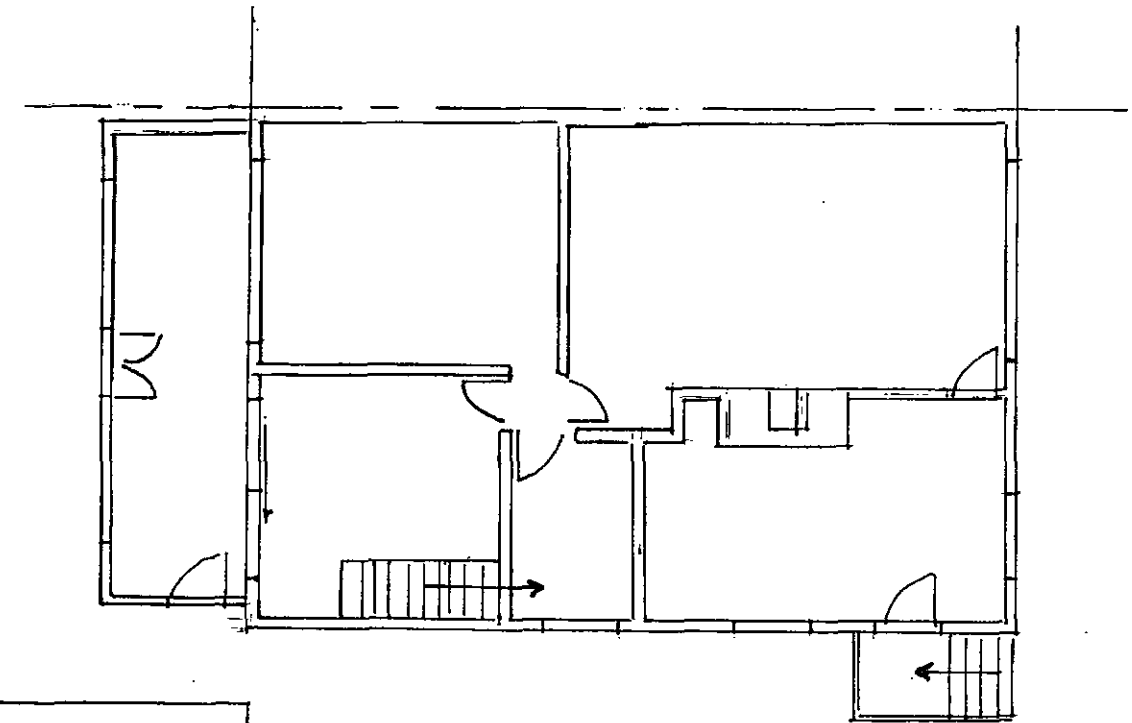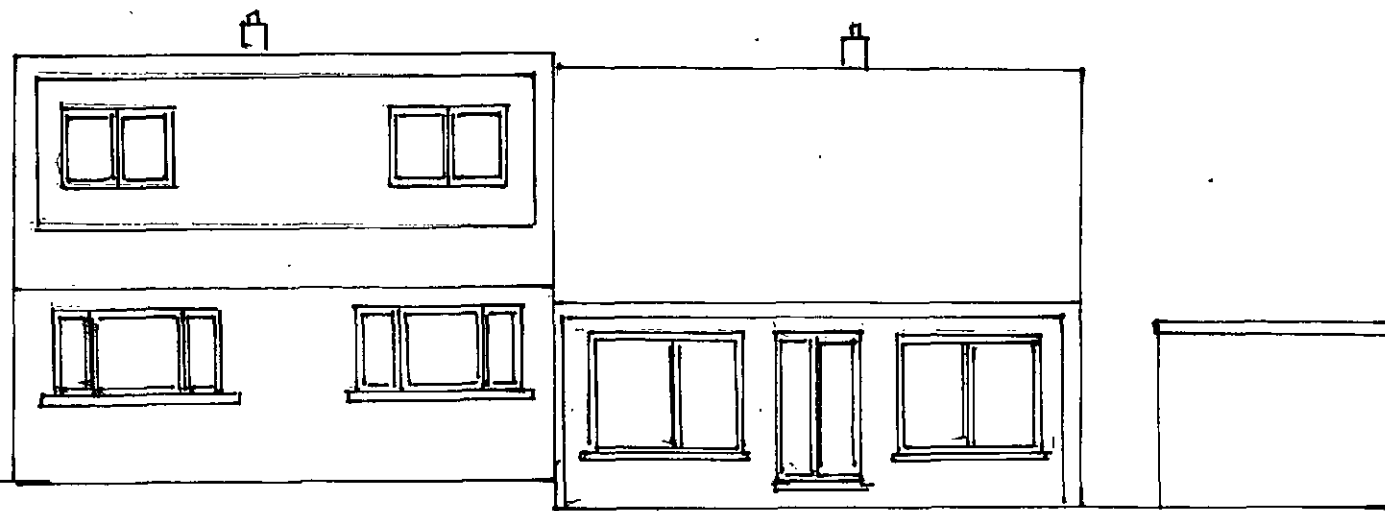

EXISTING GROUND FLOOR

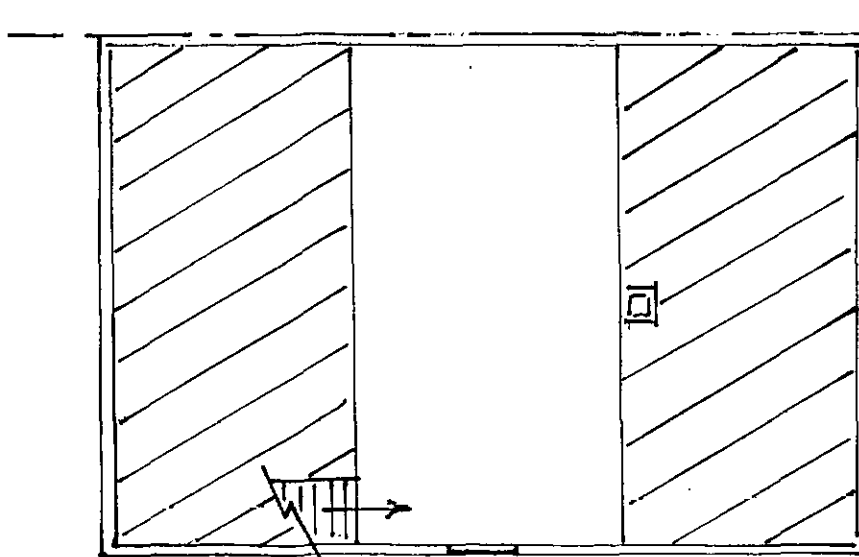


EXISTING FIRST FLOOR

T. FAVER / K. EARNSHAW
4 WRENS WAY, STO 55Q




PROPOSED REAR ELEVATION

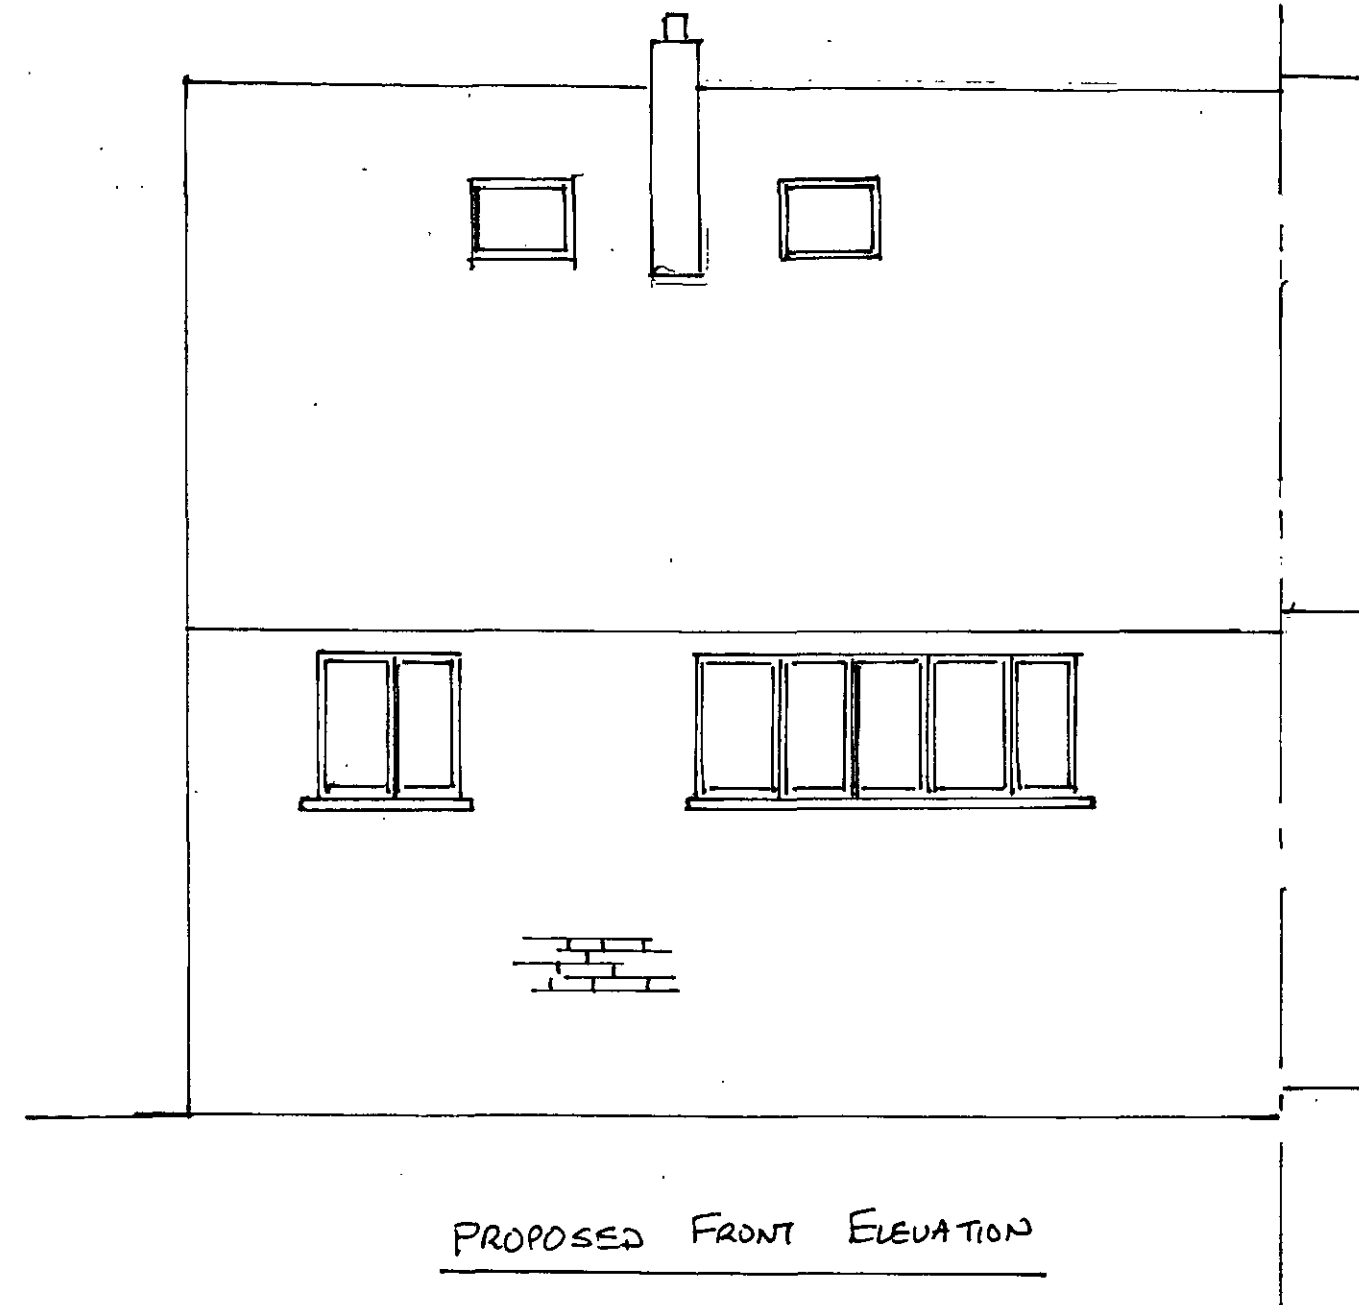

PROPOSED FRONT ELEVATION

T. FAVER / K. EARNshaw
4 WRENS WAY, STO 5SQ

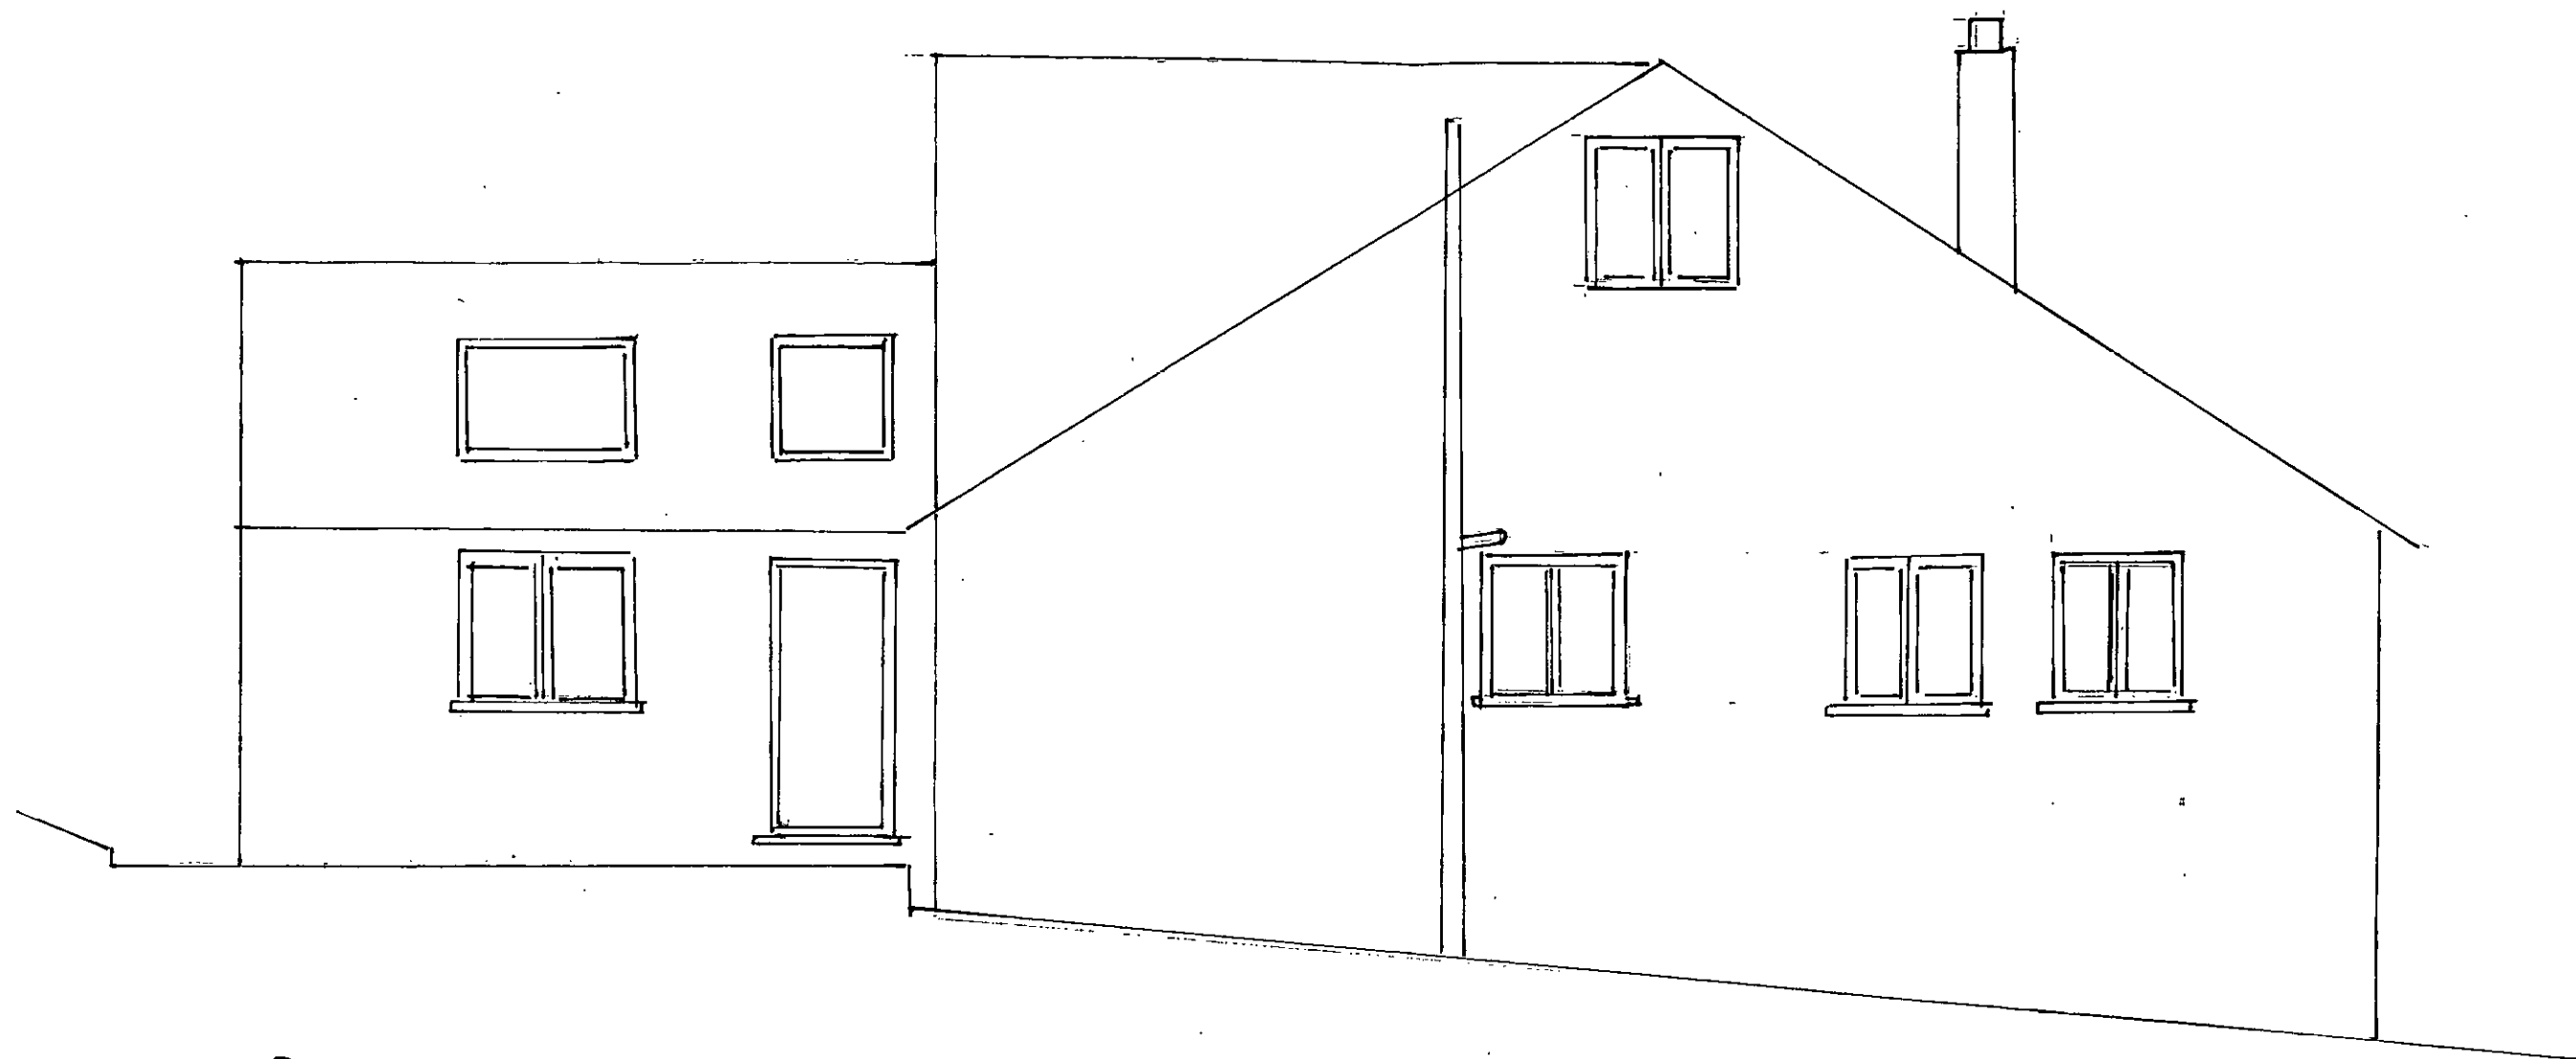

PROPOSED SIDE ELEVATION

T. FAVER / K. EARNshaw
4 WRENS WAY, ST0 5SQ

