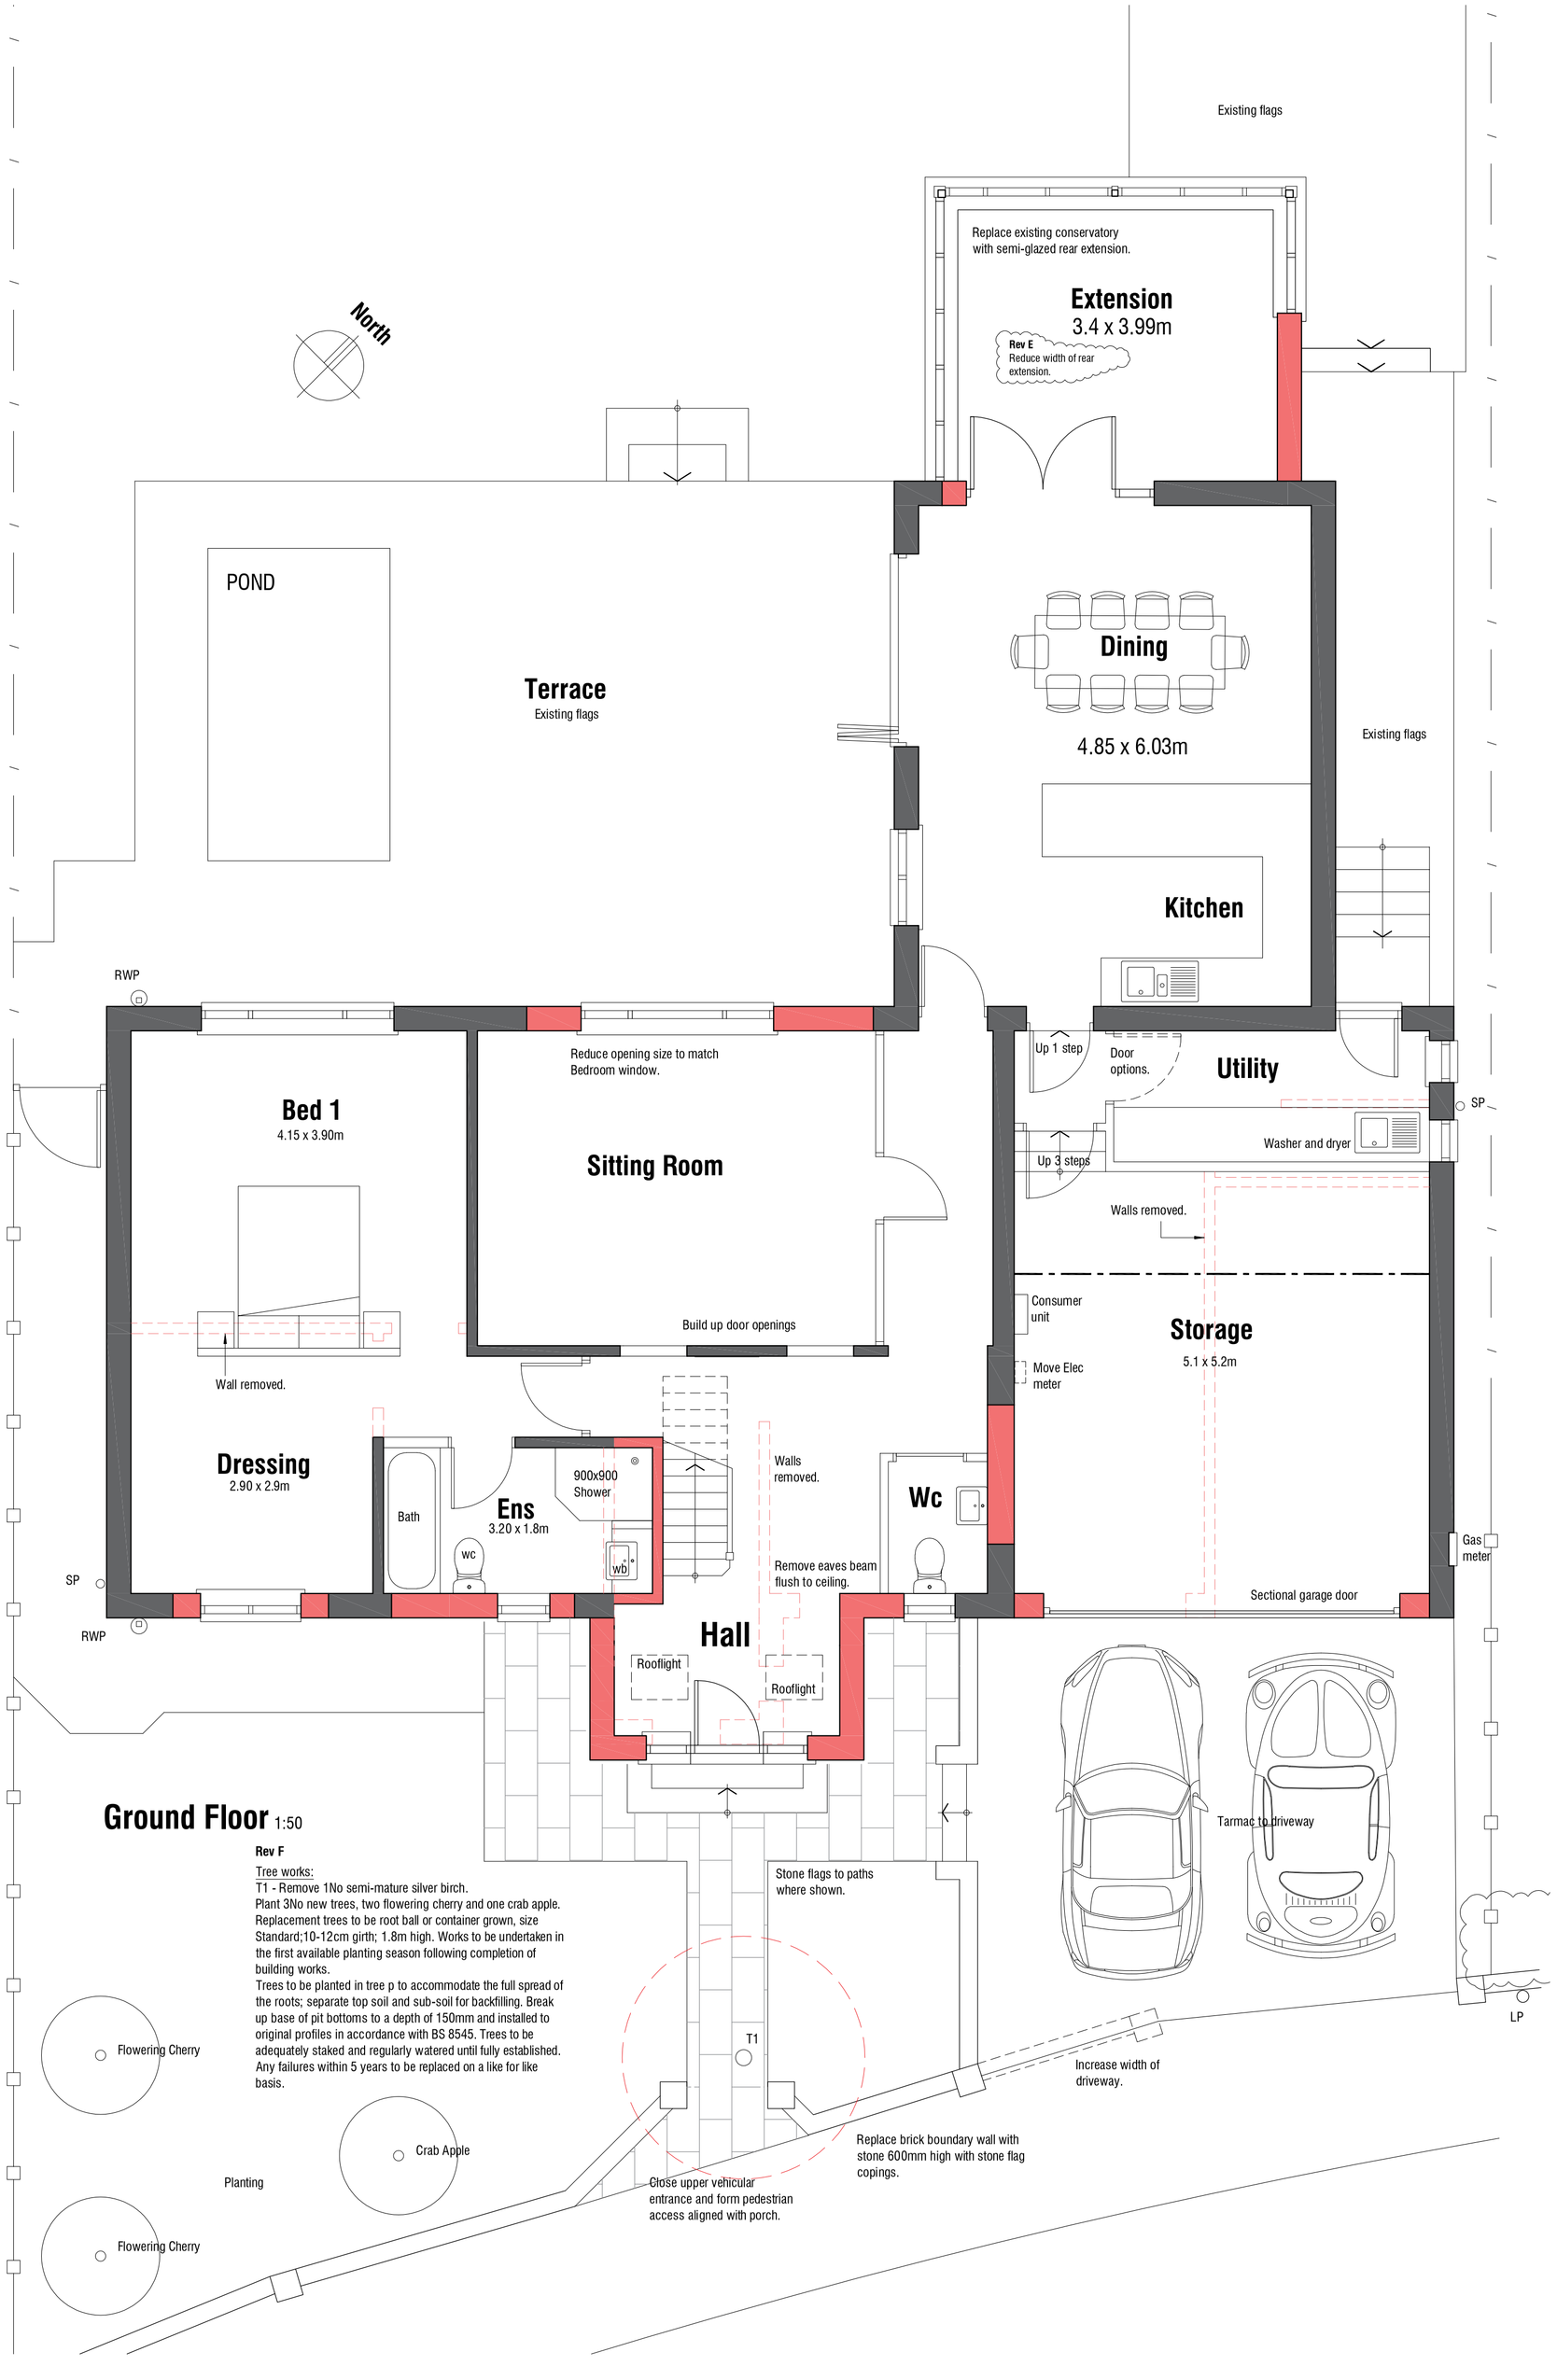

Ground Floor 1:50

Rev F

Tree works:
T1 - Remove 1No semi-mature silver birch.
Plant 3No new trees, two flowering cherry and one crab apple. Replacement trees to be root ball or container grown, size Standard;10-12cm girth; 1.8m high. Works to be be undertaken in the first available planting season following completion of building works.
Trees to be planted in tree p to accommodate the full spread of the roots; separate top soil and sub-soil for backfilling. Break up base of pit bottoms to a depth of 150mm and installed to original profiles in accordance with BS 8545. Trees to be adequately staked and regularly watered until fully established. Any failures within 5 years to be replaced on a like for like basis.

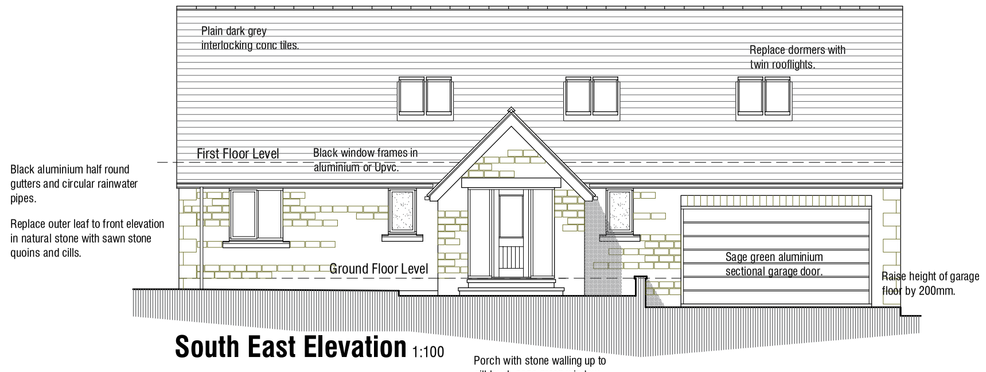

South East Elevation 1:100

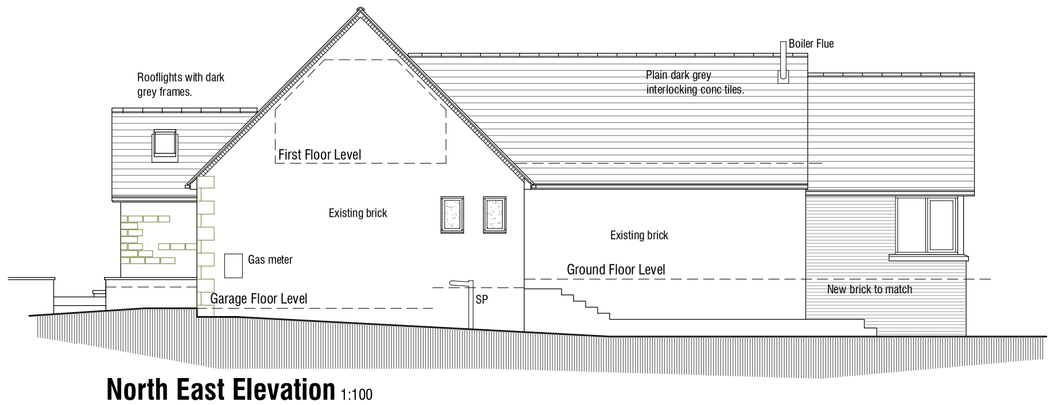

North East Elevation 1:100

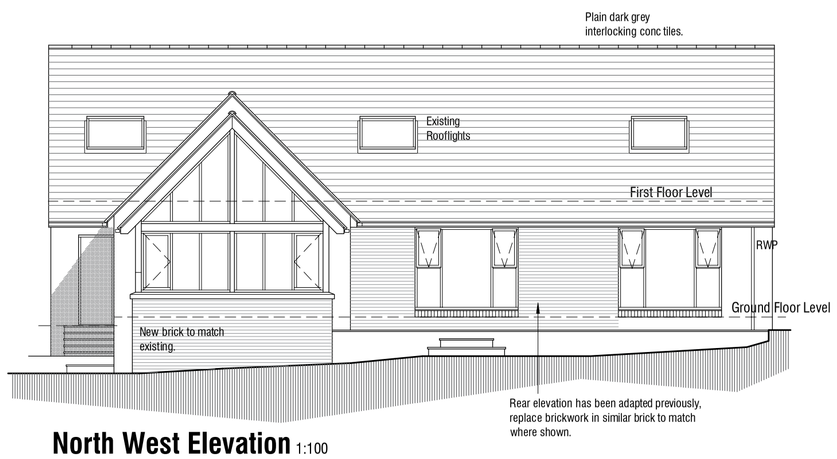

North West Elevation 1:100

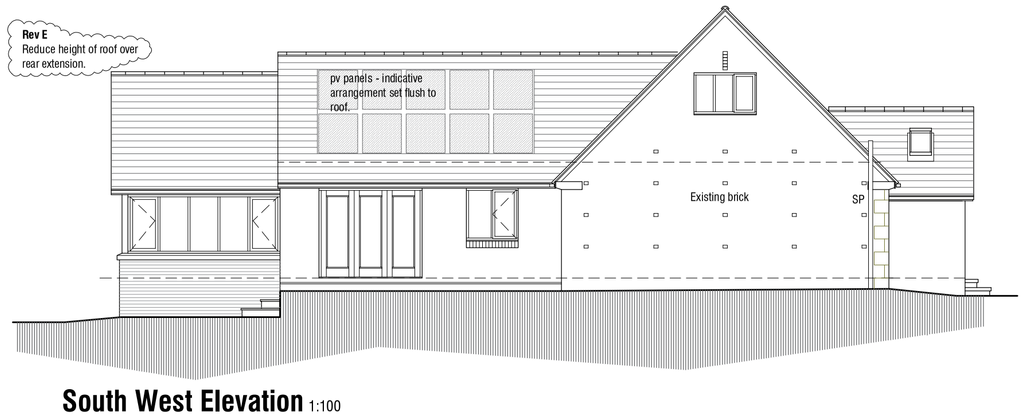

South West Elevation 1:100

Rev F 29.02.2024 - Add new tree sizes and planting details.
Rev E 01.02.2024 - Reduce height and width of rear extension.
Rev D 30.11.2023 - Designs amended.
Rev C 29.11.2023 - Designs amended.
Rev B 23.11.2023 - Designs amended; alternative NW Elev added.
Rev A 16.11.2023 - Designs amended.

16 Tivy Dale Drive
Cawthorne
Barnsley
S75 4EN

Design Proposals

mbooth design
architectural design and building consultants
Fairfield House
Bernesial Close Barnsley
S70 2FL
Tel: 07881898300
E: mark@mboothdesign.co.uk

Scale	1:50 & 1:100 @ A1	Drawn	MJB
Date	Nov 2023	Ref.	23.15
Dwg No.	P01	Rev.	F

0cm | 2cm | 4cm | 6cm

Copyright mbooth design. All dimensions in millimeters unless otherwise stated. Dimensions for setting out in existing buildings are to be checked and verified on site.