




PROPOSED
FRONT
ELEVATION

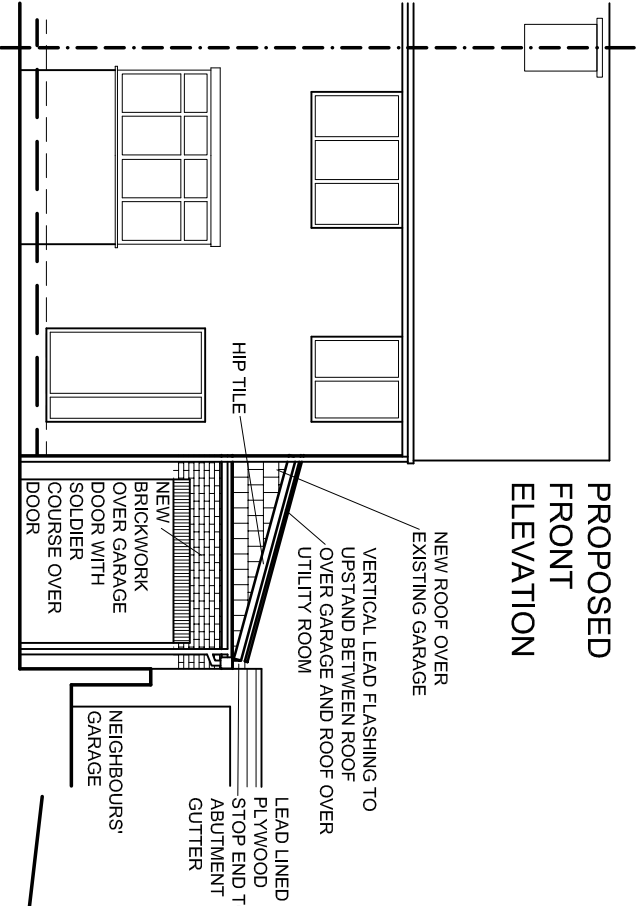


PROPOSED SIDE
ELEVATION

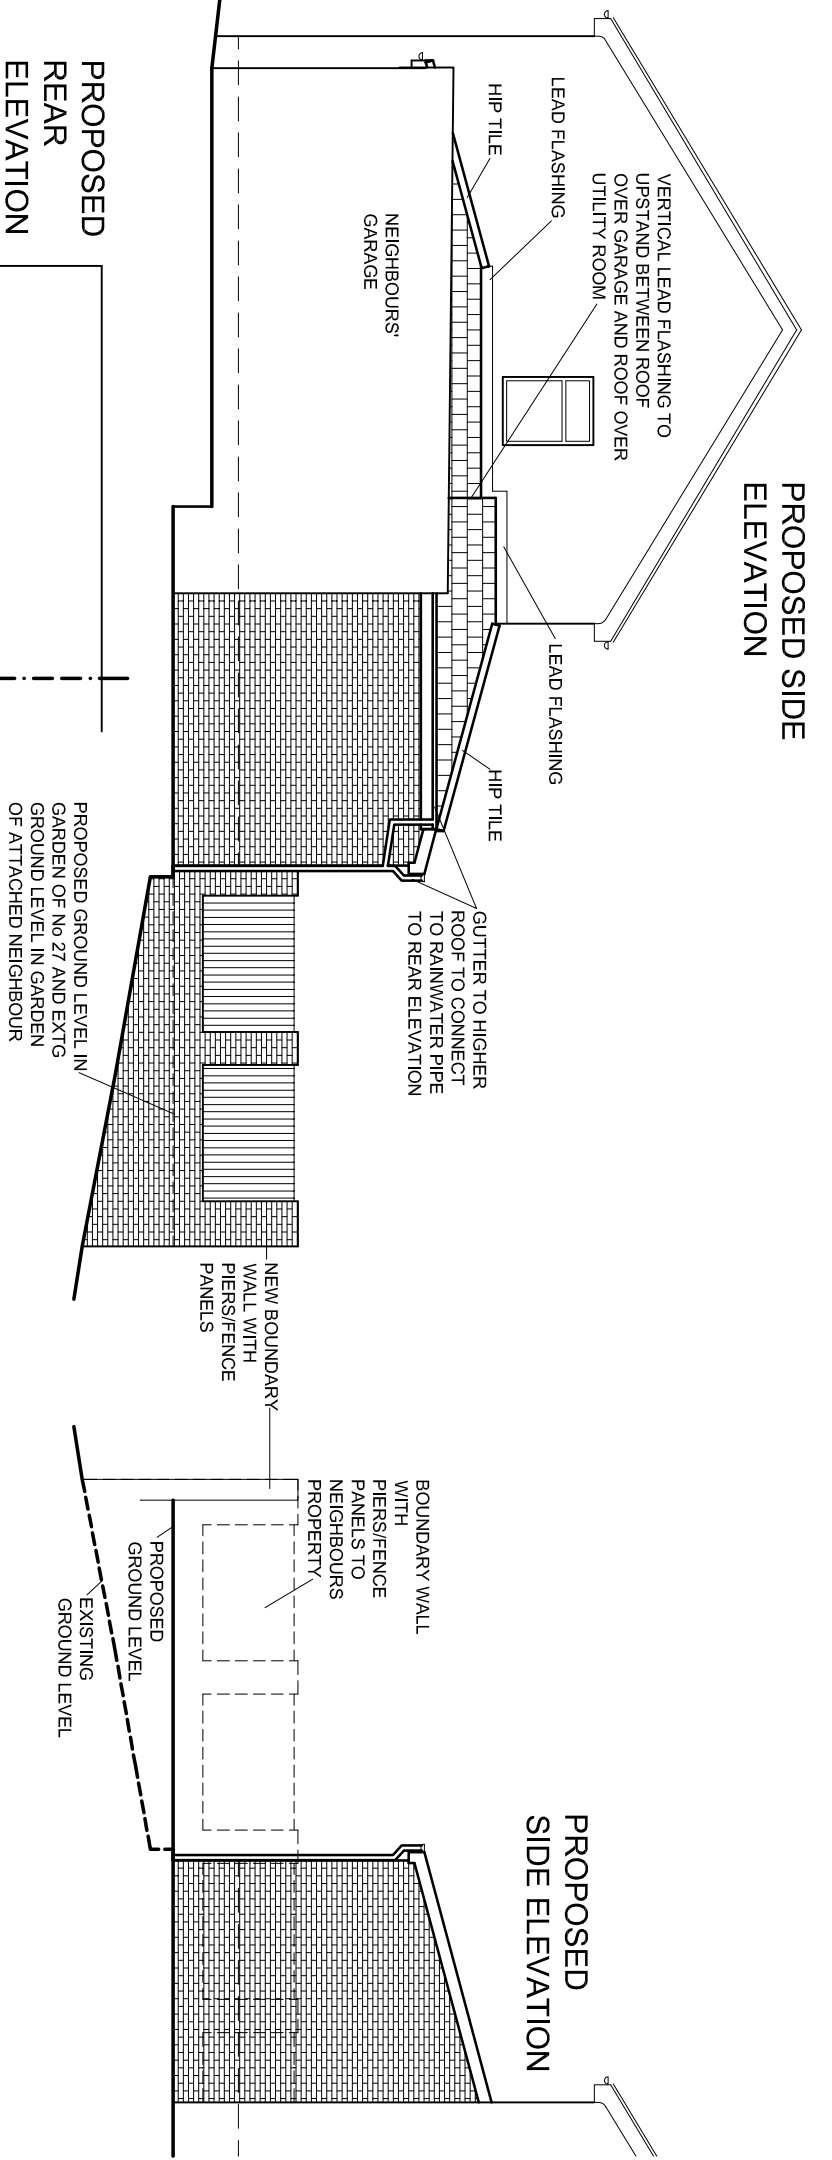

PROPOSED REAR
ELEVATION
(new wall omitted for
clarity)

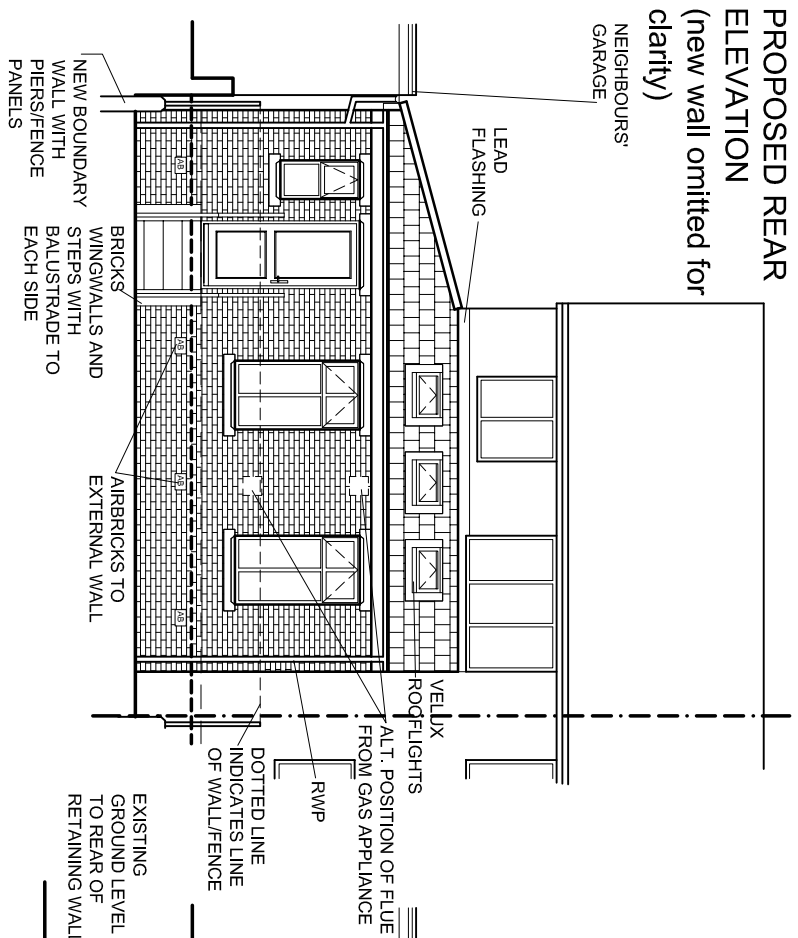

PROPOSED
REAR
ELEVATION

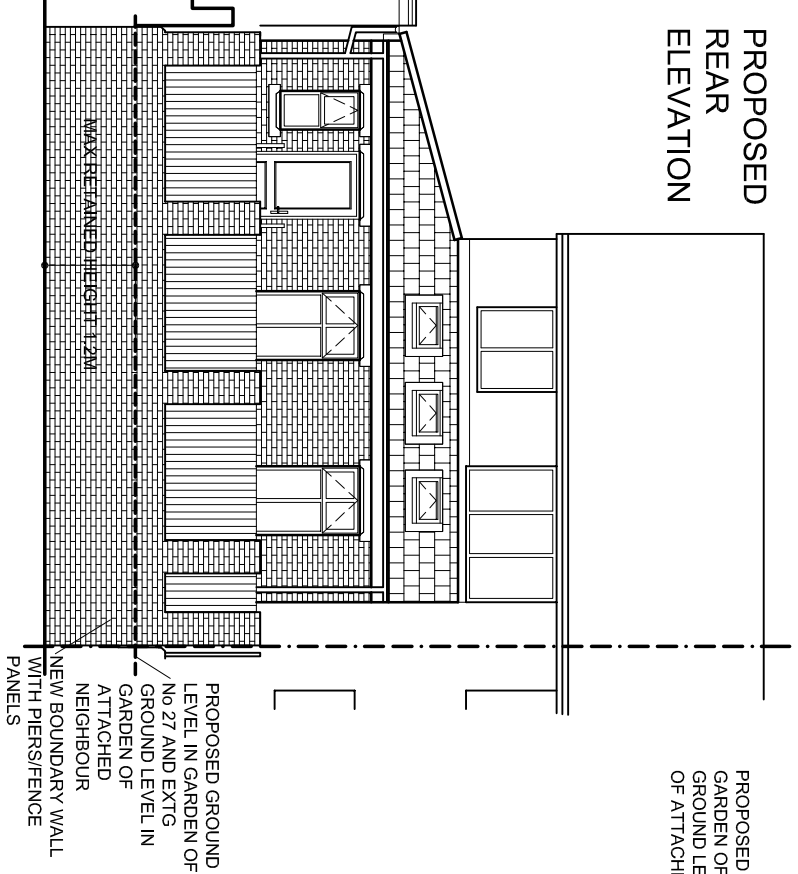

PROPOSED MATERIALS:

EXTERNAL WALLS : Facing brickwork to match existing

ROOF: Concrete interlocking roof tiles to suit 15 degree pitch and to match existing

WINDOWS / DOORS: White upvc double glazed with feature reconstituted stone cills and heads

RAINWATER GOODS: White gutters, fascias, soffits and rainwater pipes to match existing

BOUNDARY WALL/ FENCE: Facing brickwork with feature coping brick walls with timber close boarded fence panels

PROPOSED
SIDE ELEVATION



SITE PLAN 1:500

LOCATION PLAN 1:1250