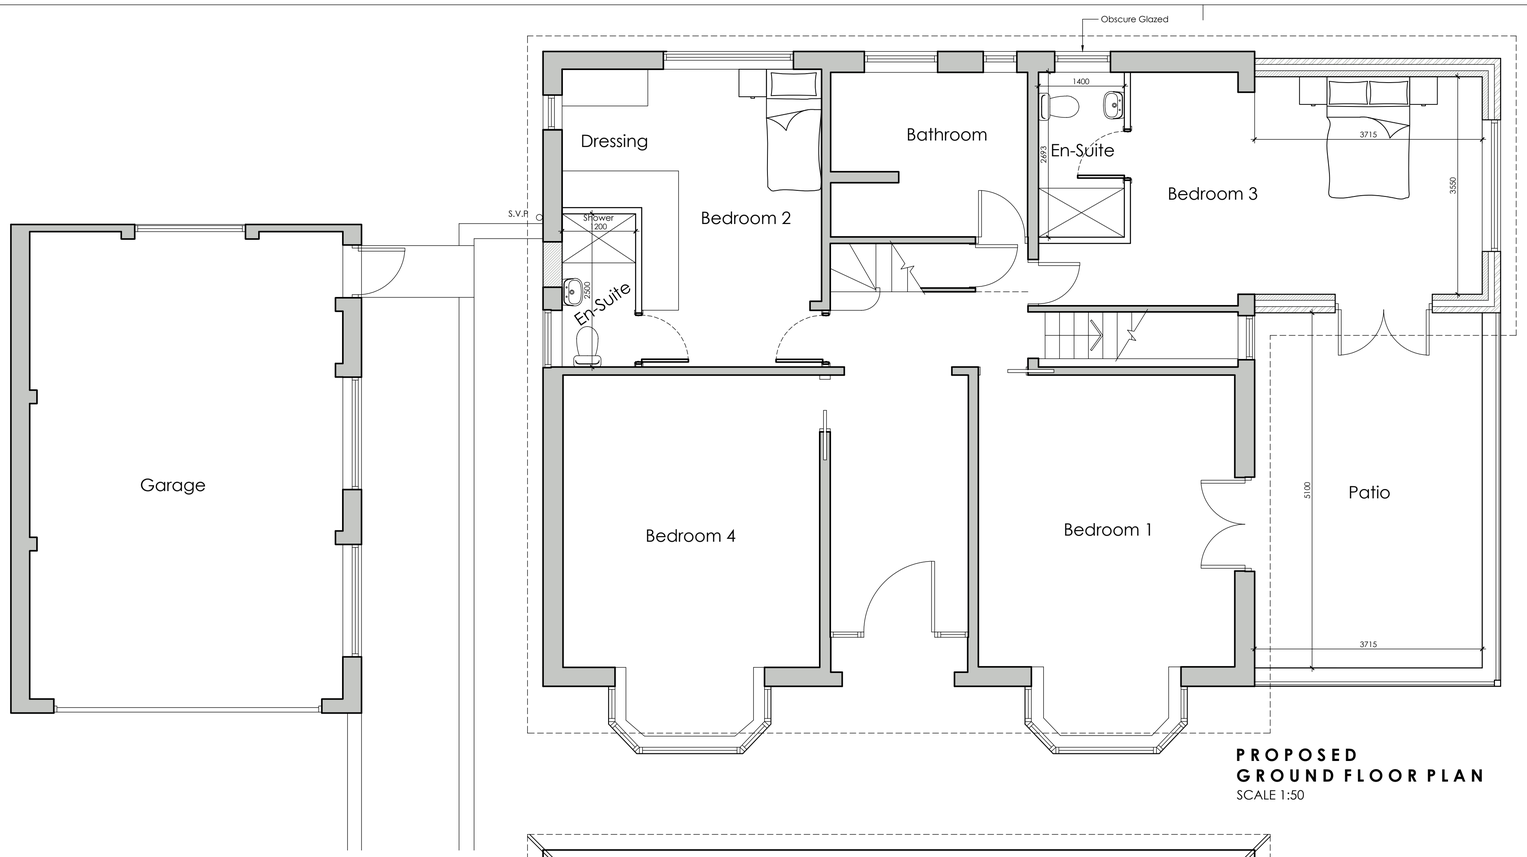

PROPOSED
GROUND FLOOR PLAN
SCALE 1:50

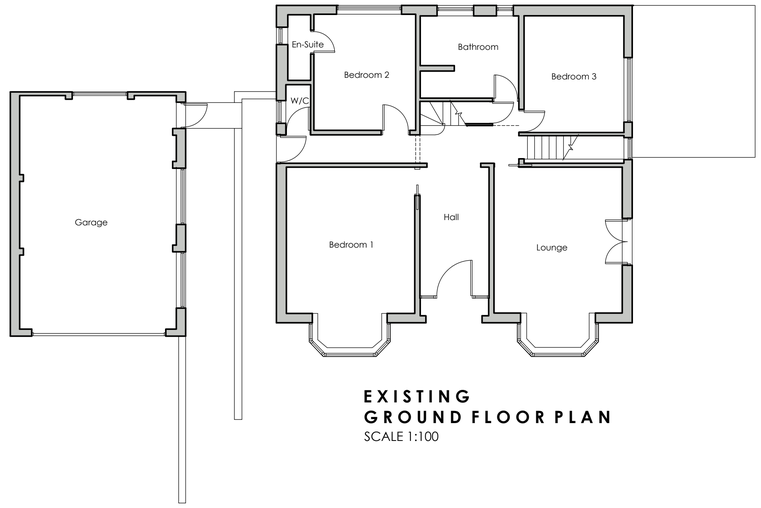

EXISTING
GROUND FLOOR PLAN
SCALE 1:100

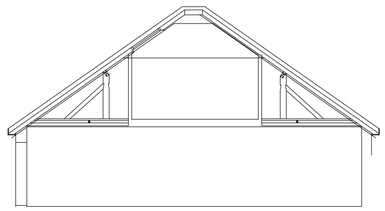

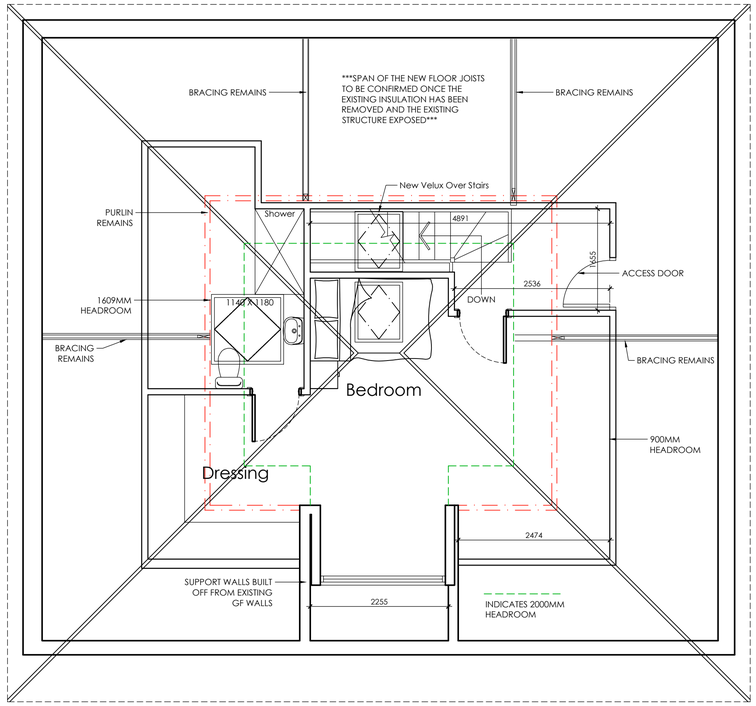

PROPOSED
FIRST FLOOR PLAN
SCALE 1:50

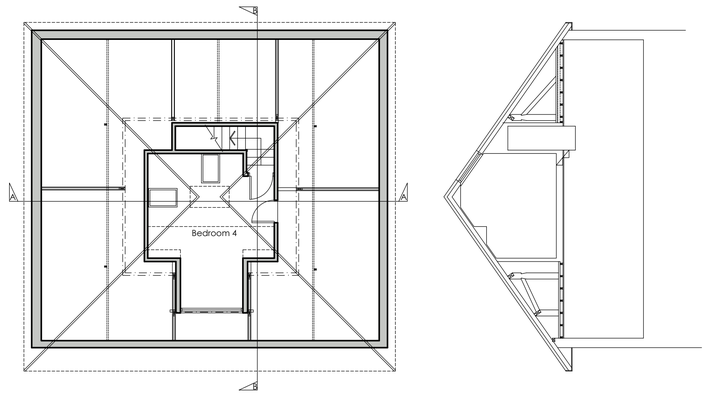

EXISTING
FIRST FLOOR
SCALE 1:100

White Agus Architectural Services
OFFICE ONE,
34 VICTORIA ROAD,
BARNSLEY,
S70 2BU
Phone: 01226 208482
Email: info@whiteagus.co.uk
Web: www.whiteagus.co.uk

Project.	Client.
PROPOSED ALTERATIONS AT 54 KENSINGTON ROAD BARNSLEY, S75 2SS	MR STEPHEN HUGHES

Drawing Title.	Date.	Scale.
GROUND & FIRST FLOOR PLANS	NOVEMEBR 2023	1:50 & 1:100 @ A1

Ref.	Dwg. No.	Rev.
23–108	01	H

Date	Suffix	Description	Date	Suffix	Description
20/11/2023	A	REVISED TO CLIENTS REQUIREMENTS	31/01/2024	F	REVISED TO CLIENTS REQUIREMENTS
01/12/2023	B	REVISED TO CLIENTS REQUIREMENTS	06/02/2024	G	REVISED TO CLIENTS REQUIREMENTS
21/12/2023	C	REVISED TO CLIENTS REQUIREMENTS	19/03/2024	H	REVISED FOR PLANNING
28/12/2023	D	REVISED TO CLIENTS REQUIREMENTS			
24/01/2024	E	MATERIALS REVISED			