
BLOCK & LOCATION PLAN.

CENTRAL GARAGE.

BARNSLEY ROAD. DARTON

SCALE 1:500.

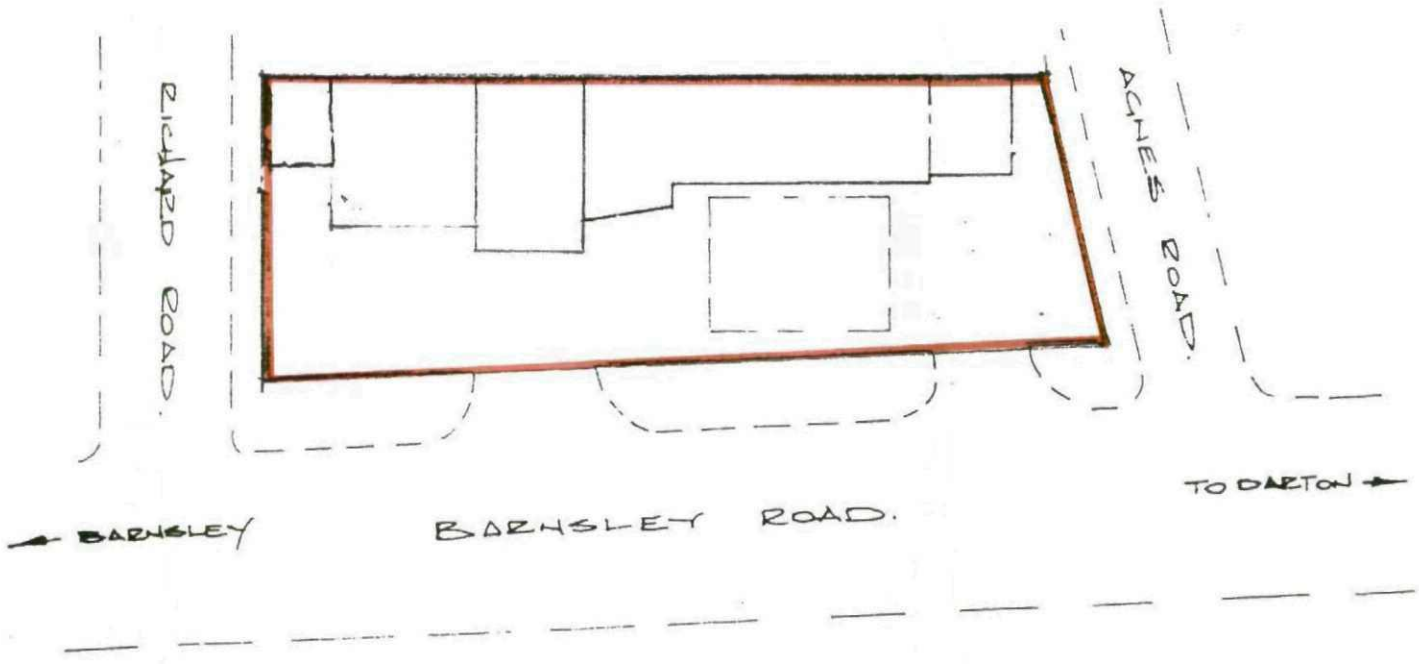

PROJECT MANAGEMENT SERVICES
4 HUDDERSFIELD ROAD
BARNSLEY, SOUTH YORKSHIRE
S70 2LT
TEL: 01226 286276
FAX: 01226 731265

2316/03