


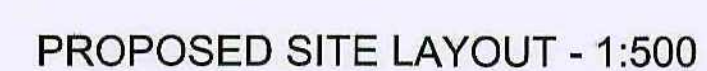

House Type Schedule		
Plot No	House Type	Bedrooms
23	F	3
24	F	3
25	F	3
26	K	2
27	J	4
28	OMIT	-
29	G	4
30	K	2
31	G	4
32	G	4
33	K	2
34	G	4
35	G	4
36	G	4
37	G	4
38	G	4
39	G	4
40	D	2
41	H	3



SOUND BARRIER FENCE

This drawing and any design there on is the copyright of RJ Design (Architectural Services) Ltd and must not be reproduced in any way without their written consent.

No dimensions to be scaled from this drawing either in paper or electronic form.

All dimensions to be checked on site prior to manufacture, setting out or otherwise. Any discrepancies to be notified to RJD (AS) Ltd for clarification.

This drawing to be read strictly in conjunction with all other relevant drawings, schedules and specifications.

All work to be carried out strictly in accordance with current Approved Documents, British Standards, Codes of Practice and statutory regulations, whether specifically referred to or not.

All references to RJ Design, RJ Design (AS) Ltd. or other abbreviation, shall be taken to mean "RJ Design (Architectural Services) Limited" registered in England & Wales No: 4338235.

Architectural Design Consultants
08456 120 334

Project

Residential Development
Shaw Lane, Carlton, Barnsley

	Client
--	--------

D. Noble Ltd

Subject

Proposed Site Layout
Services Enquiry Plan

Date Aug '10	Scale As Shown	Dwg No 5927/03E
-----------------	-------------------	--------------------