



Peter Thompson M.B.I.A.T.



Architectural Design Consultant Ltd.

Tel & Fax: 01226 201391

Mobiles: 07973 251730

e-mail: peter.thompson@hotmail.co.uk

PROPOSED DETACHED GARAGE

STONEHURST

SHEFFIELD RD.

HOYLAND COMMON

Linwood


Barnsley Road

Dodworth

Barnsley S75 3JR

SITE PLAN

1:500

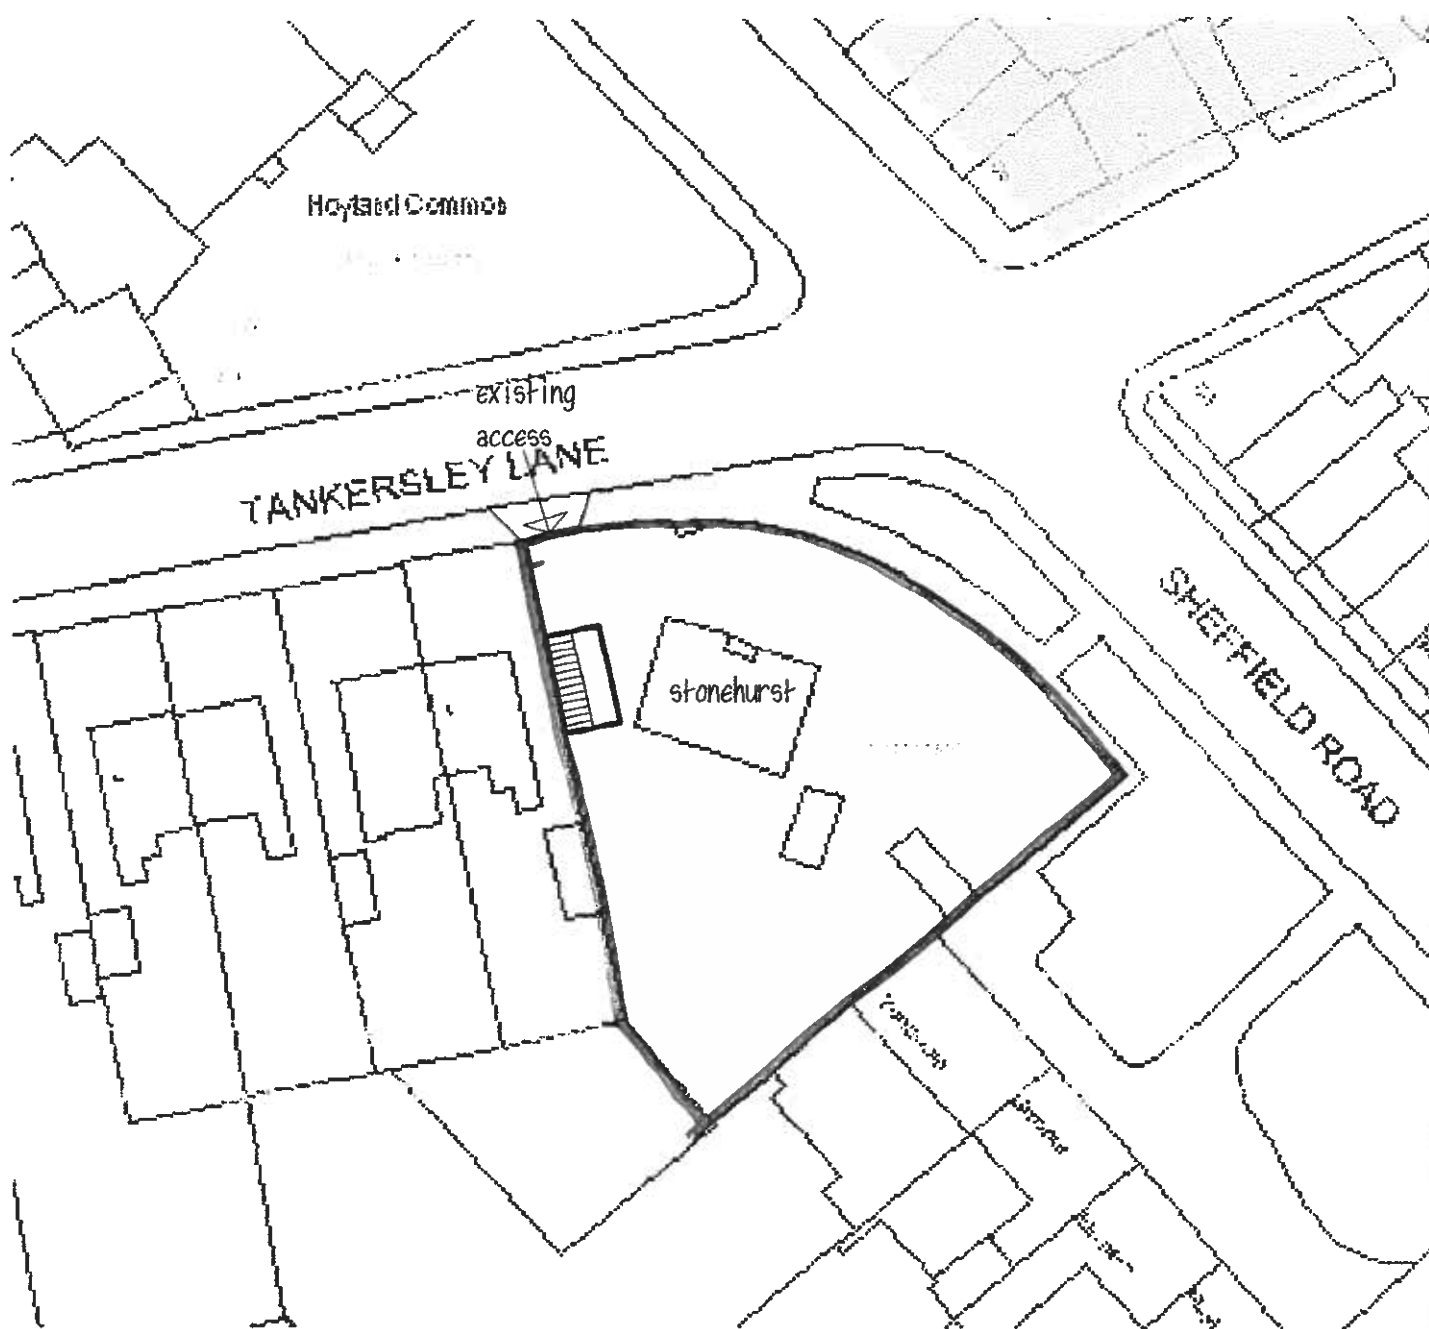



Architectural Design Consultant Ltd.
Tel & Fax: 01226 201391
Mobiles: 07973 251730
e-mail: peter.thompson@hotmail.co.uk

Peter Thompson M.B.I.A.T.


PROPOSED DETACHED GARAGE
STONEHURST
SHEFFIELD RD.
HOYLAND COMMON




Linwood
Barnsley Road
Dodworth
Barnsley S75 3JR

PLAN & ELEVATION 1:100


STONEHURST

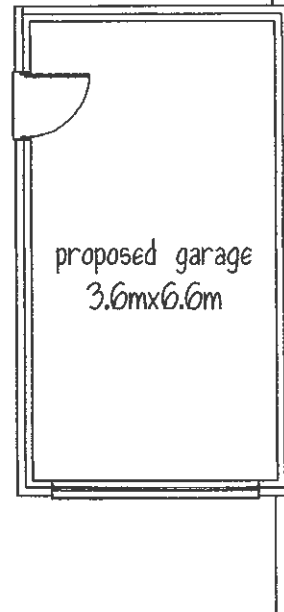


Walls - stone front with brick
sides and rear
Roof - concrete interlocking tiles

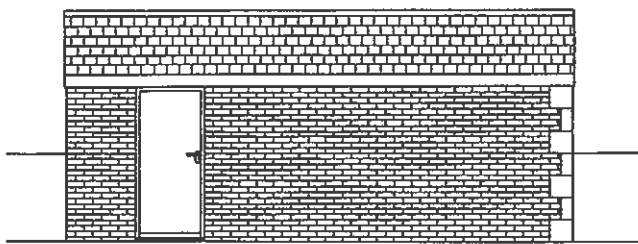


SIDE ELEVATION

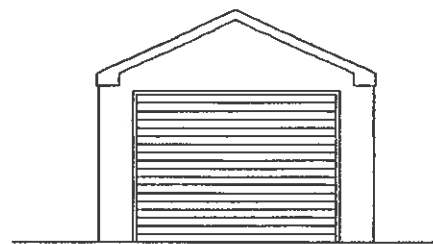

FRONT ELEVATION

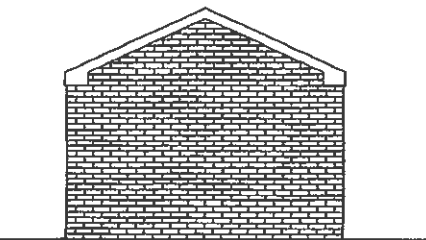

REAR ELEVATION

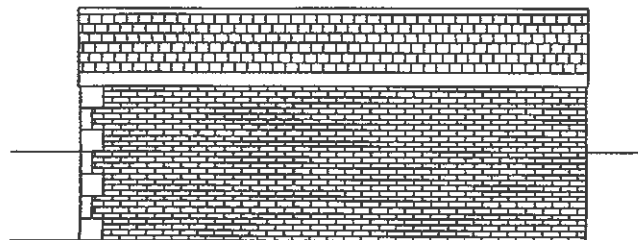

SIDE ELEVATION