



Drawing No.	Rev No.
MJB001 -002	

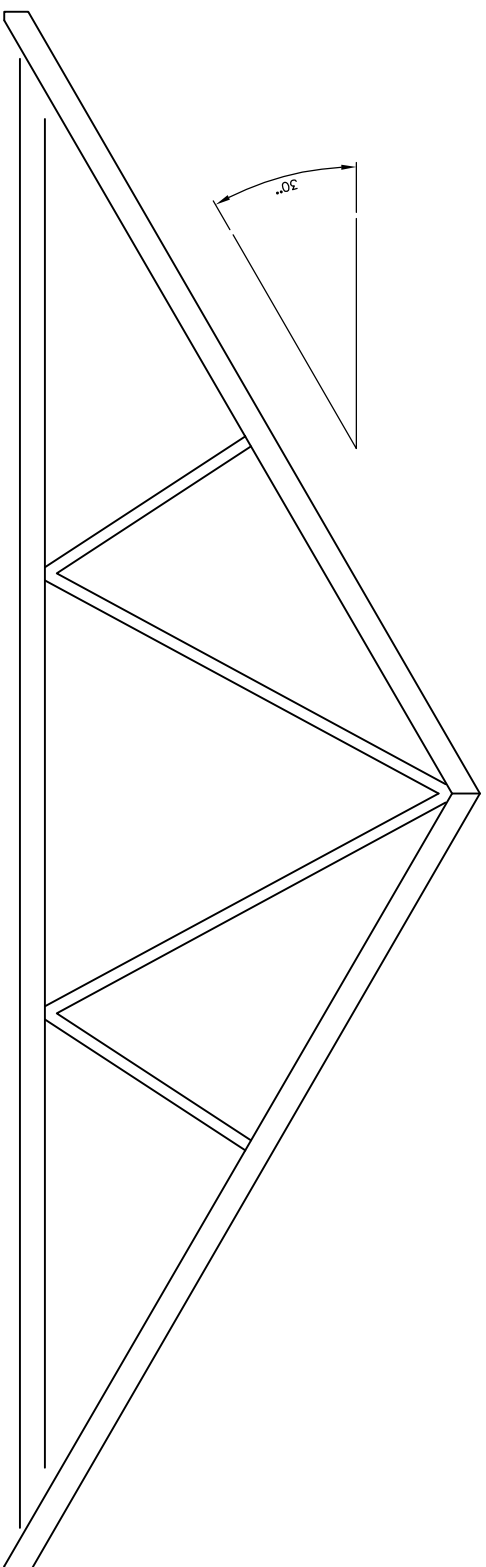

Trussed rafters at maximum 600mm C/C, to comprise of pressure preservative treated softwood with galvanised mild steel connectors, diagonal and longitudinal bracing, minimum 100x32mm at ceiling and roof level, design and construction by specialist manufacturer all to BS 5268: part 3, 1985, together with all required bracing. Detailed layout and calculations to be submitted to client and local authority building inspector for approval 28 days prior to delivery.

TRUSS DETAIL (NTS)

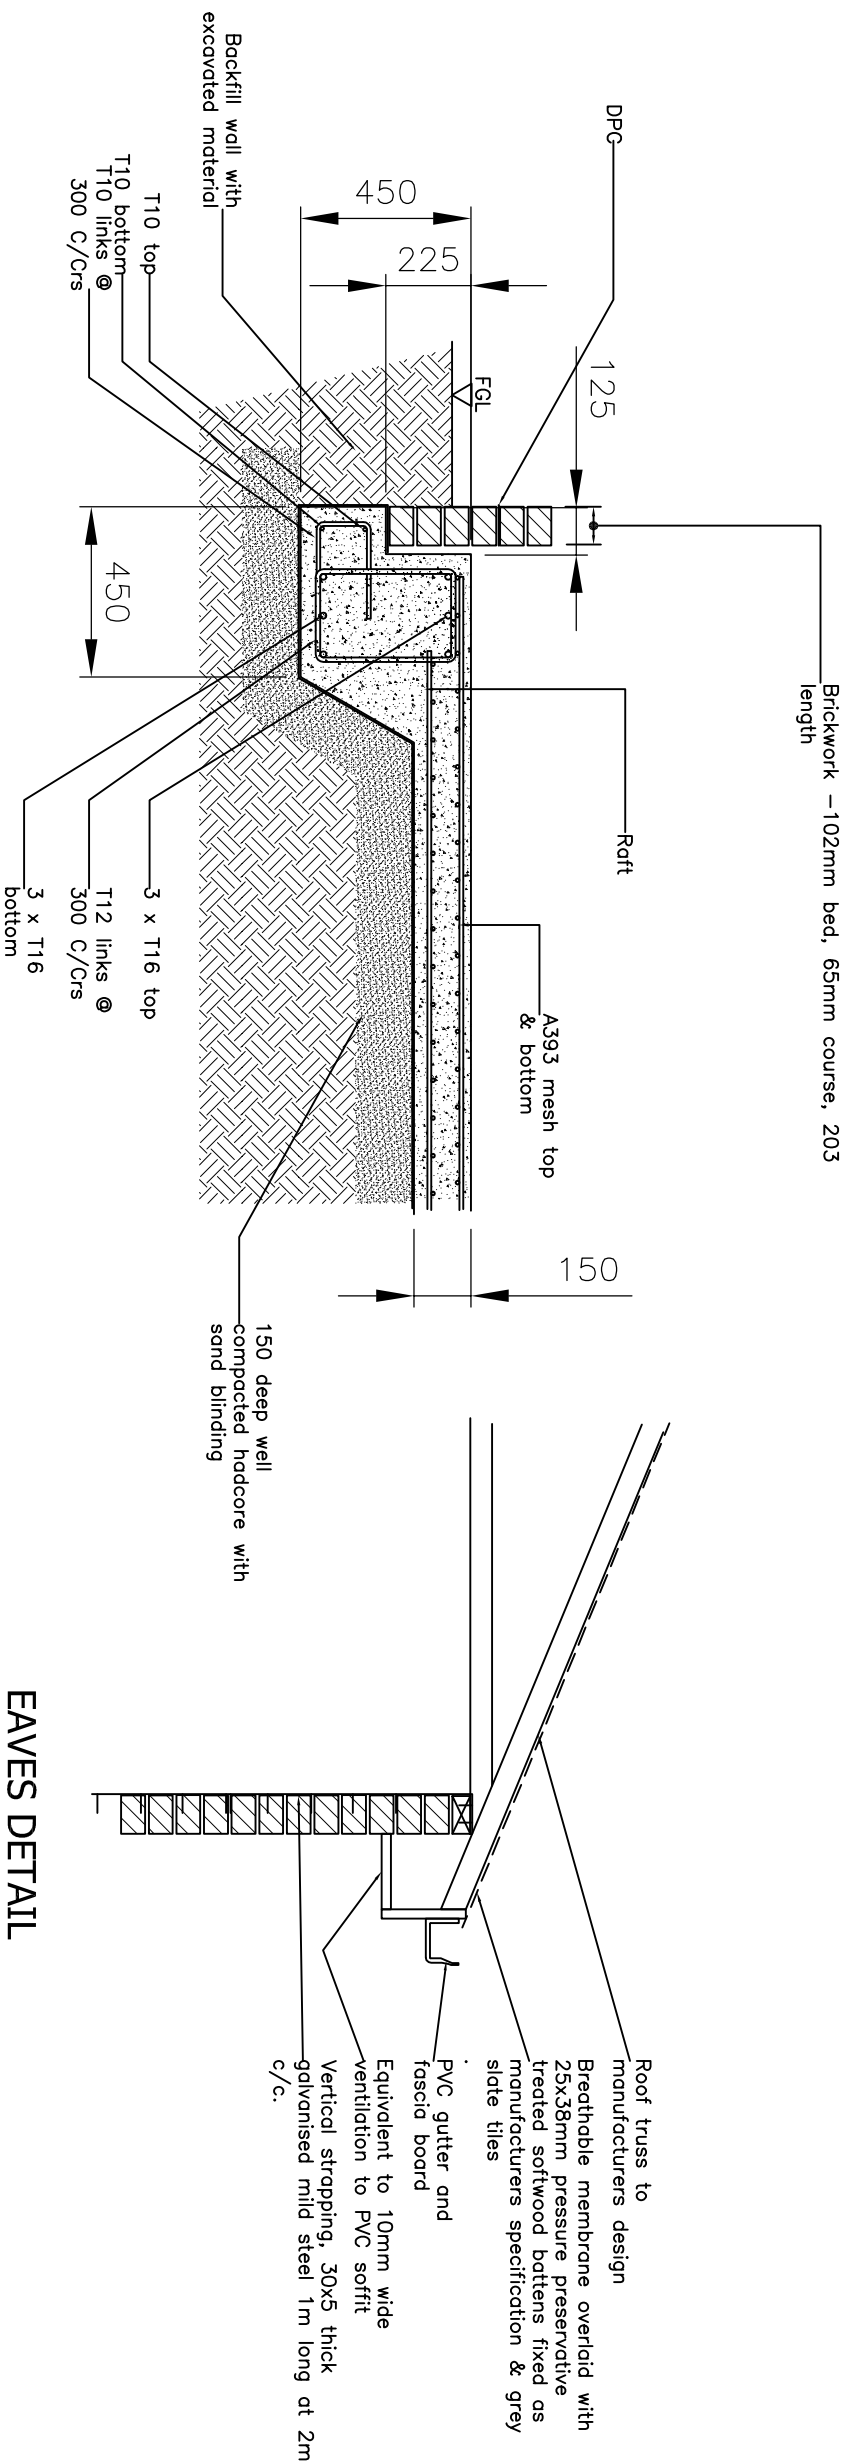

FOUNDATION/FLOOR DETAIL
(1:20)

EAVES DETAIL
(1:20)

DO NOT SCALE: Contractor to check all dimensions and report any omissions or errors

NOTES

Rev	Description	By	Chk	App	Date
-----	-------------	----	-----	-----	------

JRB DESIGNS Ltd
1 Saville Road
Cudworth
Barnsley
S72 8LT
Tel: 01226 383542
Fax: 01226 380078
Mob: 07970 541192
Email: john@jrbdesigns.co.uk

This drawing is copyright. © jrbdsgns Ltd.

Clients

Drawing Title

DETAILS

Address

23 CHAPELFIELD LANE
PENISTONE
SHEFFIELD
S36 6FS

Project Title:

PROPOSED DETACHED GARAGE

Purpose of Issue:

PLANNING

Drawing Status

FIRST ISSUE

Scale at A3 AS SHOWN	Drawn By JRB	Date 03/05/2013	
Checked By	Date 03/05/2013	Approved By	Date 03/05/2013

APPROVAL ☒ INFORMATION ☐ TENDER ☐ CONTRACT ☐ CONSTRUCTION ☐