THIS DRAWING IS COPYRIGHT, AND REMAINS THE PROPERTY OF HTC ARCHITECTS. IT MUST NOT BE REPRODUCED, USED, DISCLOSED OR TRANSMITTED TO THIRD PARTIES IN ANY FORM, IN WHOLE OR IN PART, WITHOUT PRIOR WRITTEN PERMISSION.

DO NOT SCALE! ALL DIMENSIONS SHOULD BE CHECKED ON SITE BEFORE WORK COMMENCES

THIS DRAWING IS BASED ON INFORMATION PROVIDED BY OTHERS:

PLANNING APPROVED APPLICATION DRAWINGS FROM MICHAEL CUNYCH, DATED 2021

OS VECTORMAP DATA

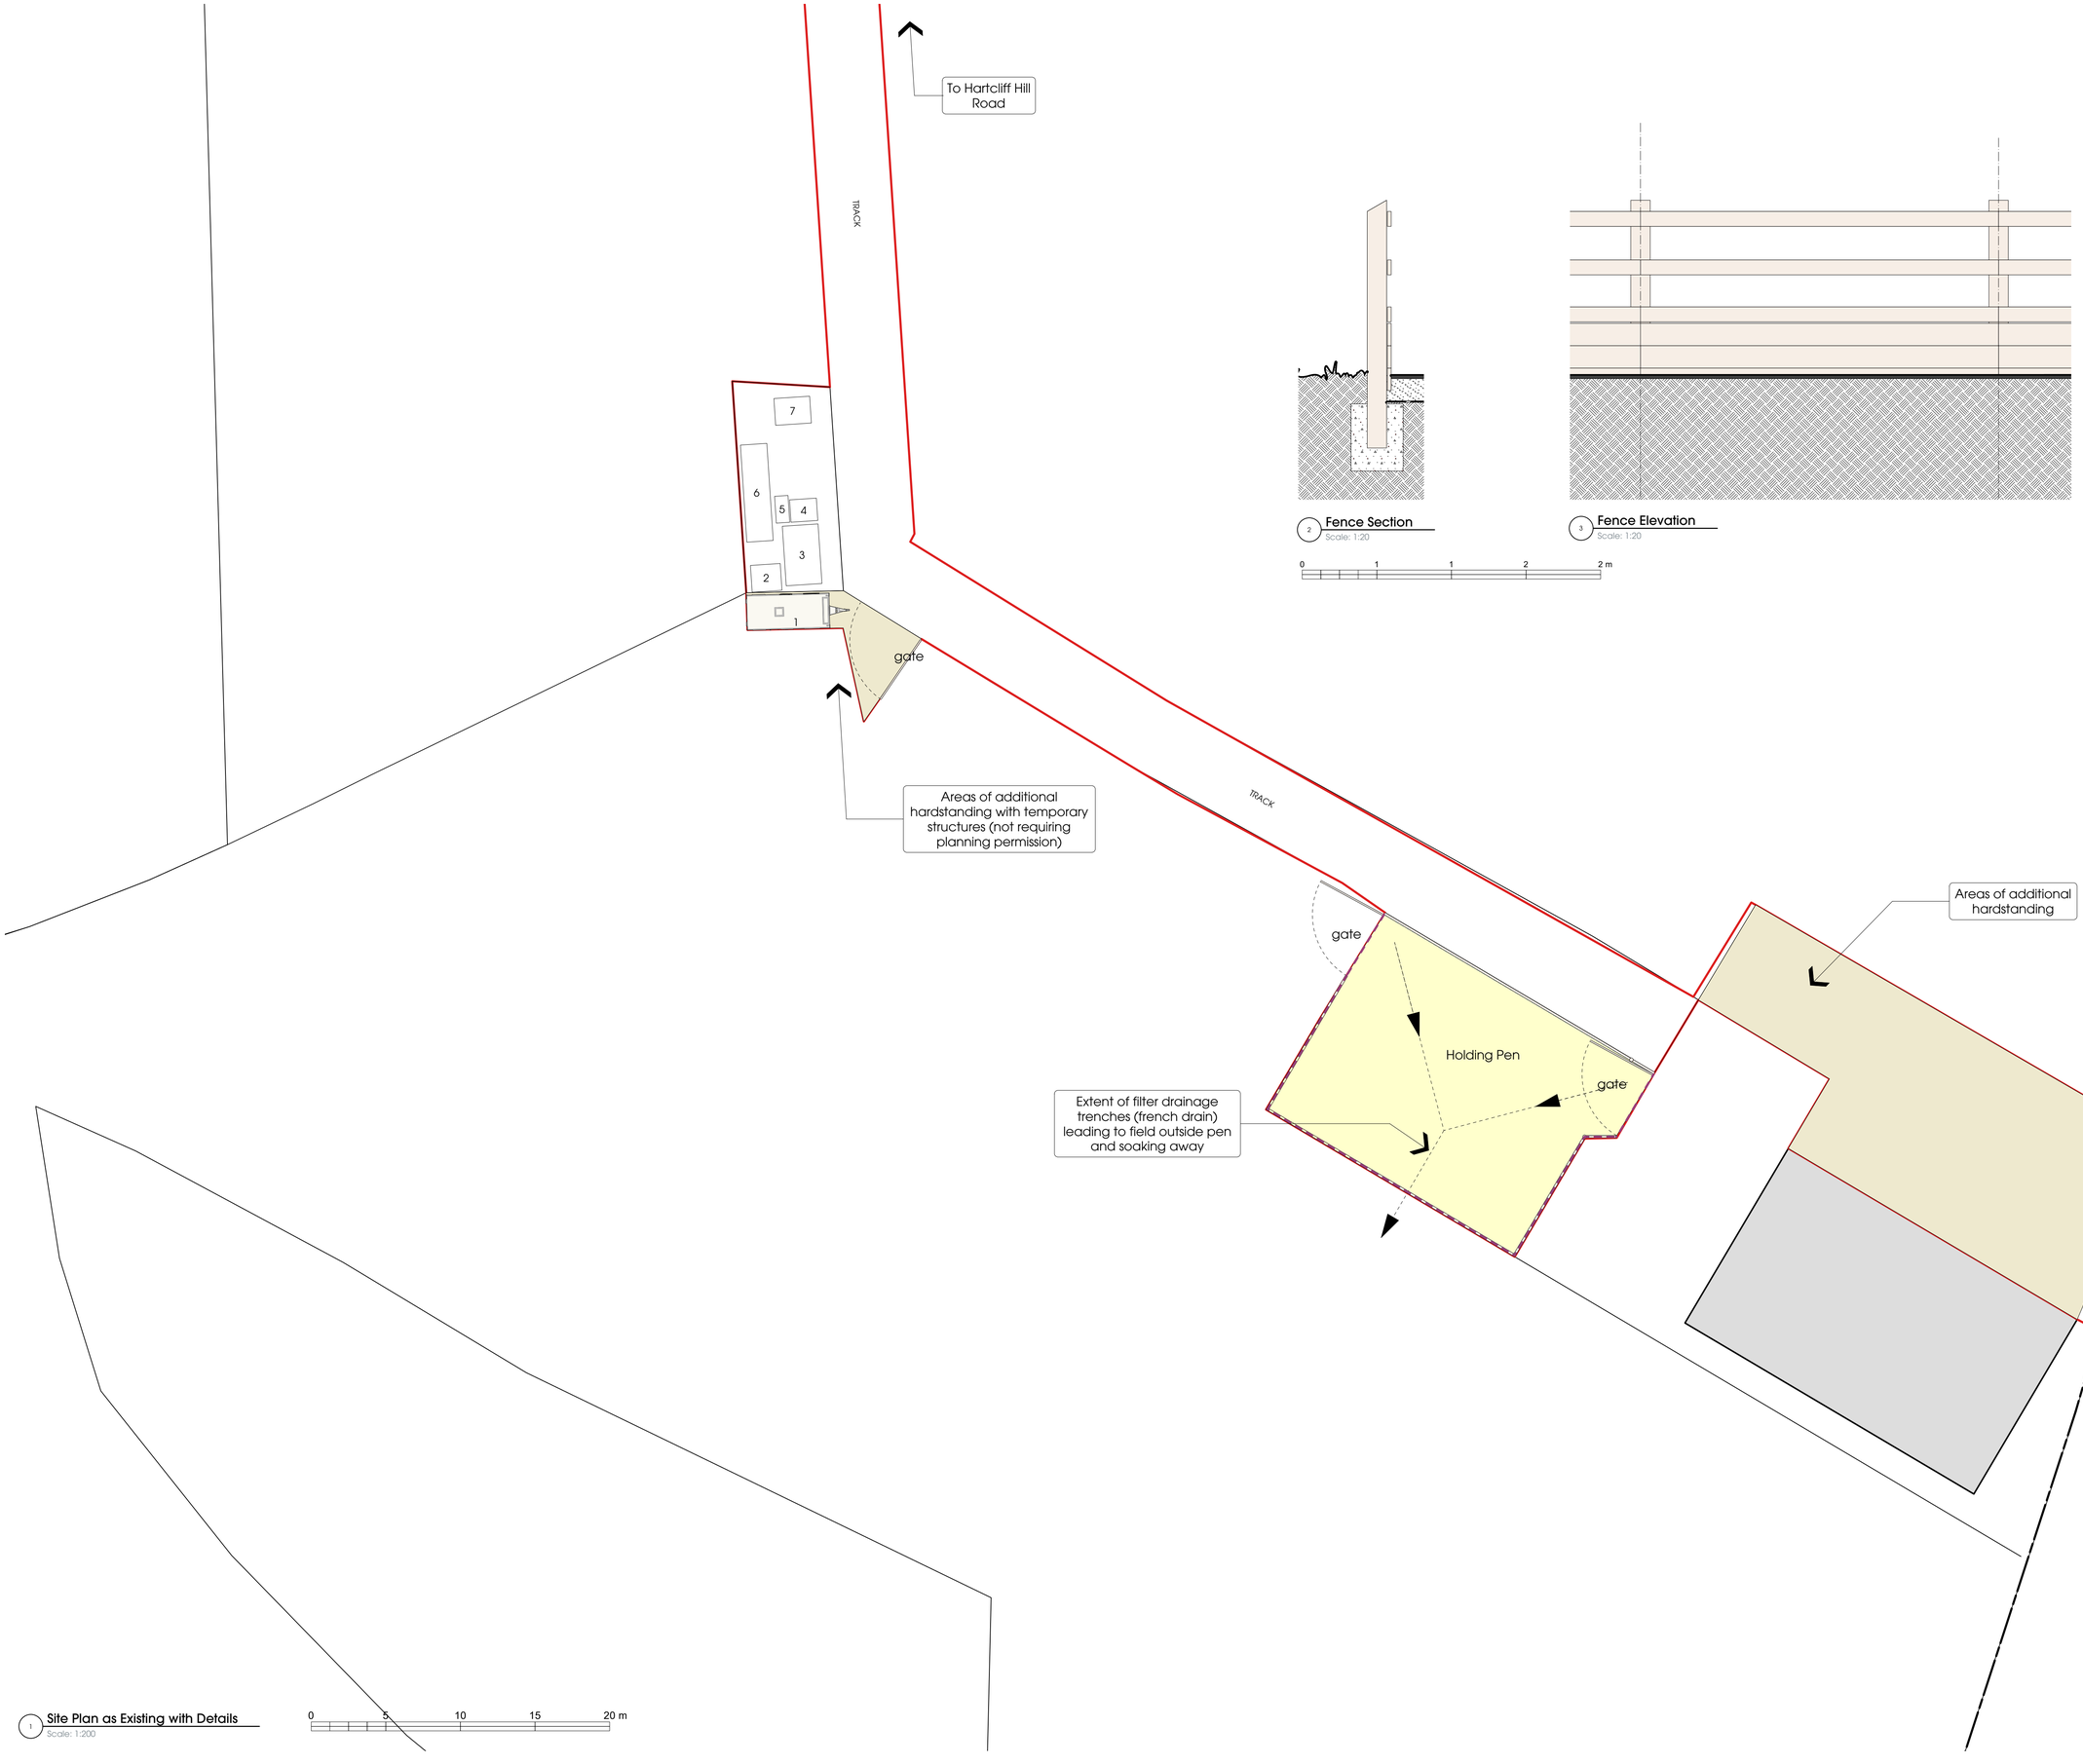

1 Site Plan as Existing with Details
Scale: 1:200

0 5 10 15 20 m

2 Fence Section
Scale: 1:20

3 Fence Elevation
Scale: 1:20

0 1 1 2 2 m

LEGEND

- OWNERSHIP BOUNDARY
- EXISTING AGRICULTURAL BUILDING APPROVED UNDER PERMISSION 2021/0557
- AREAS OF HARDSTANDING NOT APPROVED UNDER APPLICATION 2021/0557 REQUIRING RETROSPECTIVE APPROVAL
- NEW HOLDING PEN. CONSTRUCTED FROM RECYCLED DEMOLITION MATERIAL ON GEOTEXTILE MEMBRANE, COVERED IN BARK WOODCHIP.
- NEW FENCE AROUND HOLDING PEN (REFER TO DETAIL)

1 CARAVAN (NOTE: NOT USED FOR HABITATION, SITED ON HARDSTANDING ONLY. NO CONNECTION TO DRAINAGE OR ELECTRIC)

2, 4 & 5 TIMBER SHEDS (ON SKIDS)

3 TIMBER CHICKEN SHED

6 CHICKEN COUP. FRAME STRUCTURE WITH MESH SIDES AND CORRUGATED STEEL VAULTED ROOF

7 STEEL CAGE

Rev.	Date	Description	Drawn
A	29/10/2026	Red / blue boundaries updated. Extent of hardstanding clarified by client.	iC

htcarchitects
York Place Studio
8 Britannia Street
Leeds
LS1 2DZ
T:(0113) 244 3457
W: www.htcarchitects.co.uk
E: info@htcarchitects.co.uk

client
Emma Metcalf

project
Hartcliff Hill Road
Penistone

drawing title
Site Plan as Existing with Details

date October 2026
status Planning
scale 1:500
drawn iC checked MH
job no. 4682 dwg no. P403 rev. A