




11 SMALLBRIDGE CLOSE
BARNSELEY
S71 5SL


OS MasterMap 1250/2500/10000 scale
20 December 2013, ID: BW1-00283963
www.blackwellmapping.co.uk

1:1250 scale print at A4, Centre: 437812 E, 408558 N

©Crown Copyright Ordnance Survey. Licence no.
100041040

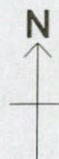


Mapping
sourced from

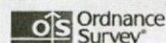


BLACKWELL'S
www.blackwellmapping.co.uk


TEL: 0114 268 7658
maps.sheffield@blackwell.co.uk

3

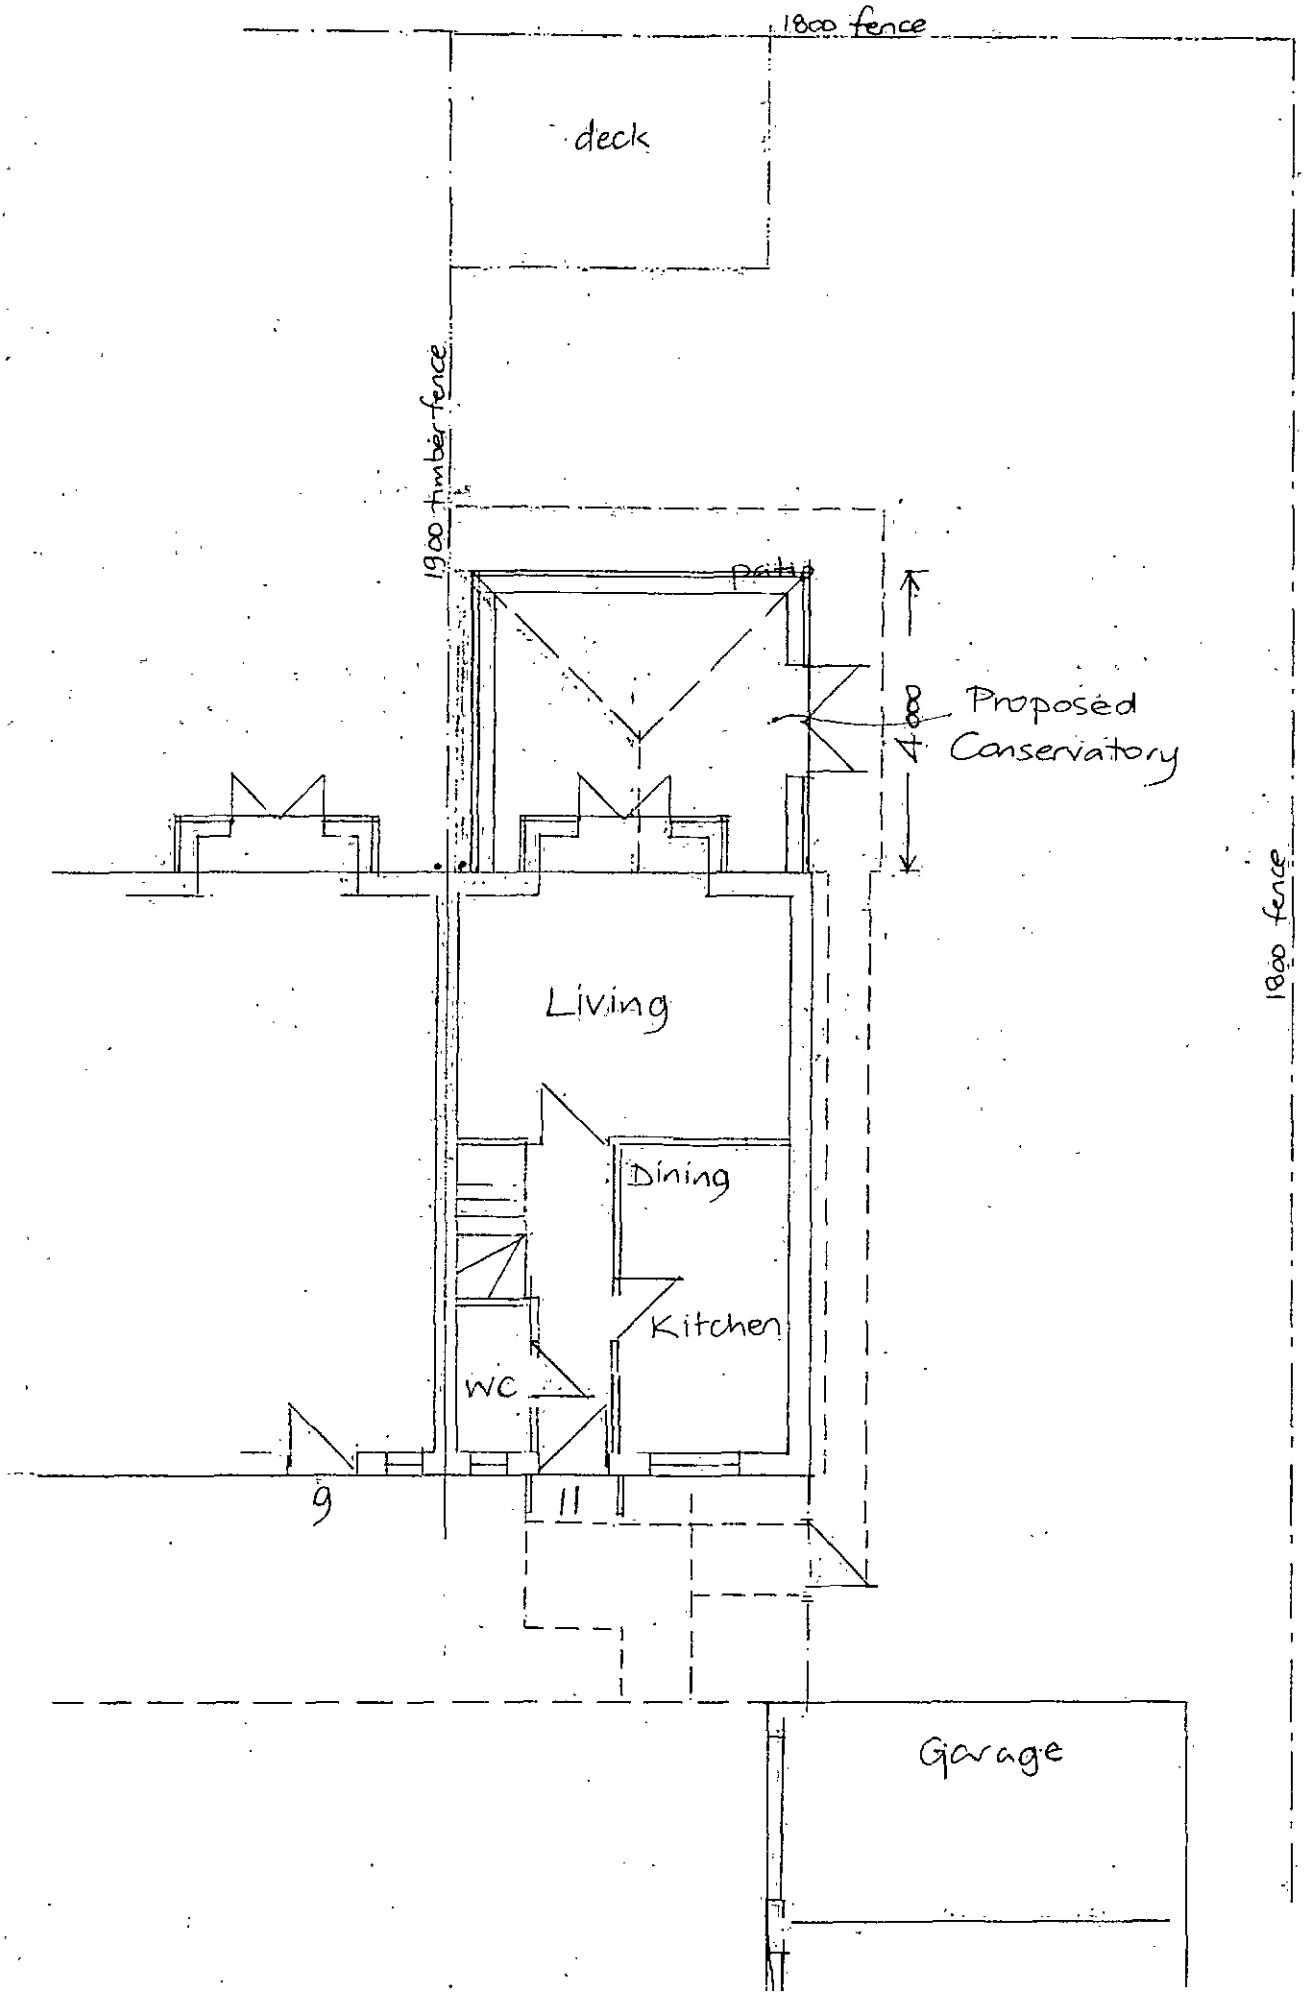


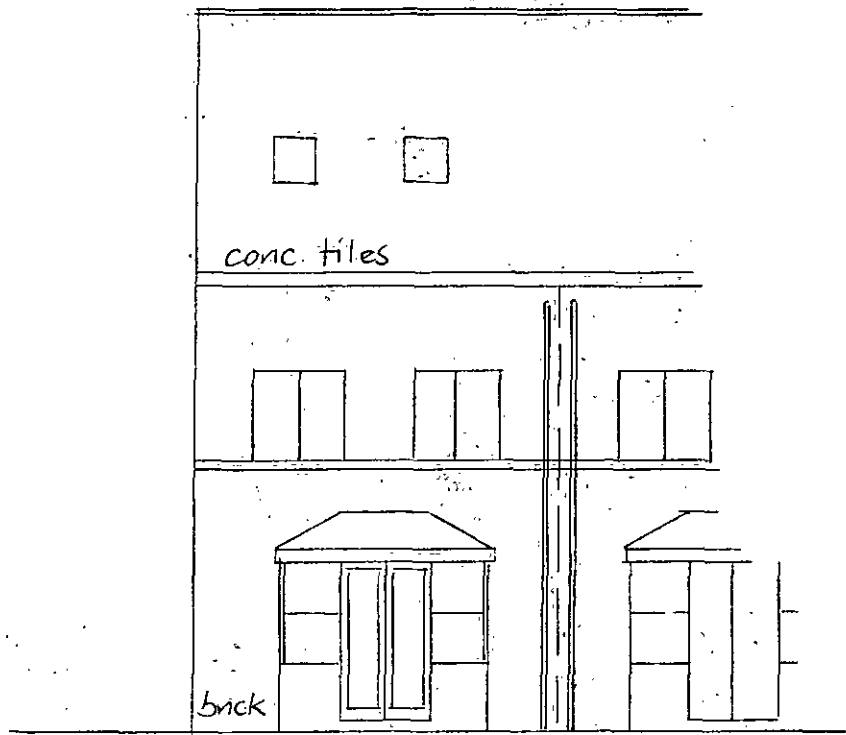


Existing Rear

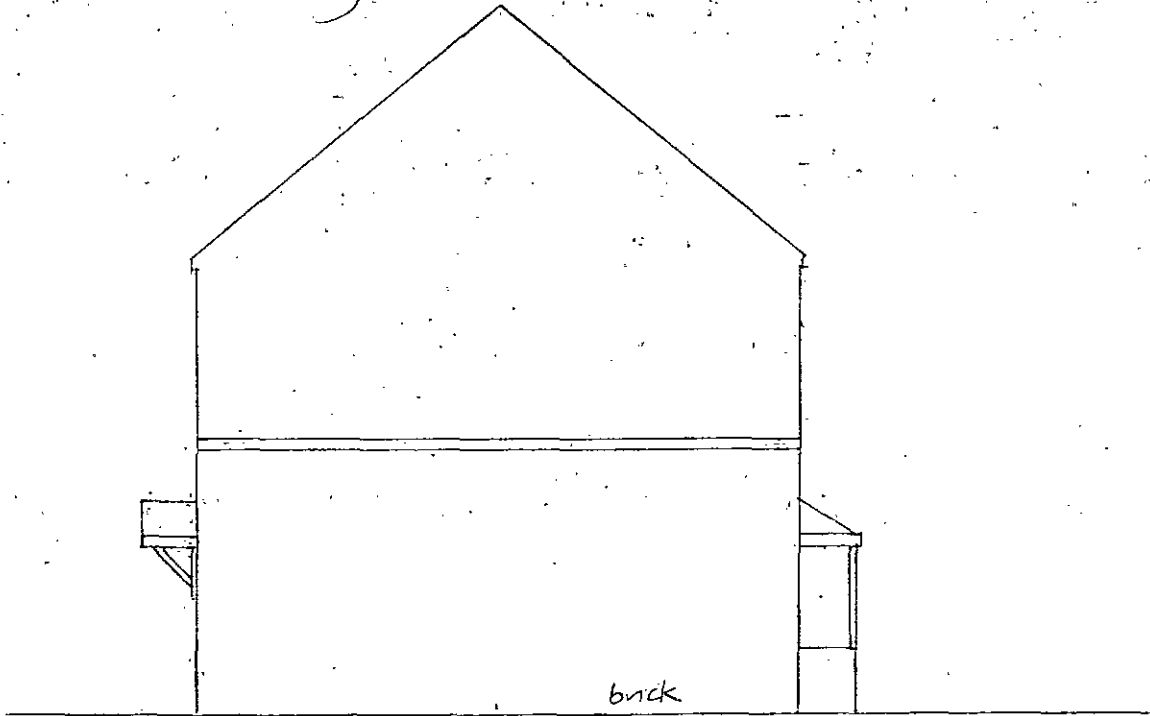


Existing Side

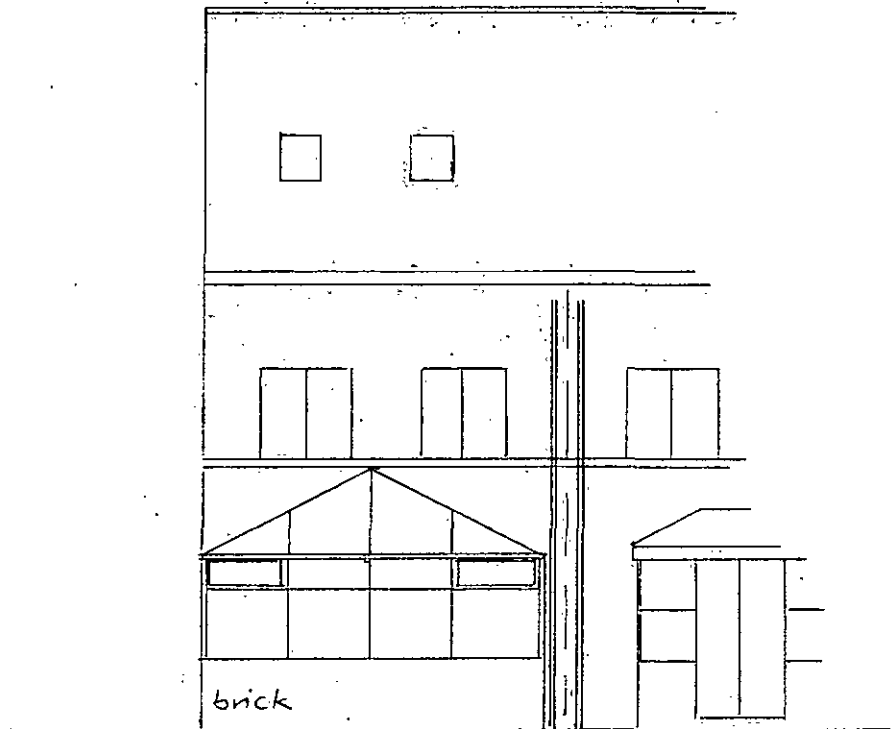

Proposed Rear

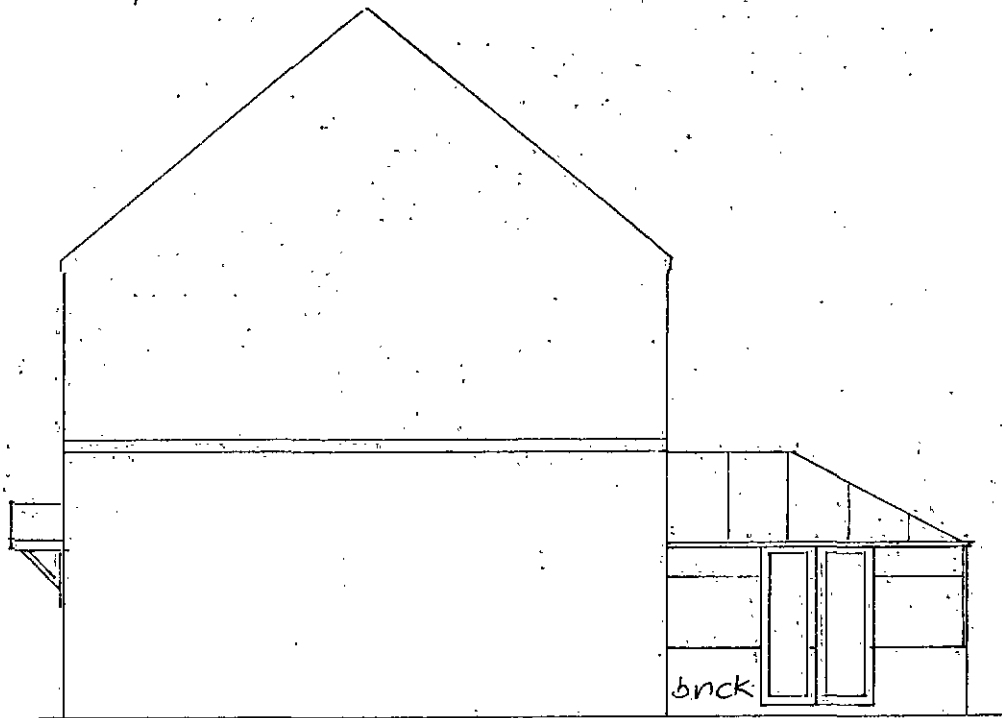

Proposed Side

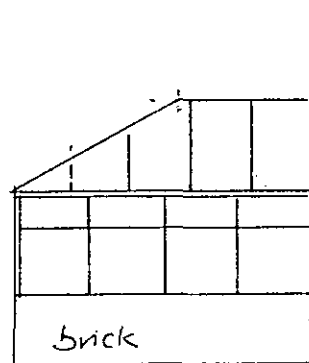

Proposed Side