






Access Door Bay Elevation
Scale: 1 : 25

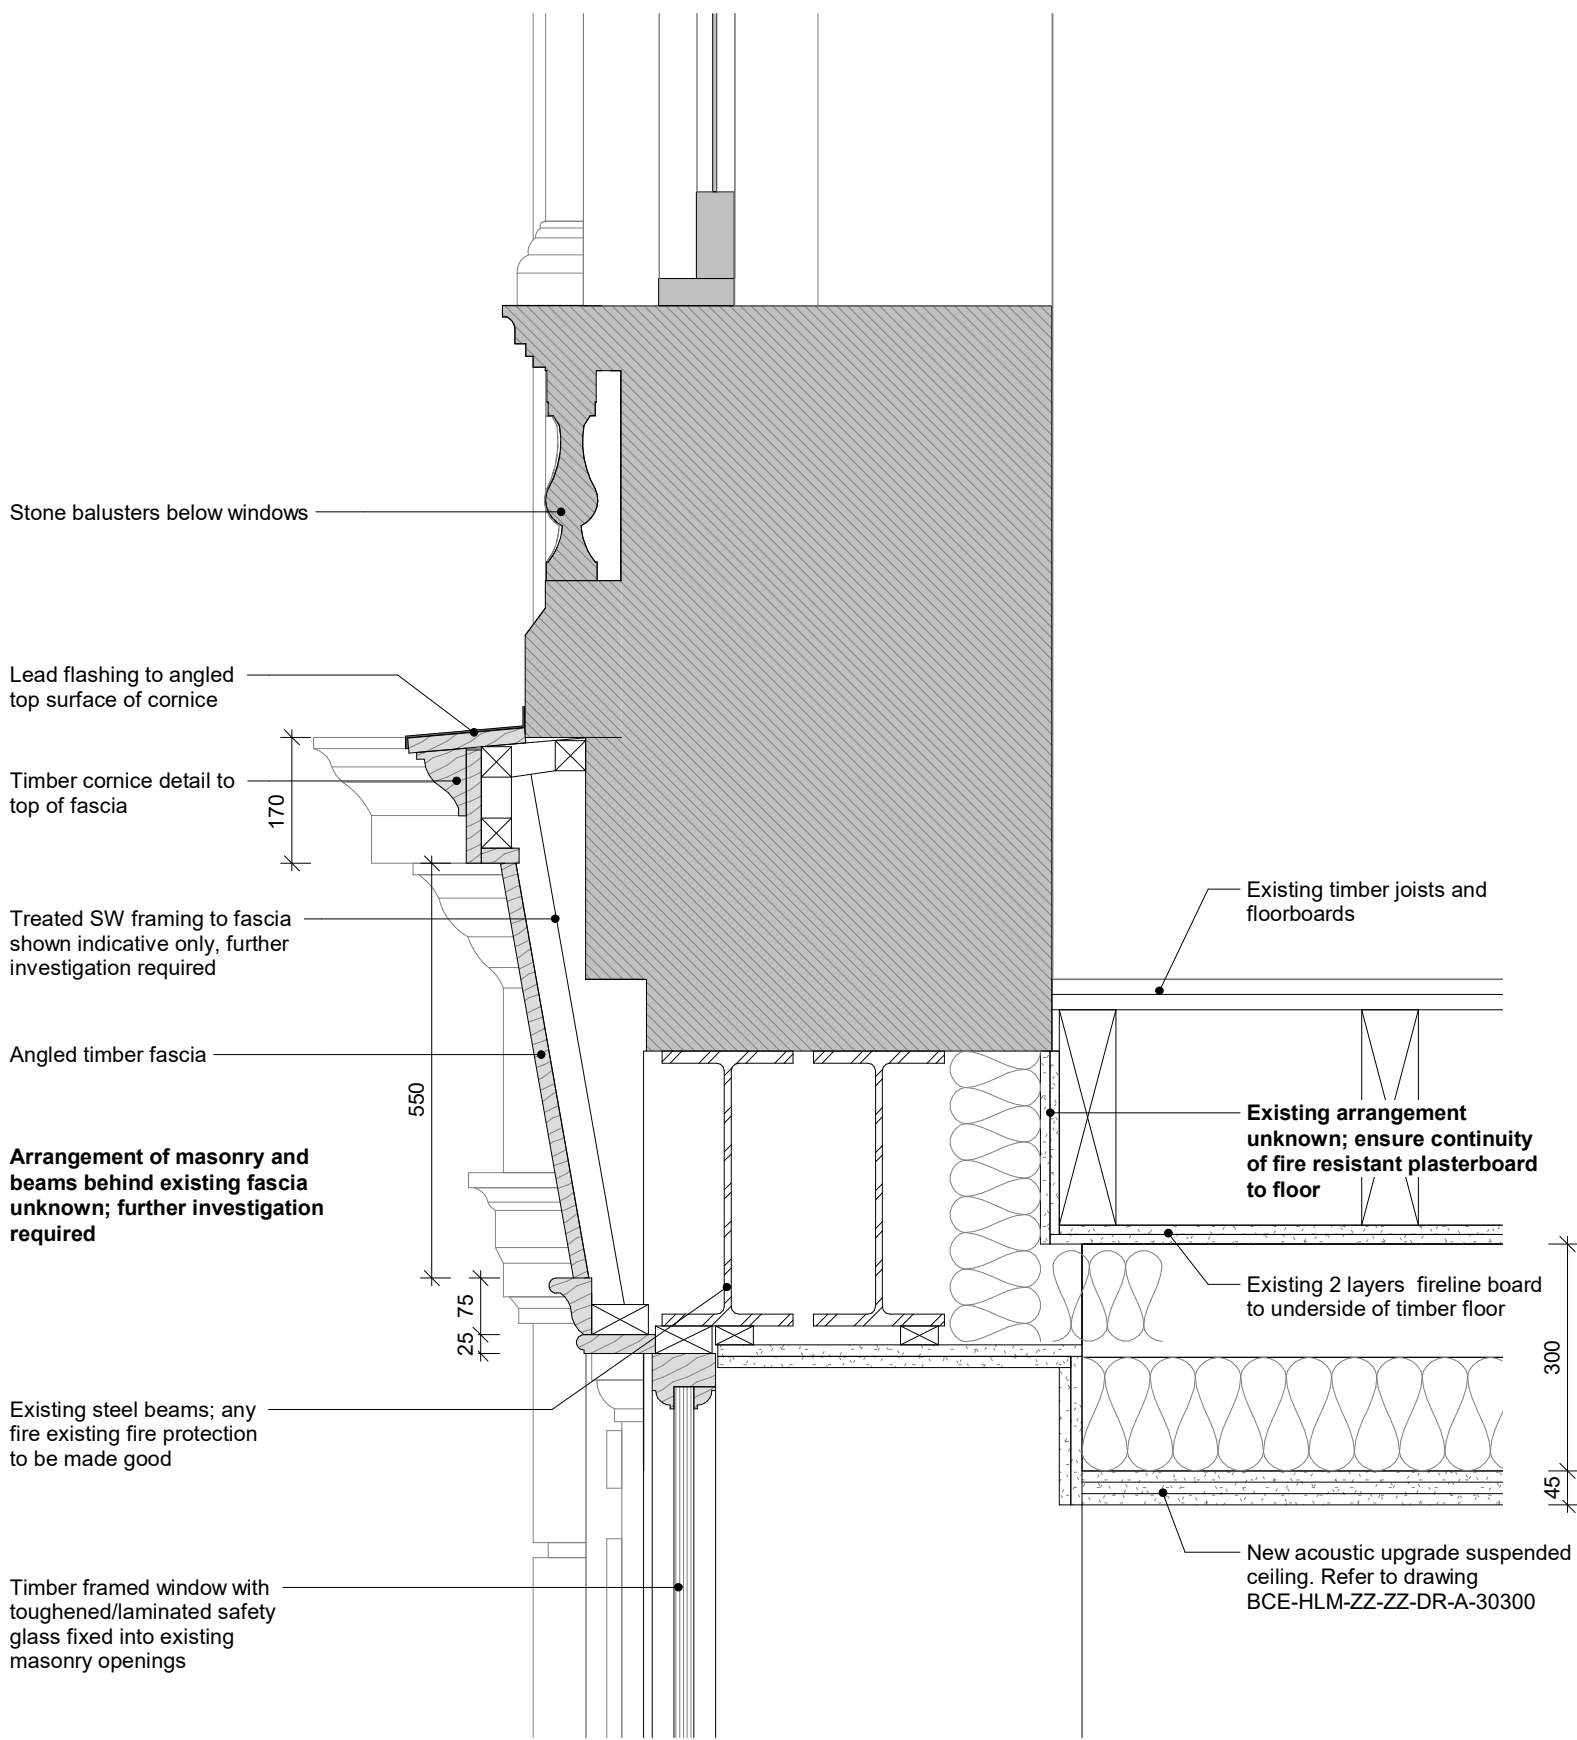



Shop Front Section A-A
Scale: 1 : 10

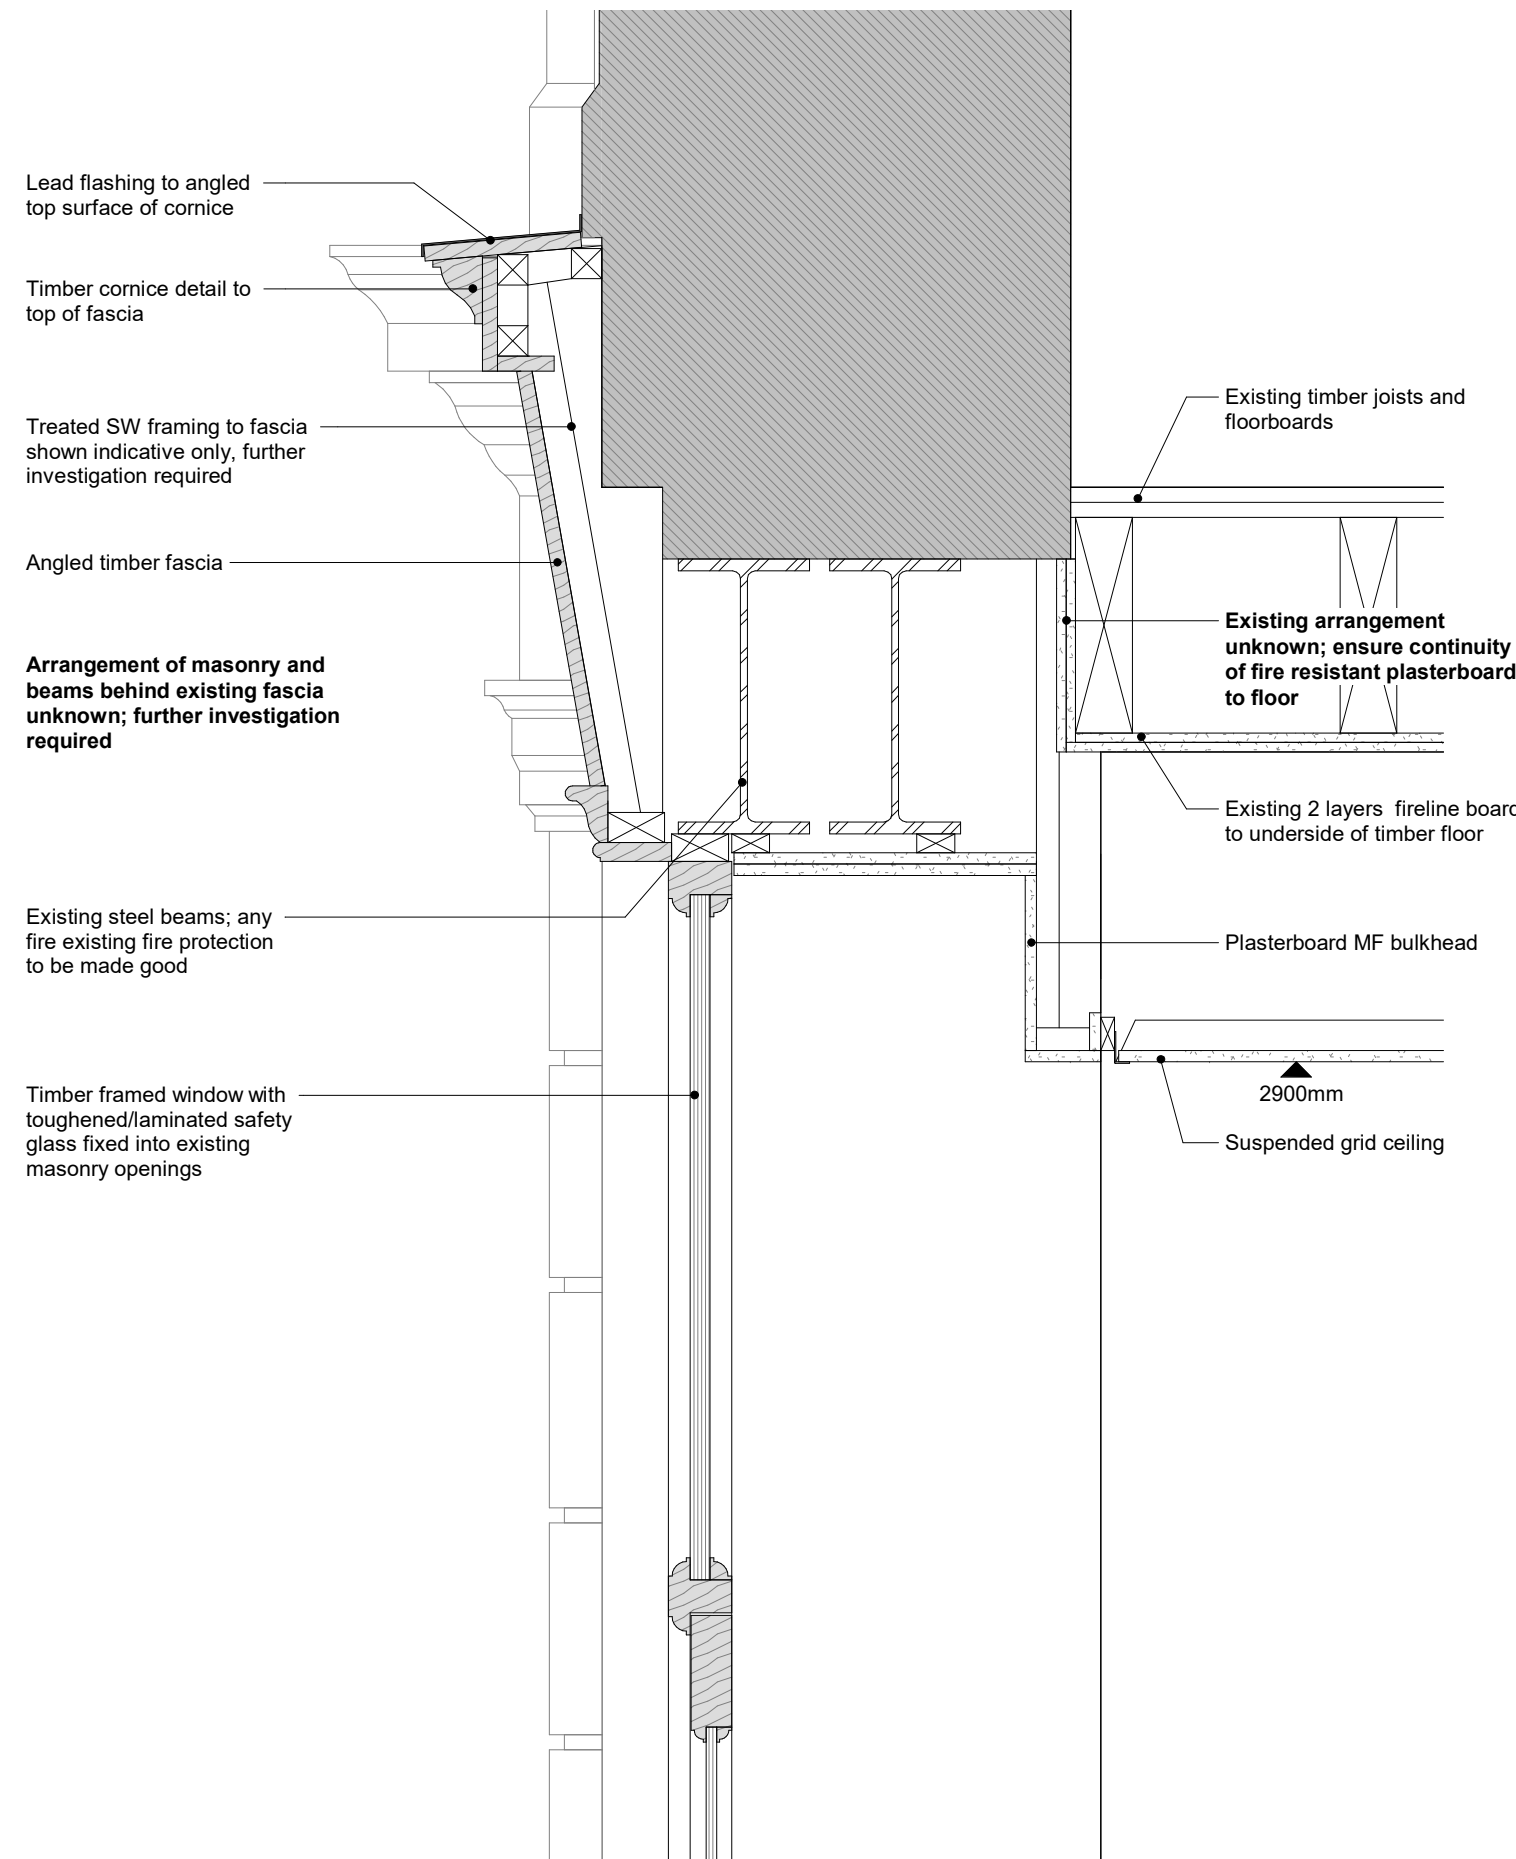

Shop Front Section B-B
Scale: 1 : 10

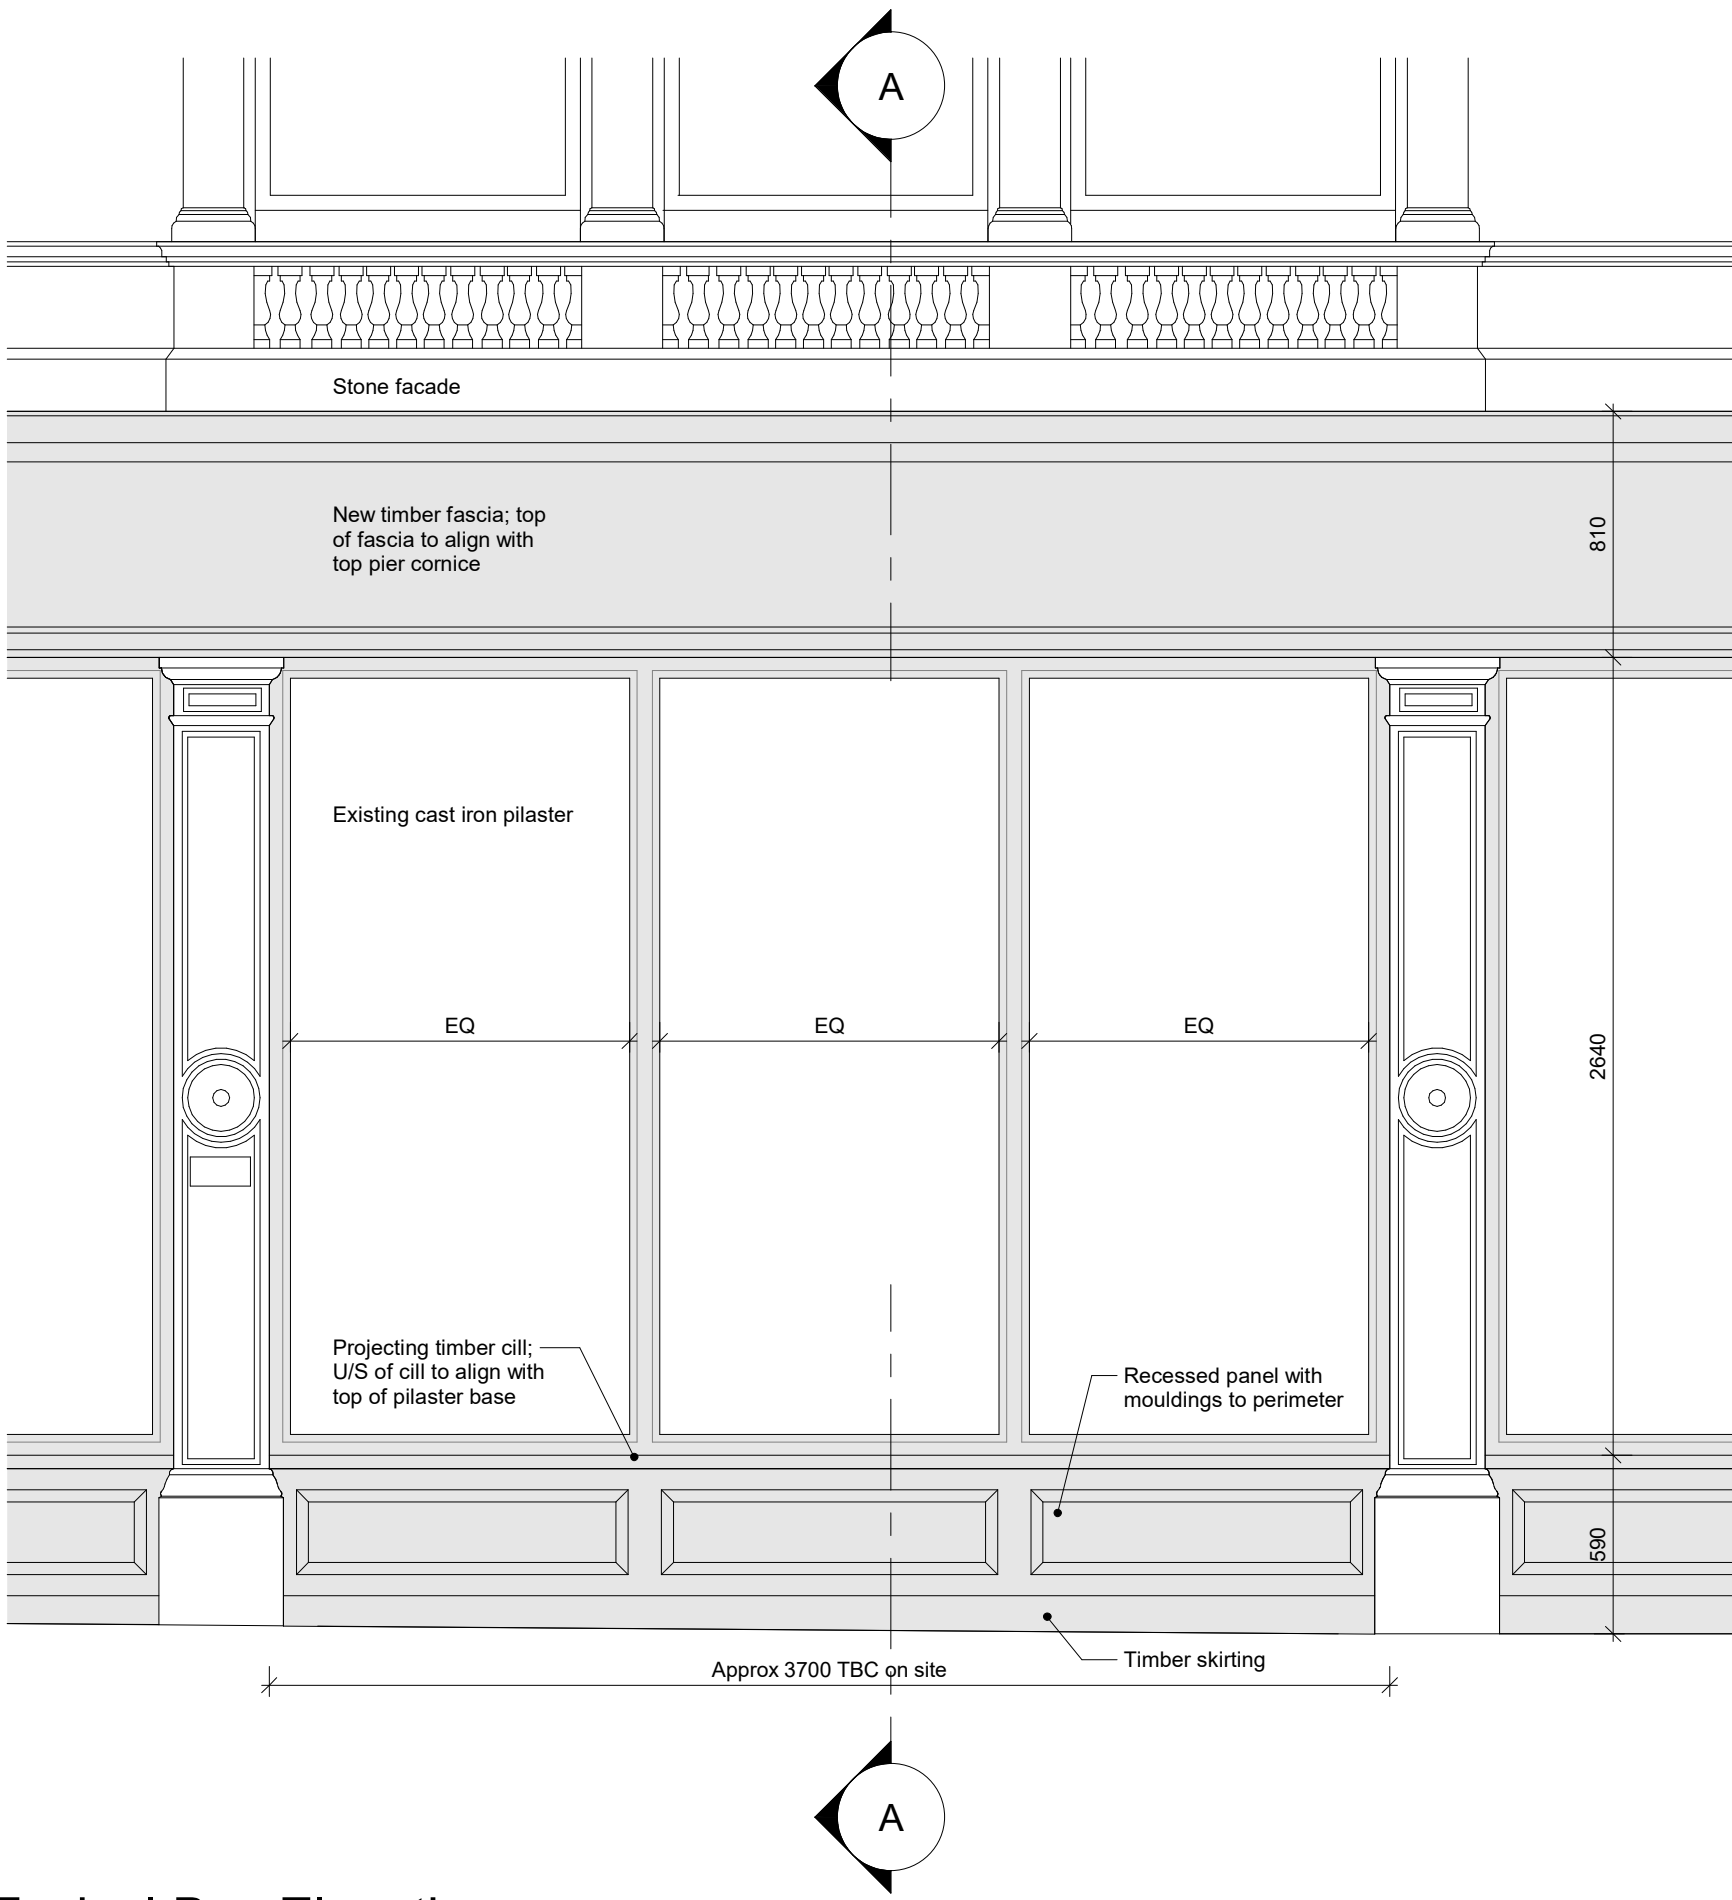

Typical Bay Elevation
Scale: 1 : 25

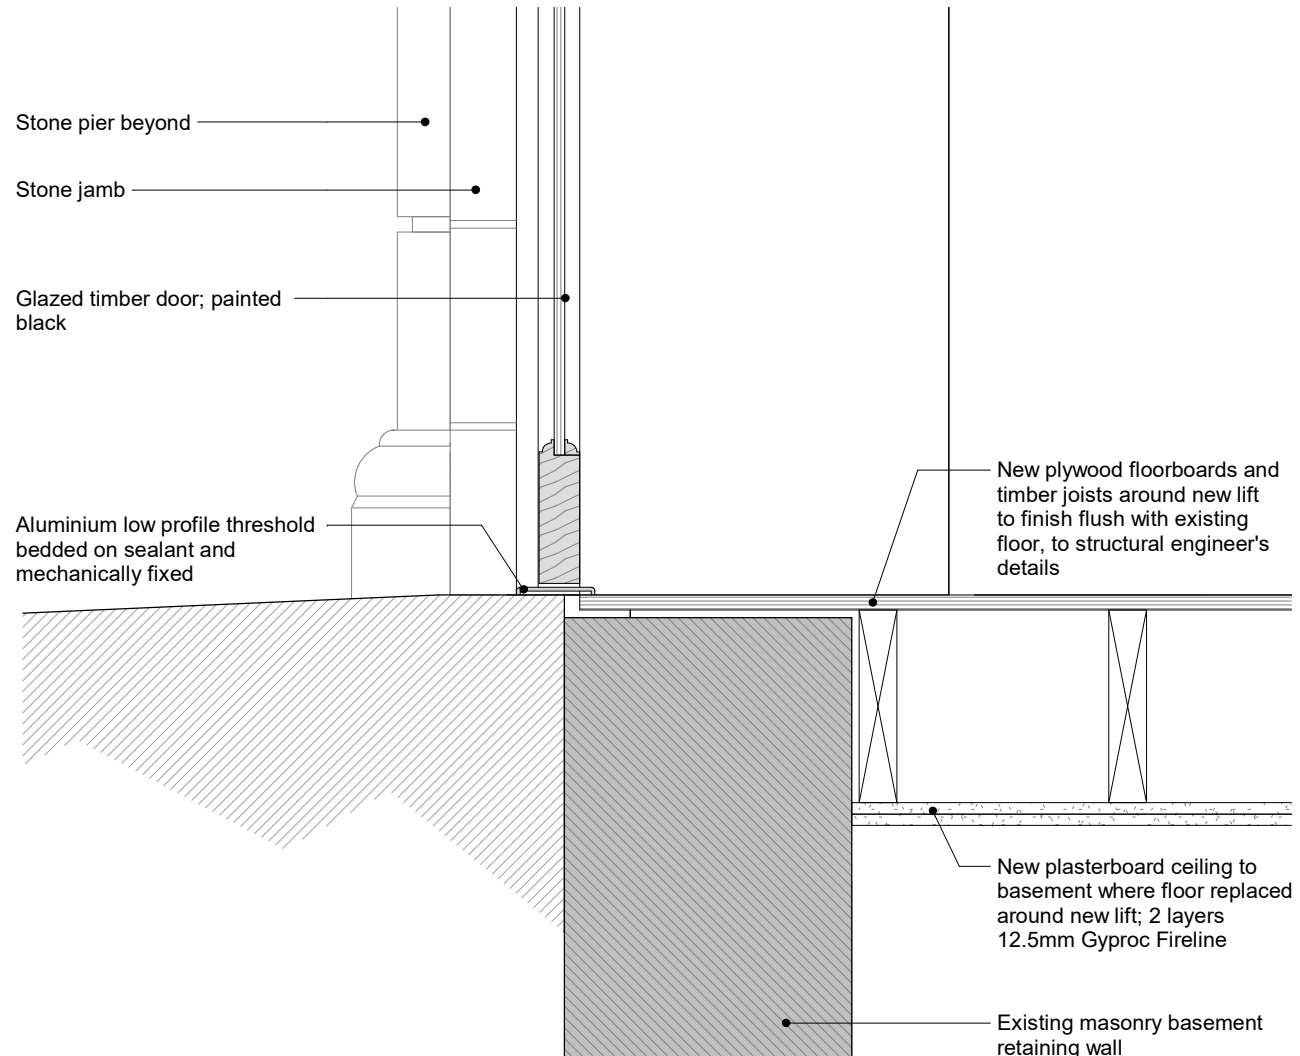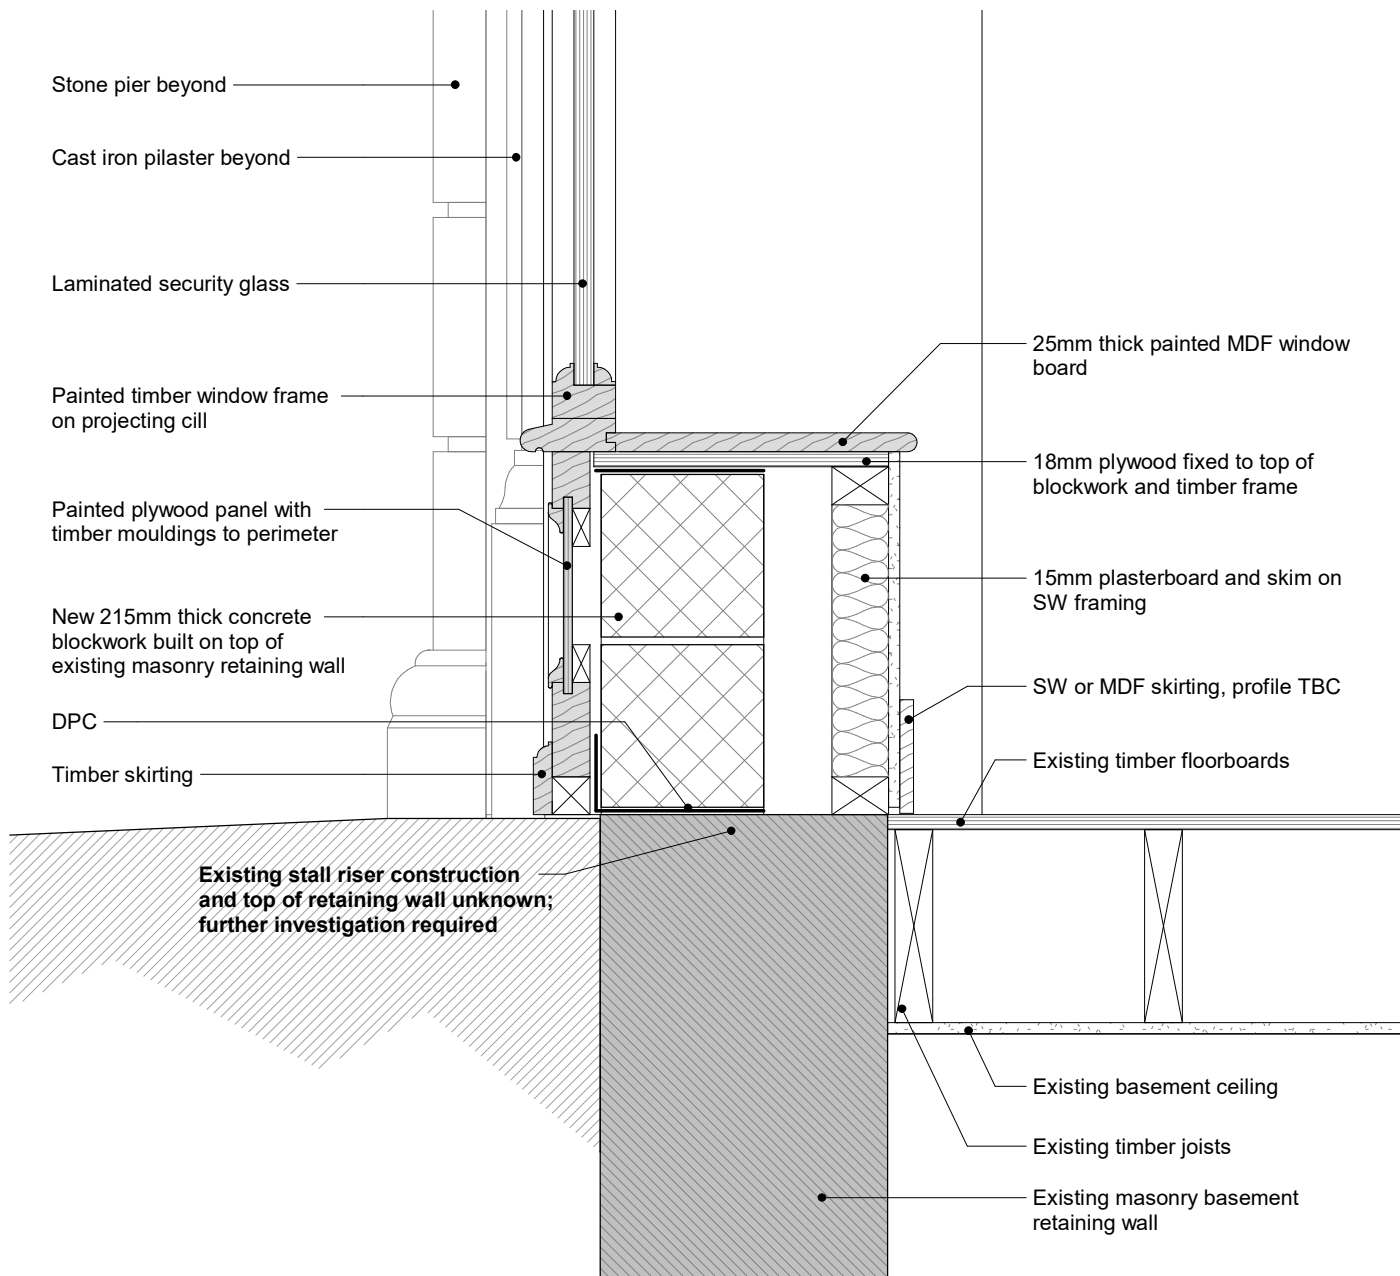

P01 STAGE 4 ISSUE.	05/08/2022	MBD	AJT
Rev	Description	Date	By Chk
Revisions			Suitability
Project		S2	INFORMATION

11-1177-01 BARNSELY CIVIC

Client

BARNSELY CIVIC ENTERPRISE

Title

Shop Front Details

Drawing No.	Revision
BCE-HLM-01-00-DR-A-25002	P01

Scale	Drawn
As indicated @A1	MBD
Date	Checked
21/06/2022	AJT