IF IN ANY DOUBT PLEASE ASK THE ARCHITECT FOR CLARIFICATION.

DO NOT SCALE FROM DRAWING. ALL DIMENSIONS TO BE CHECKED ON SITE

THE COPYRIGHT FOR THESE DRAWINGS REMAINS THE PROPERTY OF THE ARCHITECT, THEY MUST NOT BE REPRODUCED IN ANY WAY WITHOUT THE ARCHITECTS PRIOR WRITTEN CONSENT.

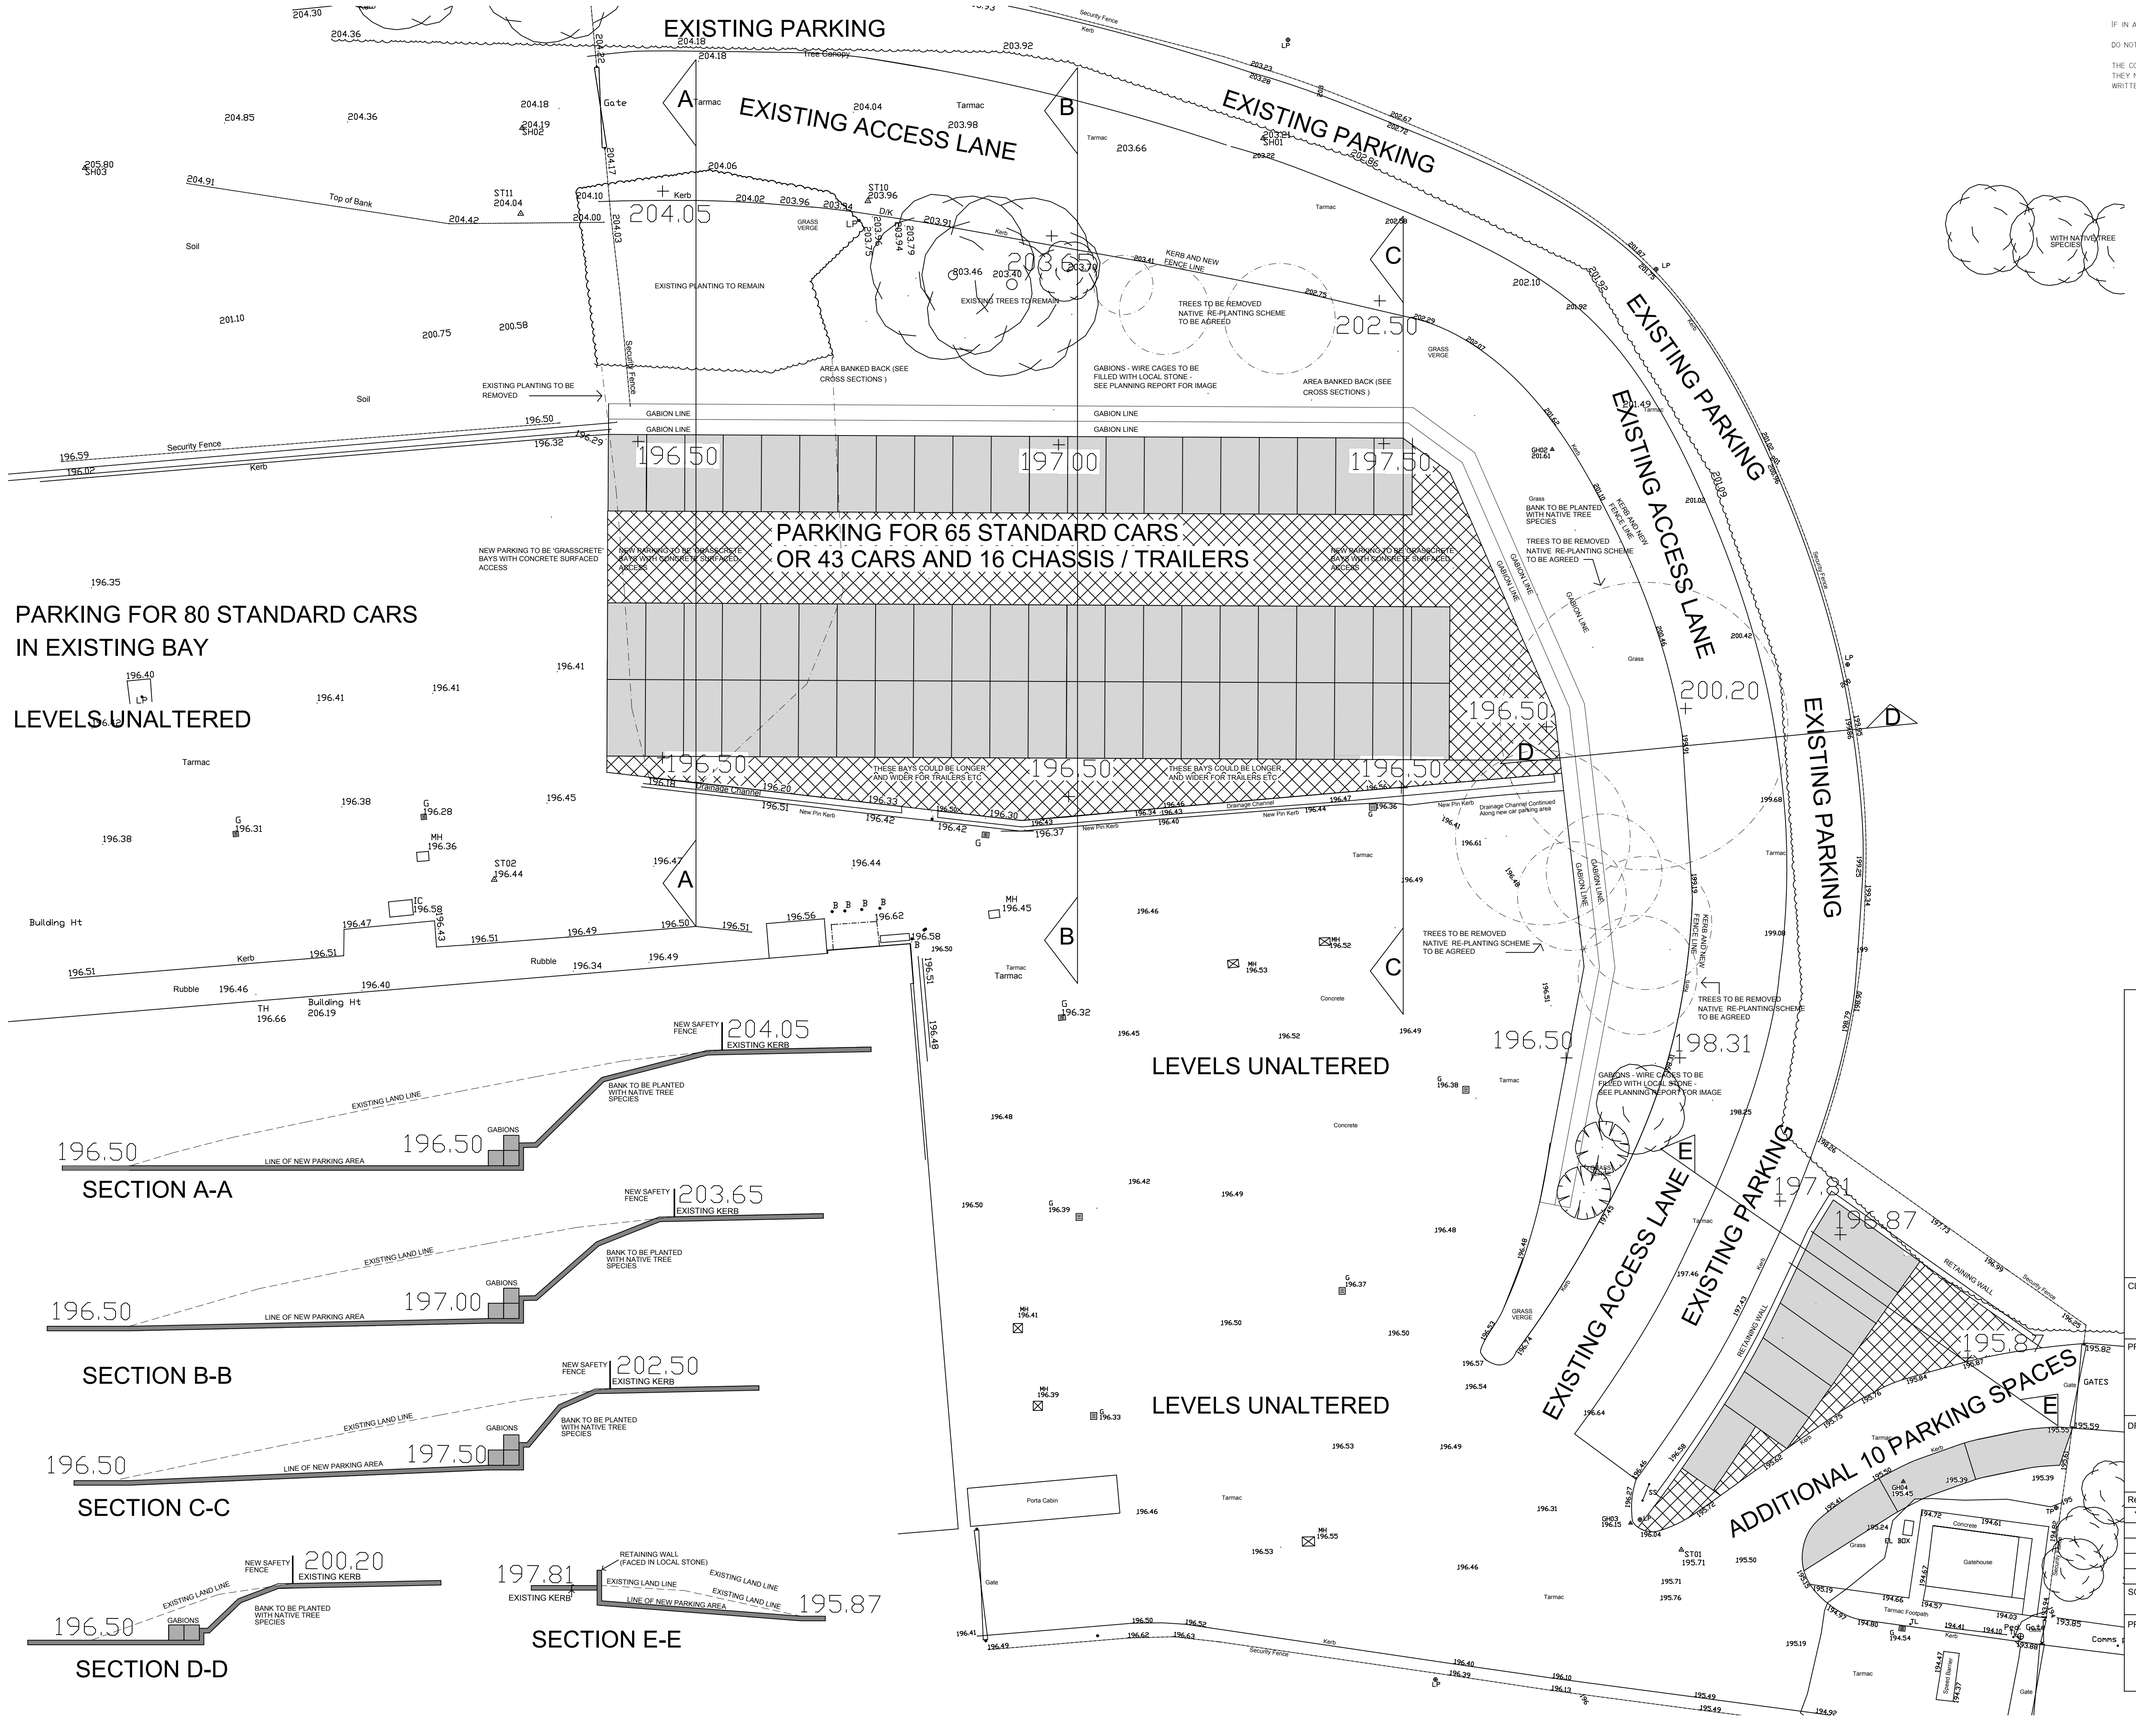

NORTHERN DESIGN PARTNERSHIP

Chartered Architects

The Chapel
Millmoor Road
Meltham
Huddersfield HD9 5JU
Telephone (01484) 854848
Fax (01484) 854949

CLIENT

TREK GROUP LTD

PROJECT

MID CAR PARK AREAS
MONTGOMERY HOUSE
SHEEPHOUSE WOOD
STOCKSBRIDGE S36 4GS

DRAWING TITLE

PROPOSED CAR PARKING LAYOUT
AND CROSS SECTIONS

Rev.	Notes	Date	Drawn
-	-	-	-

SCALE		
1:200 @ A1	04.20	PB

PROJECT No.	DRAWING No.	Rev.
1966	02	-