


CHANGE OF USE OF LAND
[INCLUDING LAYING OF HARDSTANDING
TO ALLOW FOR THE STORAGE OF VEHICLE]

AT

LAND AT REDBROOK ROAD
GAWBER
BARNSELY
S75 2RG

FOR

PENTAGON - BARNSELY
CLAYCLIFFE ROAD
BARUGH GREEN
BARNSELY
S75 1LR

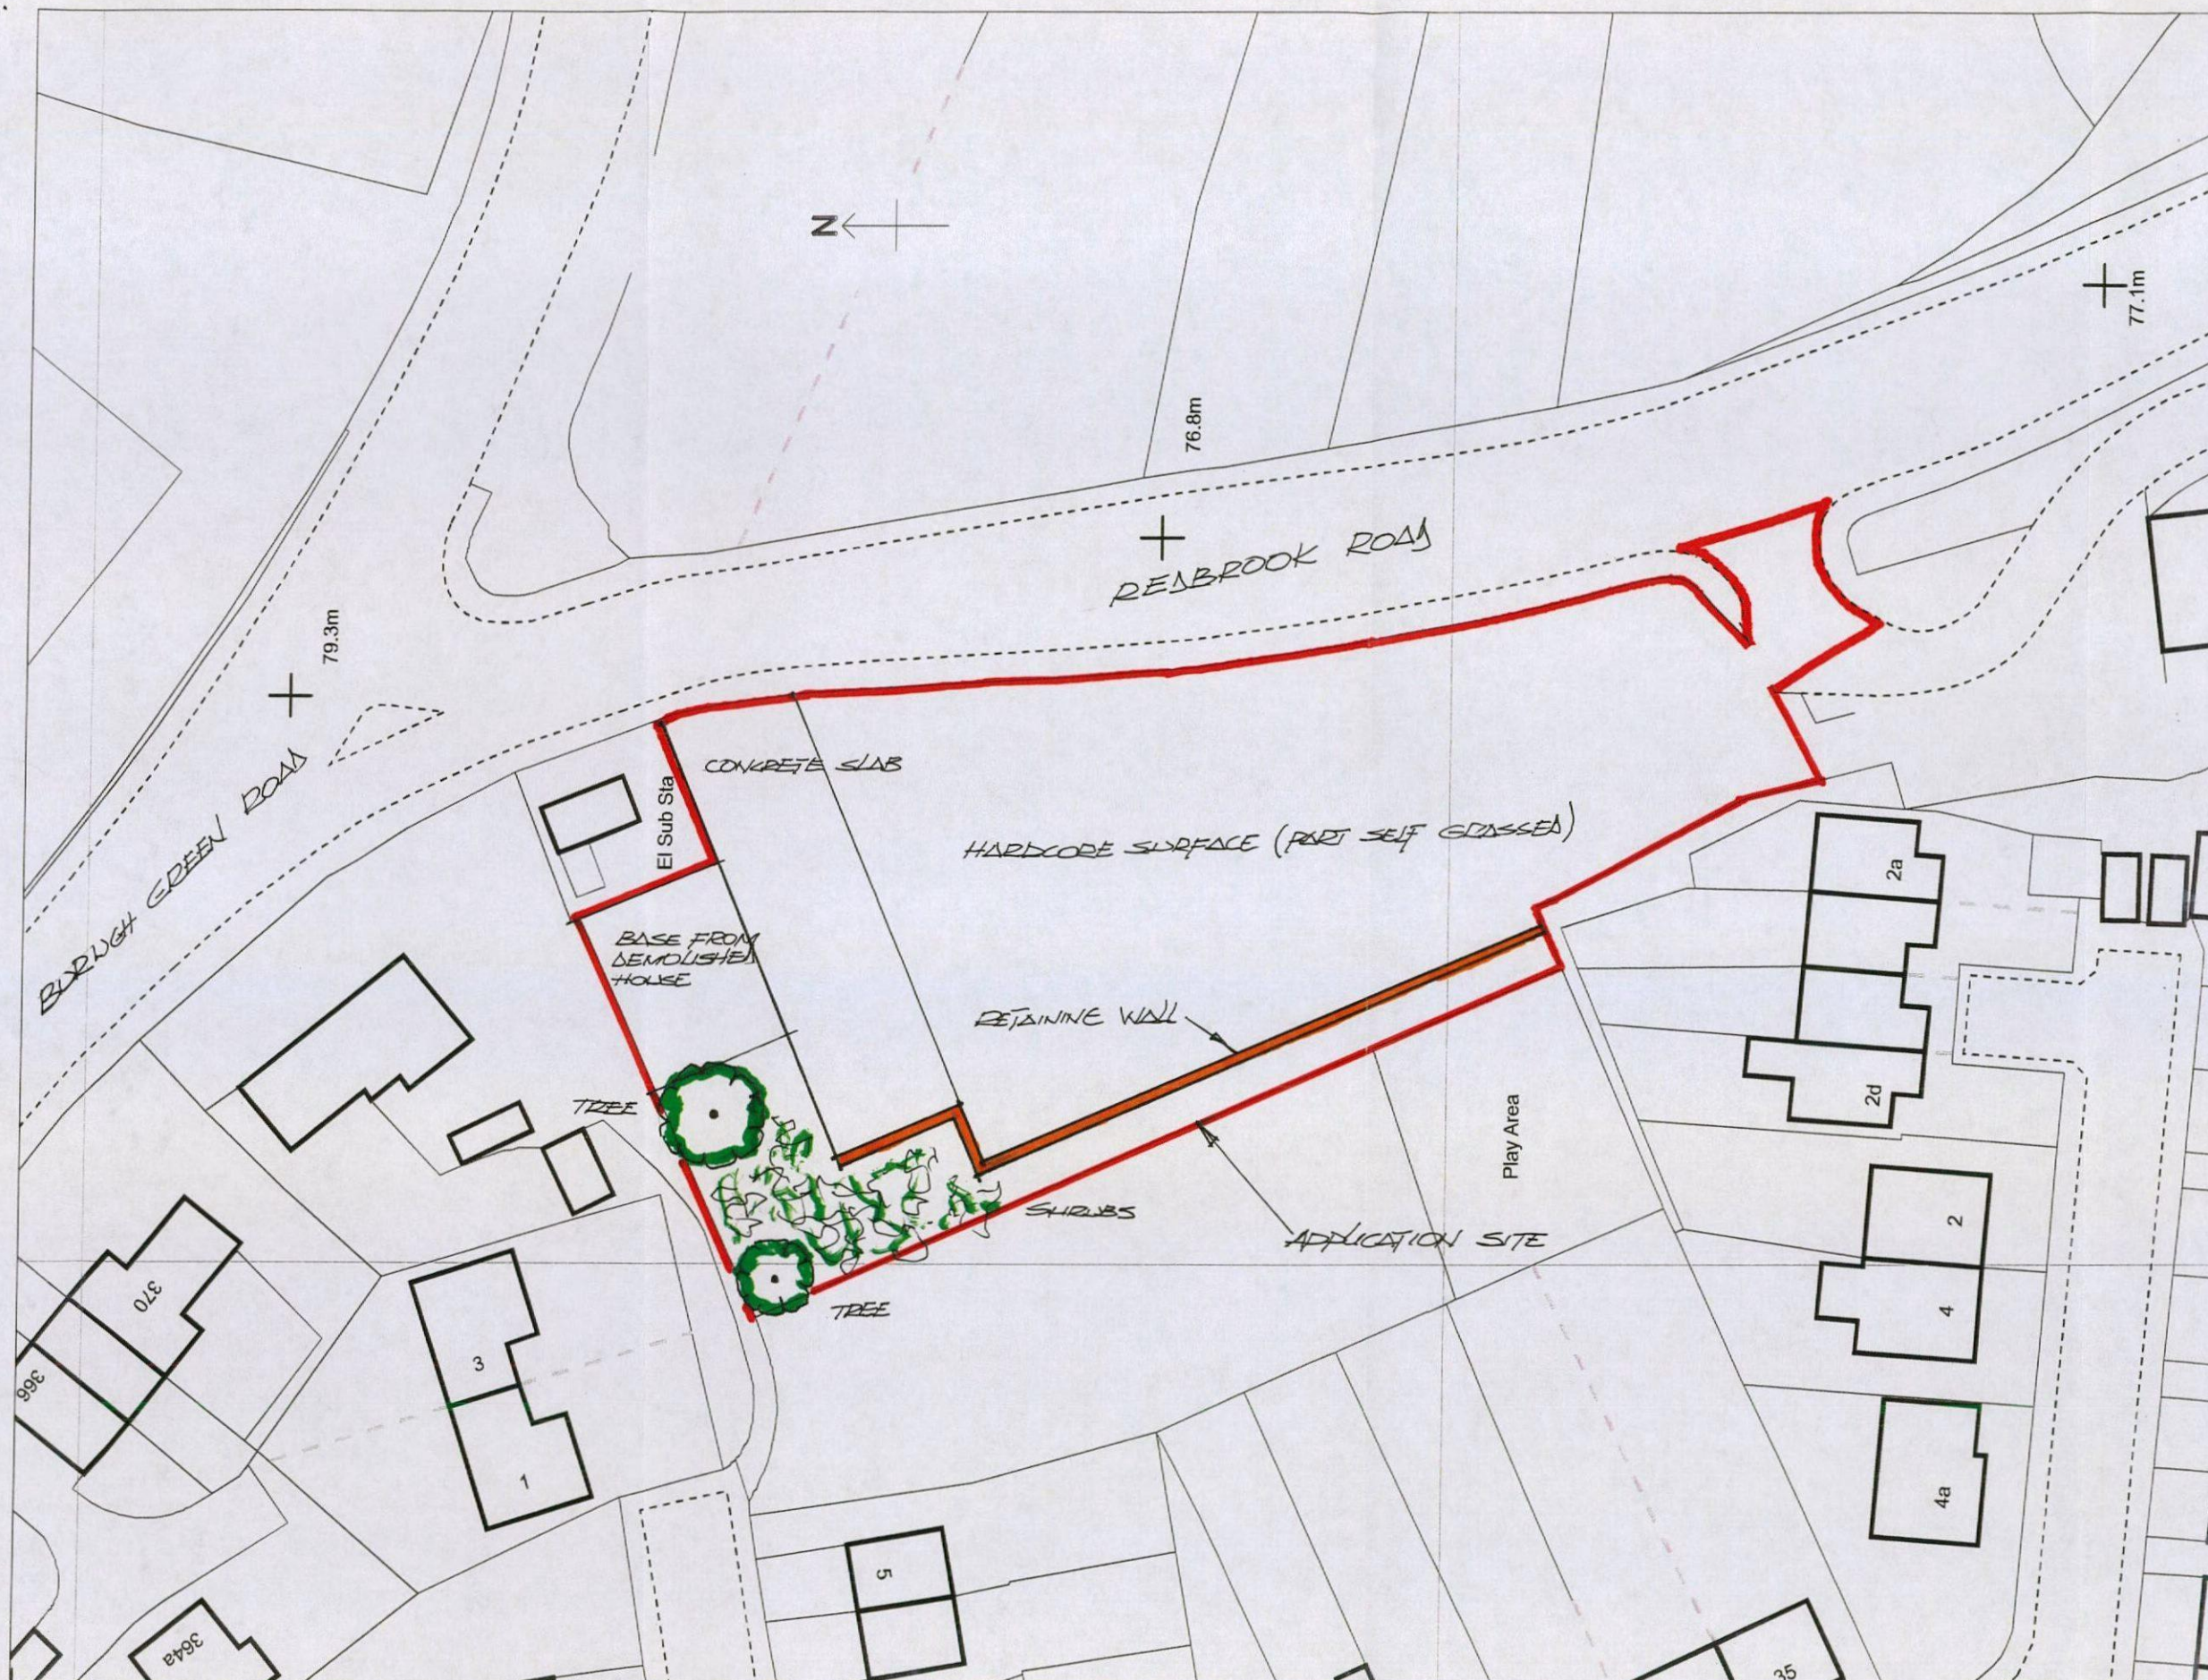

JOHN BOX ASSOCIATES
ARCHITECTURAL
& PLANNING CONSULTANTS

01709 364911
john.box@btconnect.com

JBA.3408.SK1
1:500
6TH MARCH 2015