


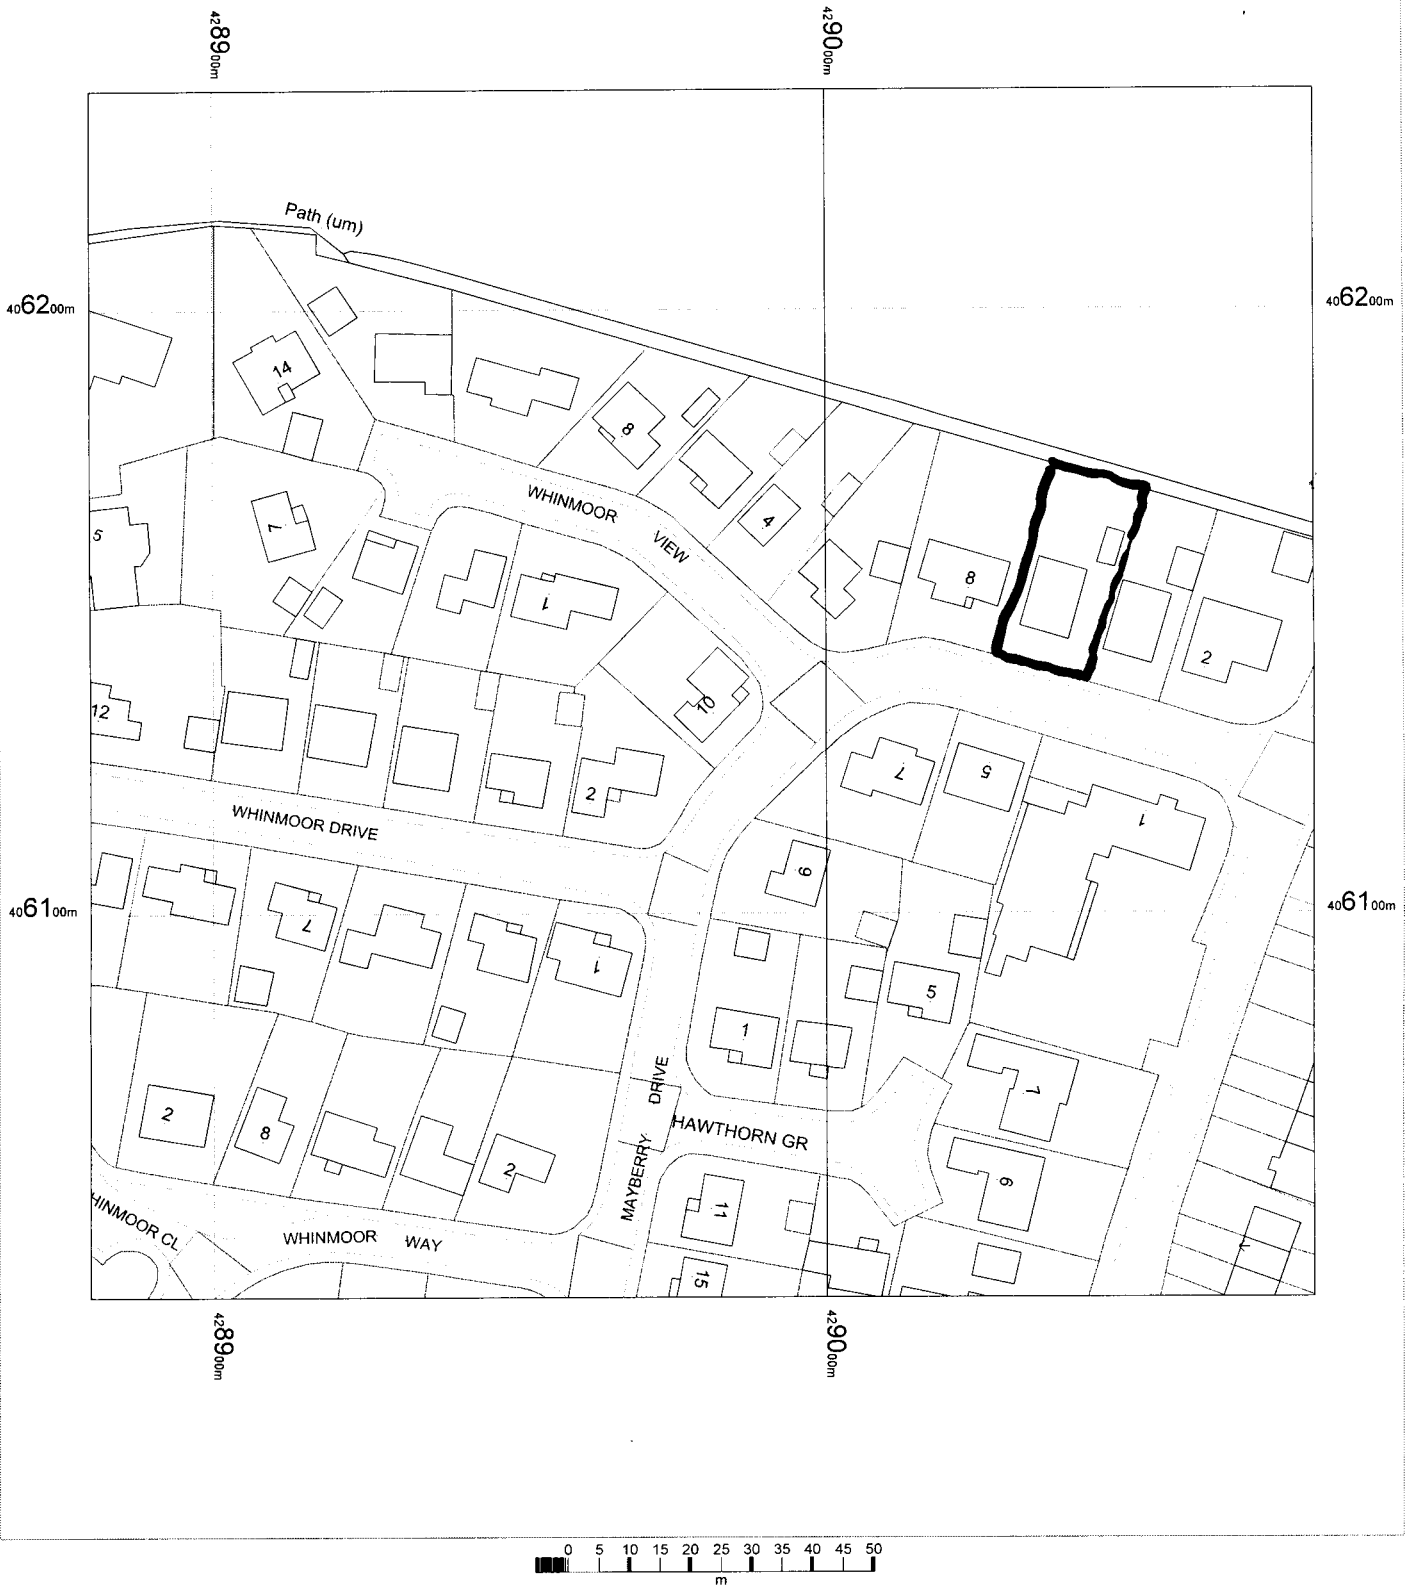

10 MAYBERRY DRIVE
SILKSTONE
BARNSELY
S75 4LJ

OS Mastermap
30 June 2011, ID: BW1-00080411
maps.blackwell.co.uk

1:1250 scale print at A4, Centre: 428980 E, 406136 N

©Crown Copyright. Licence no. 100041040



BLACKWELL'S
www.blackwellmapping.co.uk

TEL: 0114 268 7658
maps.sheffield@blackwell.co.uk

