Chartered Building Consultancy

DM Eco Design

Tel: 07879627547
E: enq@dm-eco.co.uk

Cannon Hall Garden Centre

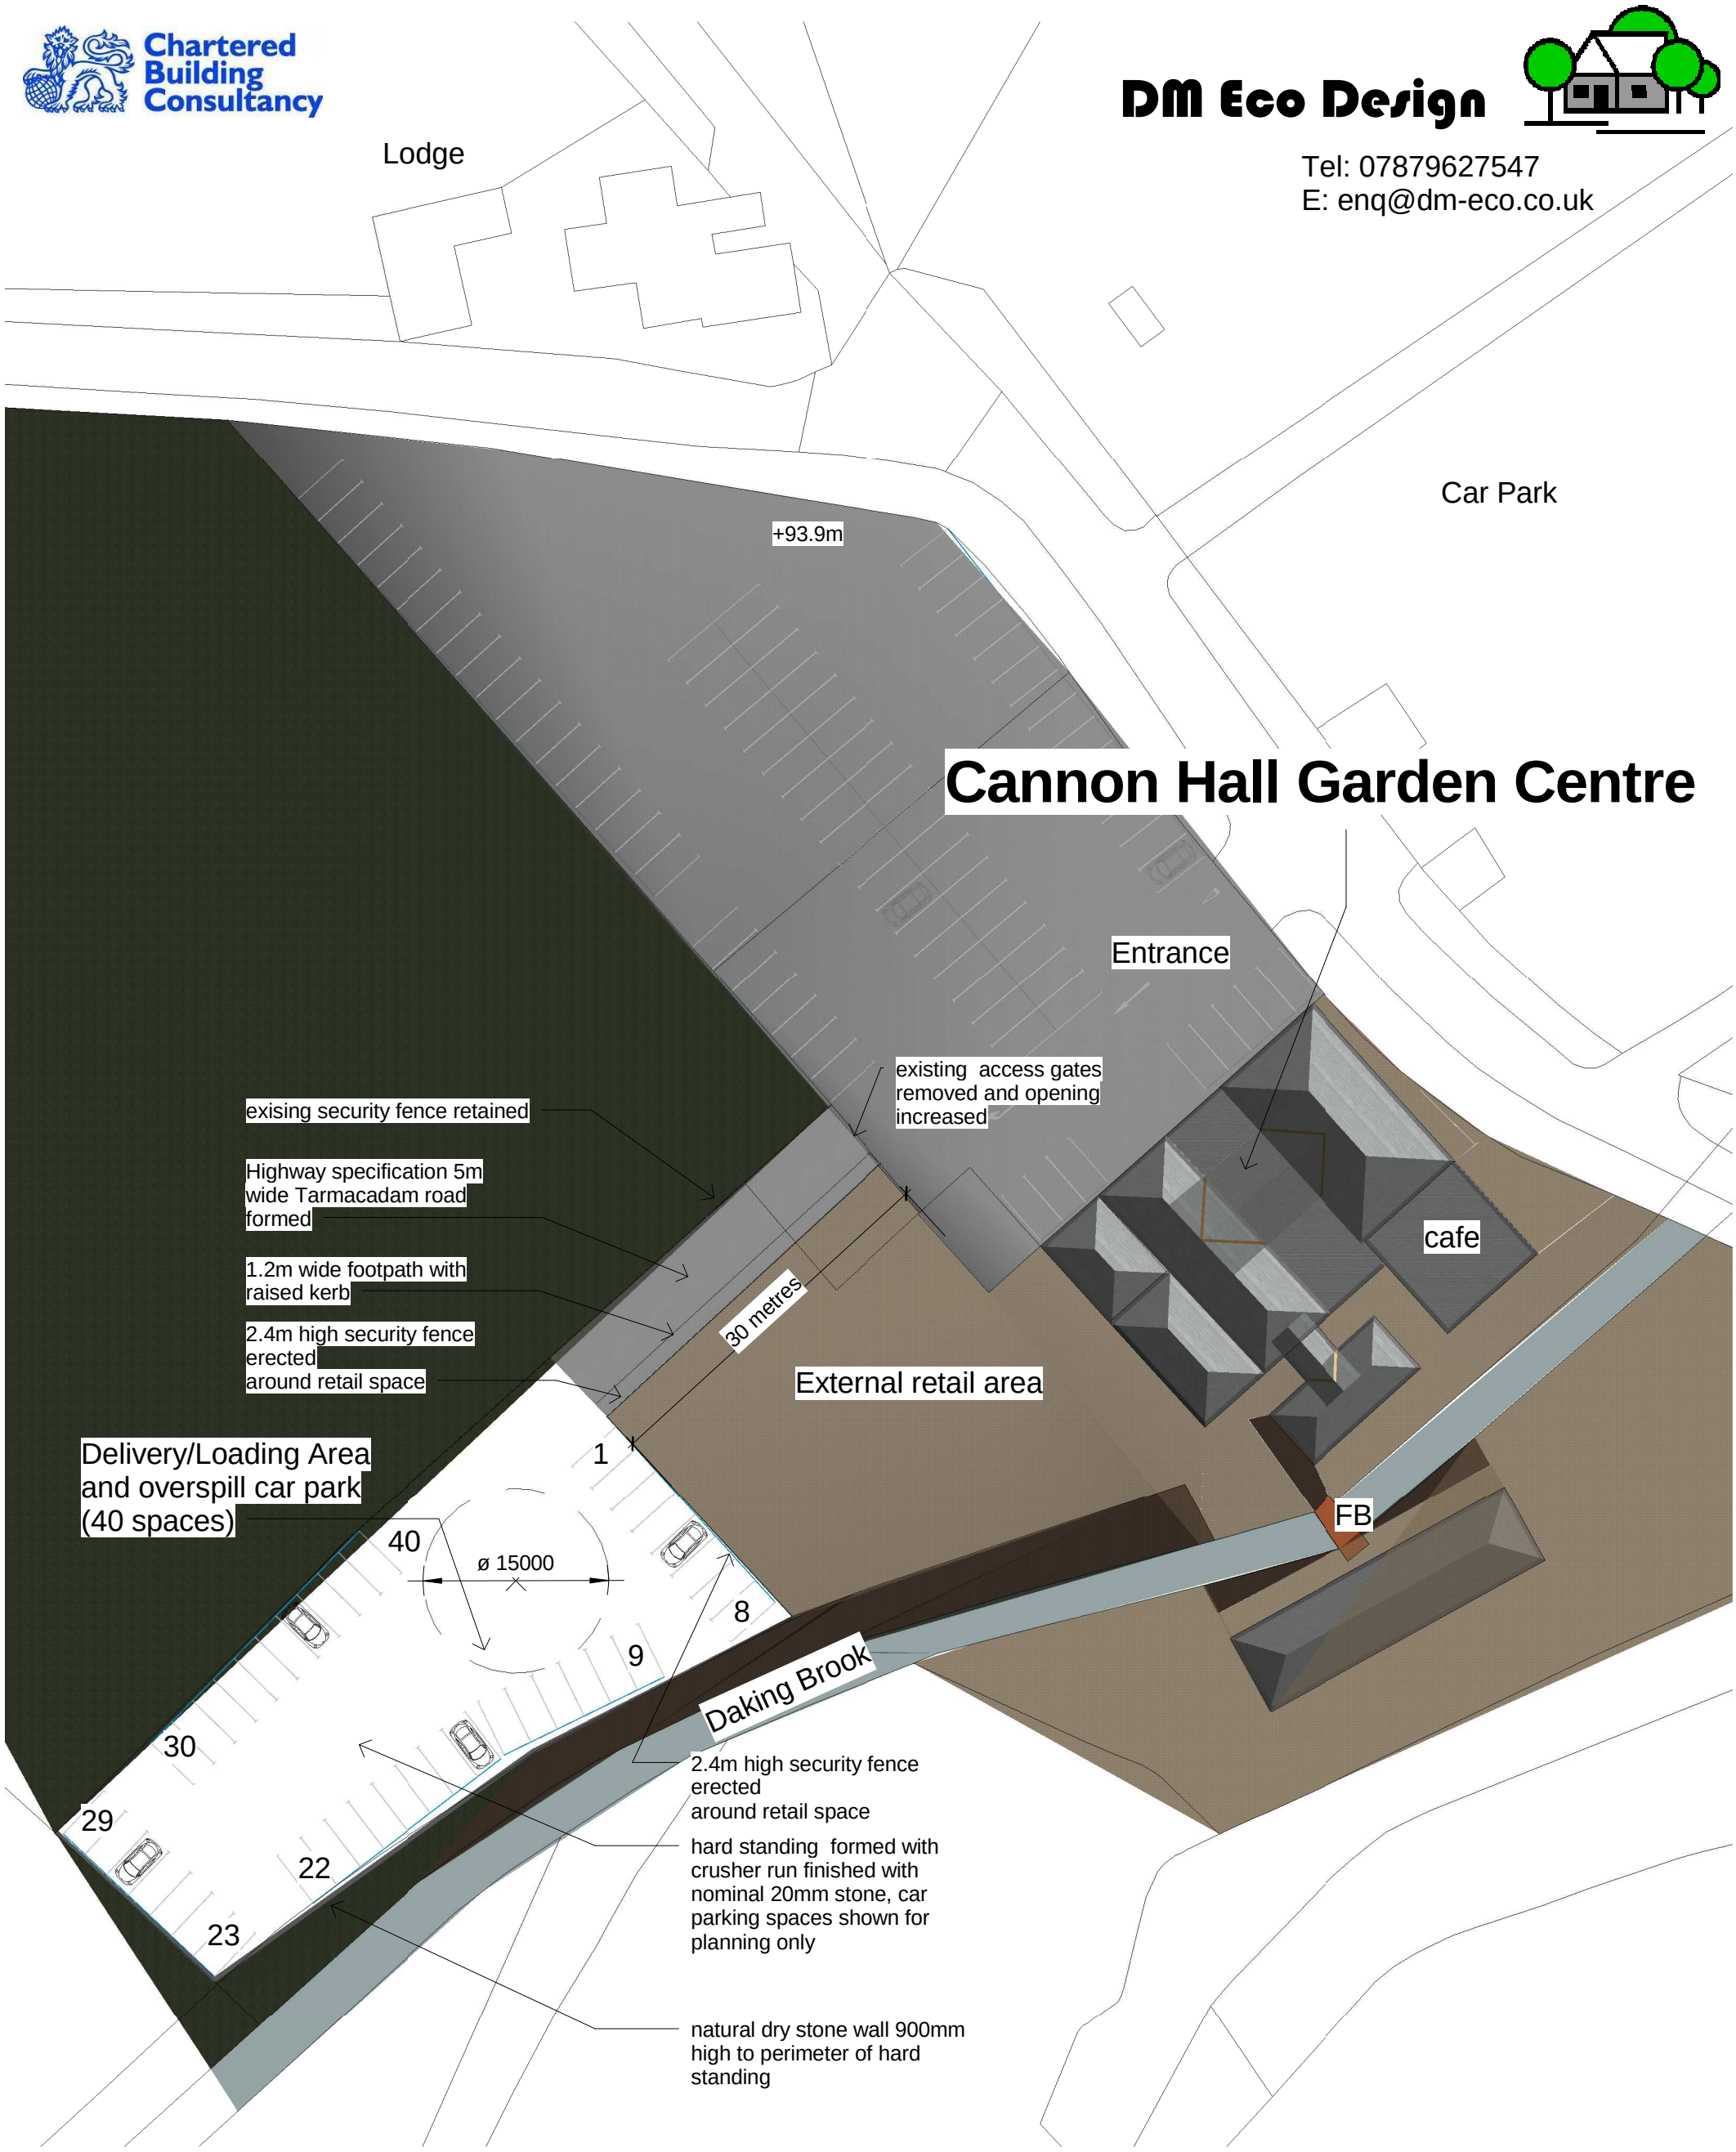

1 **Site**
1 : 500

Proposed Layout produced for Pre-Planning Application Discussion

Alterations to Provide Delivery/Unloading Area & Overspill Car Park within boundary of Cannon Hall Garden Centre,
Bark House Lane, Barnsley S75 4AT

29/04/2015 07:12:21