
AMENDED

Proposed NEW FRONT PORCH

AND CANOPY

SIDE ELEVATION

SCALE 1:50

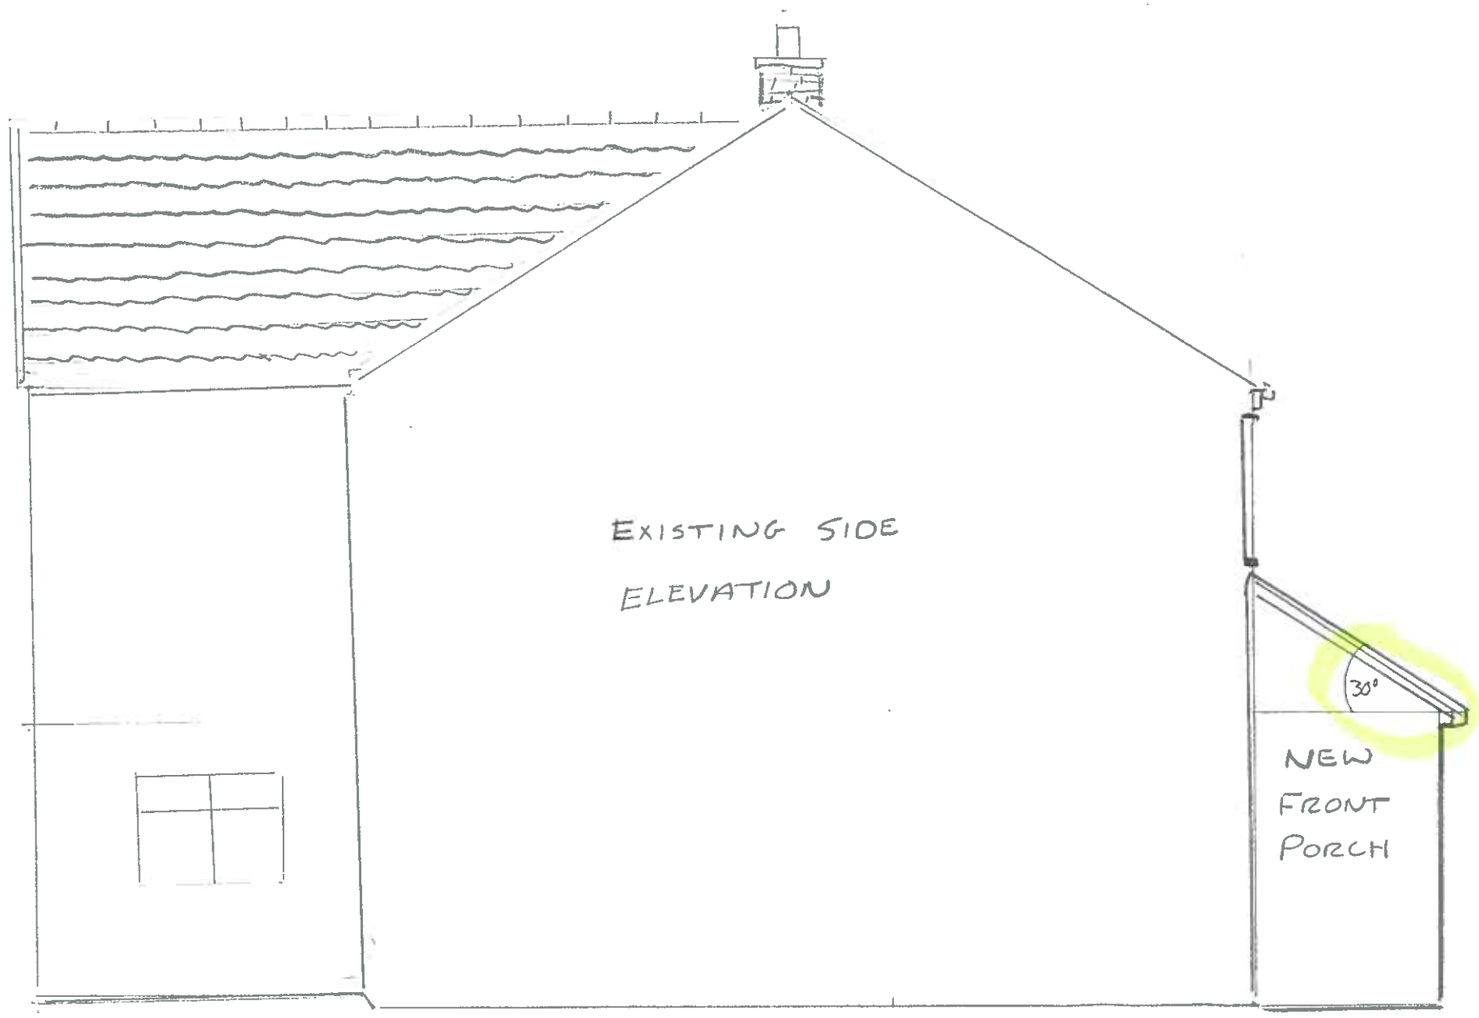

EXISTING SIDE

ELEVATION