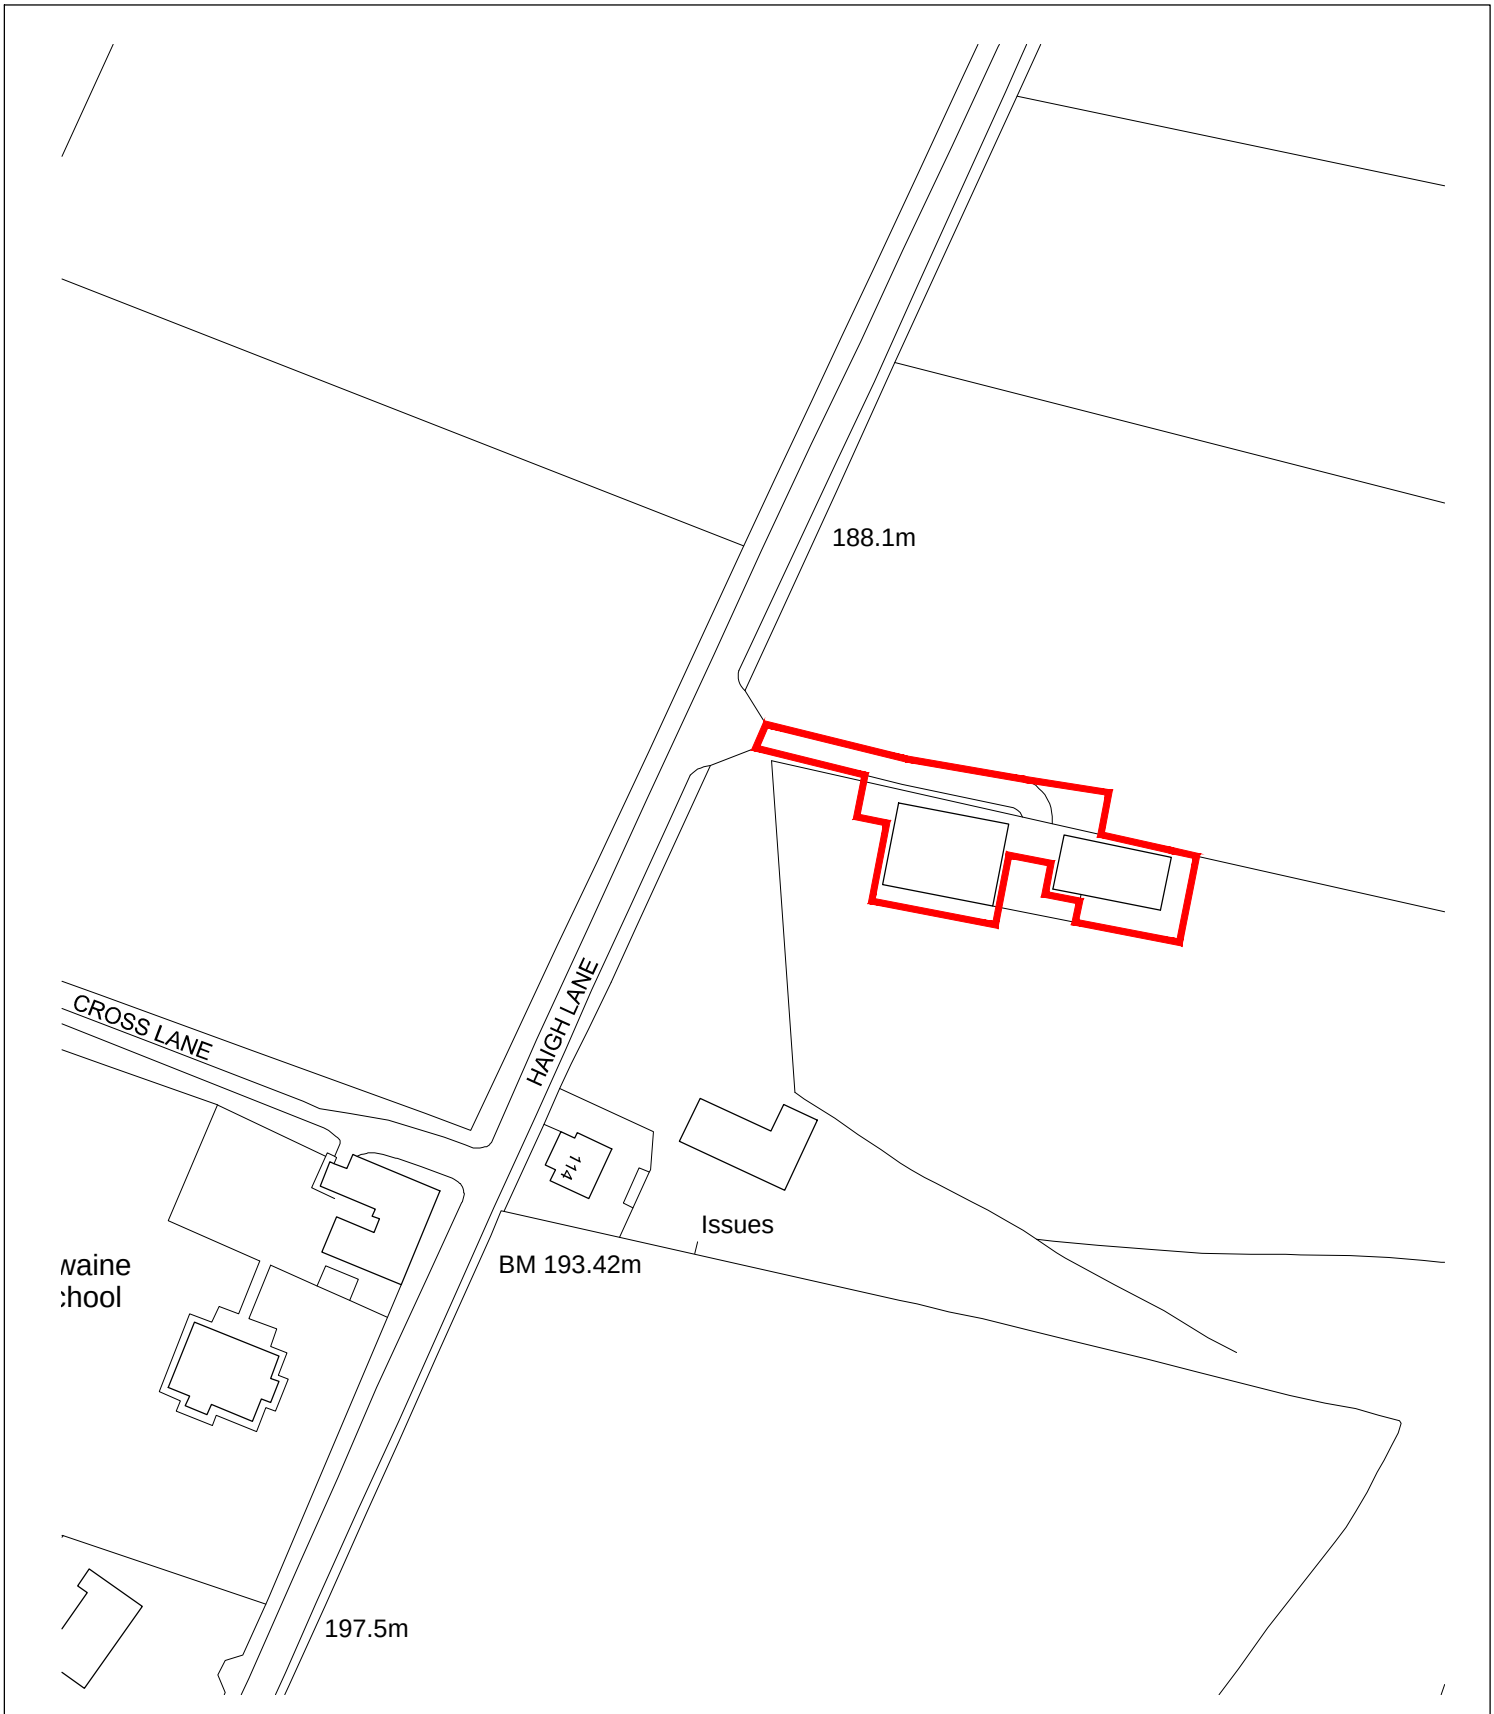


Drawings based on Ordnance Survey
(Streetwise License No 100047474)

0 10 20 30 40 50 60m
Scale 1:1250

Architecture and Design,
The Studio, Coal Pit Lane, Brighouse
HD6 4HW T: 01484 717115
info@jg-d.co.uk www.jg-d.co.uk

Project	Proposed Conversion of agricultural buildings at Haigh Lane, Hoylandswaine
Client	Earledge Developments Ltd, Ashley Grange,Haigh Lane, Hoylandswaine S36 7JQ,
Dwg Title	(17515)1_Location Plan
Scale	1:1250 @ A4
Date	June 2017