



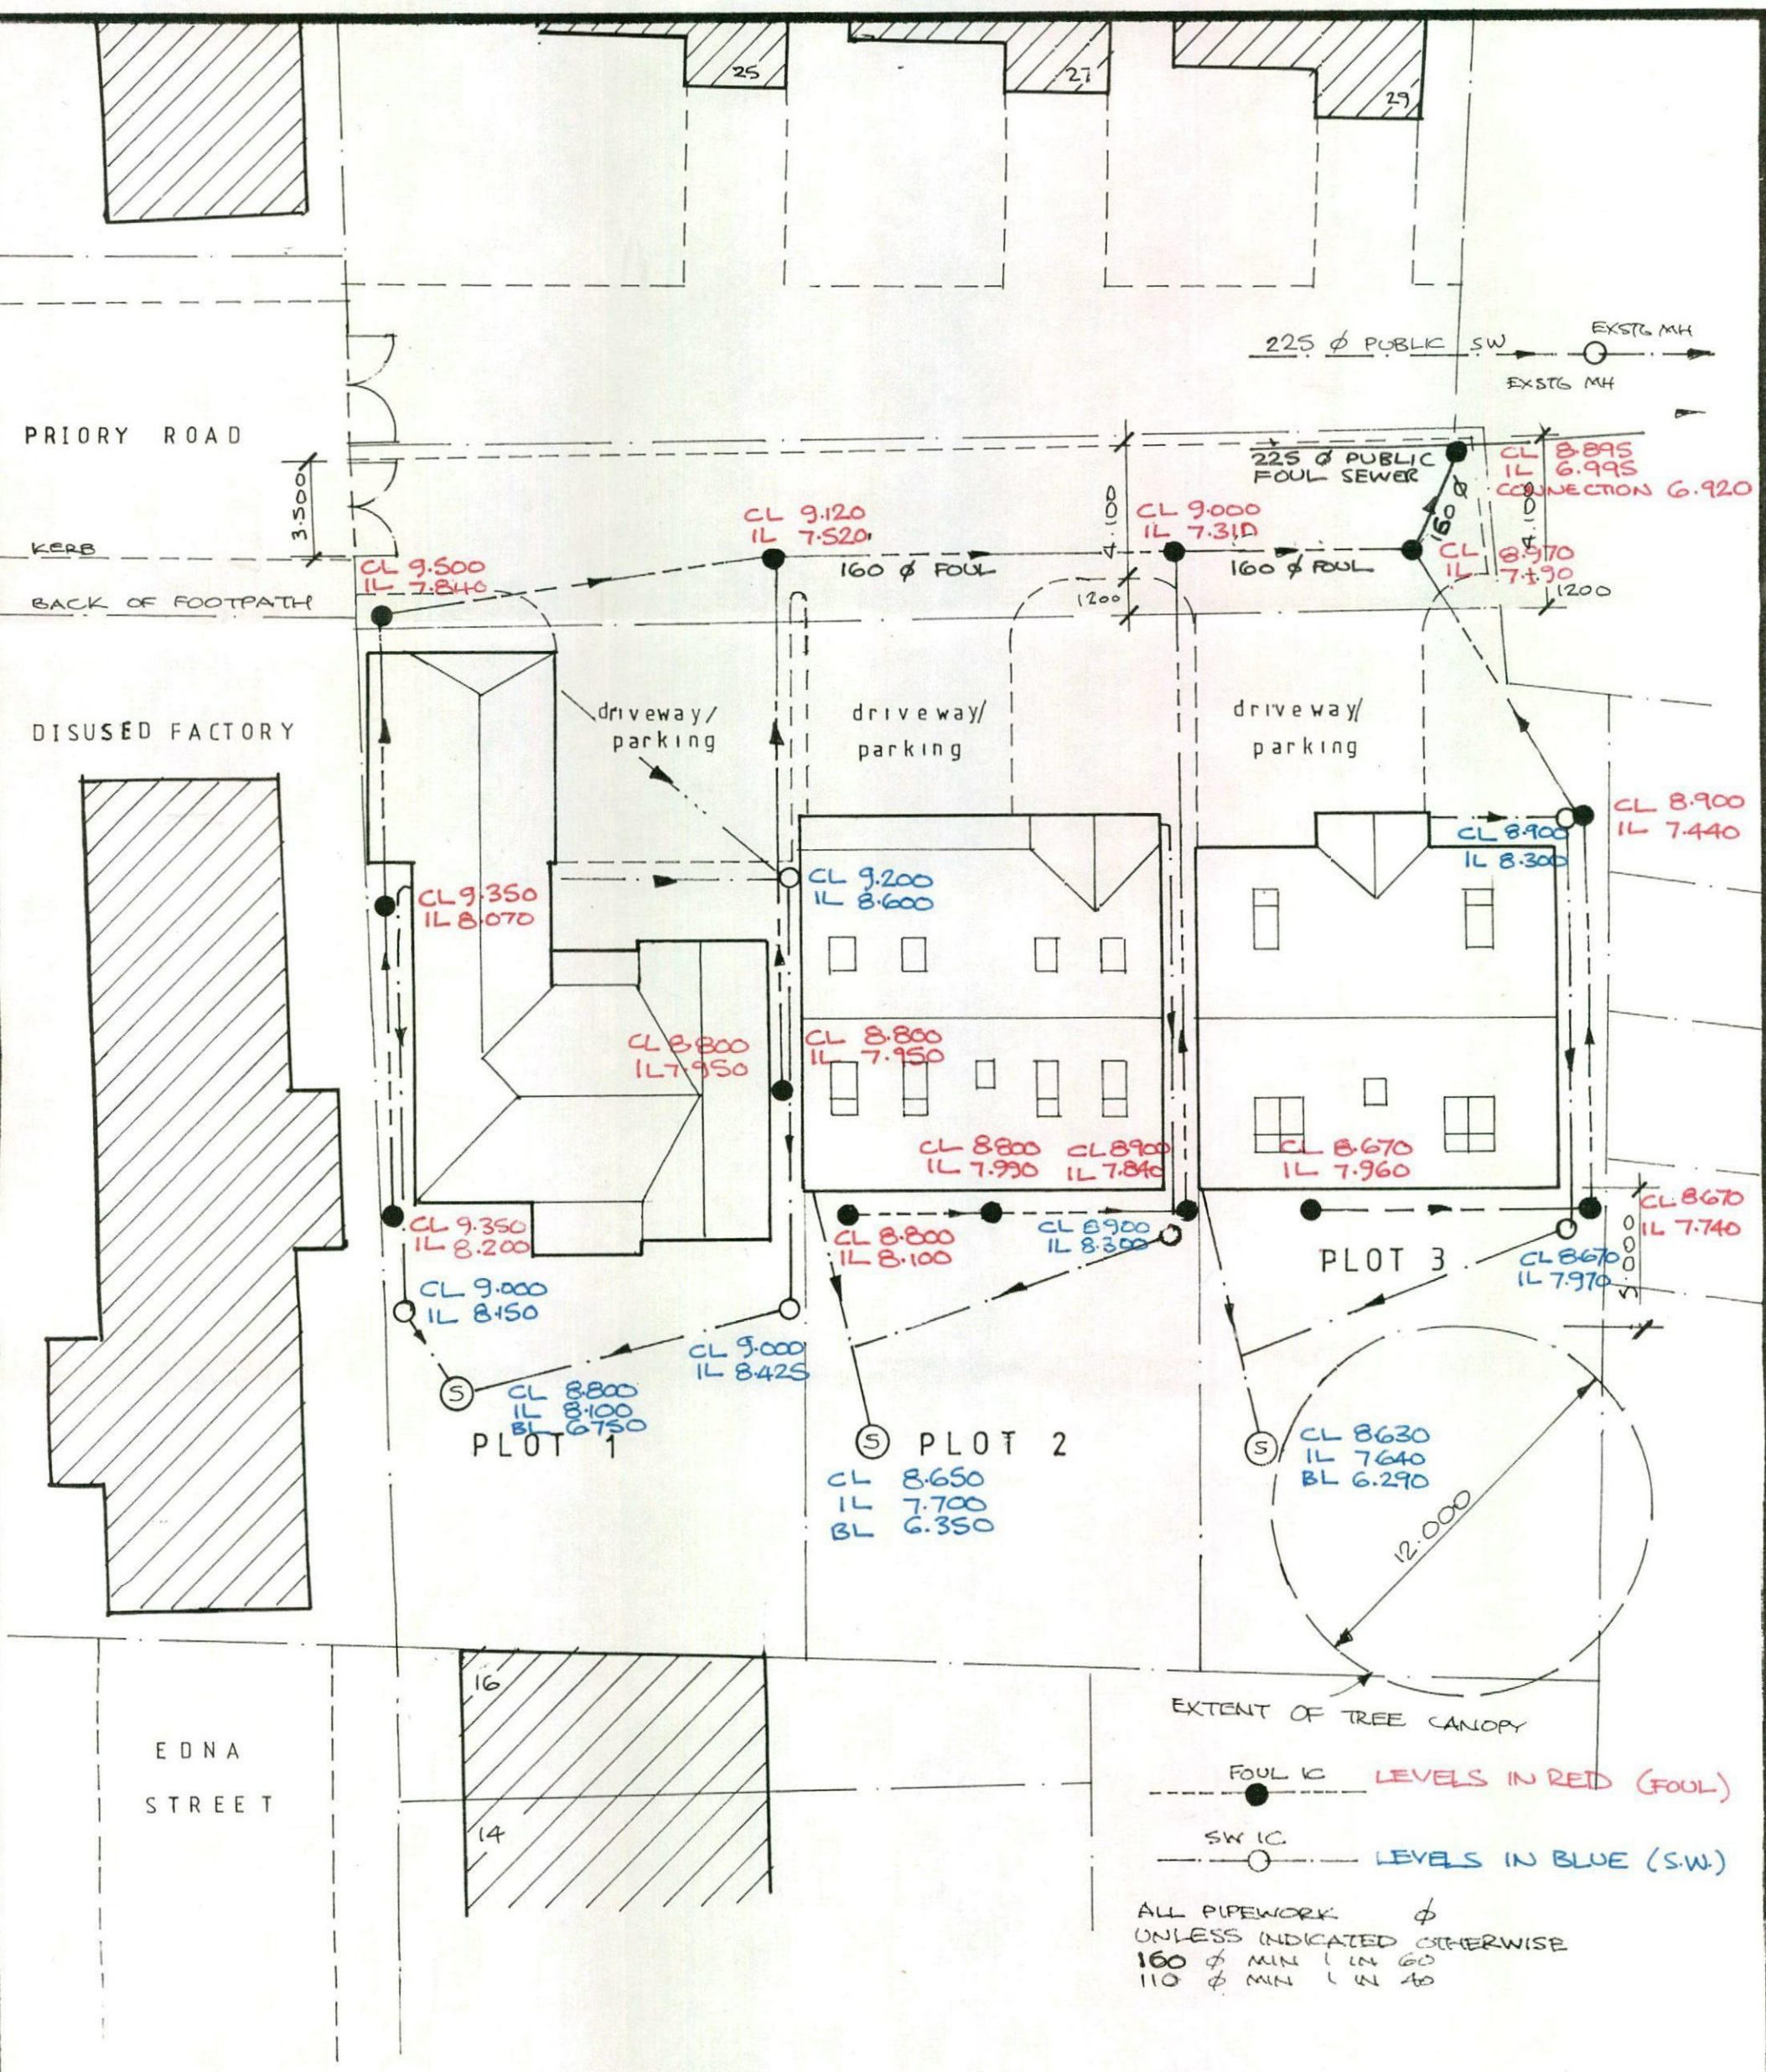

Planning Application No. 2016/0705 Mr. Keiron Dunn
PROPOSED 3 No. LUXURY DETACHED HOUSES on LAND at
PRIORY ROAD, BOLTON upon DEARNE, ROTHERHAM

DRAINAGE DETAILS
DRAWING No. 6

SCALE 1/200th DO NOT SCALE

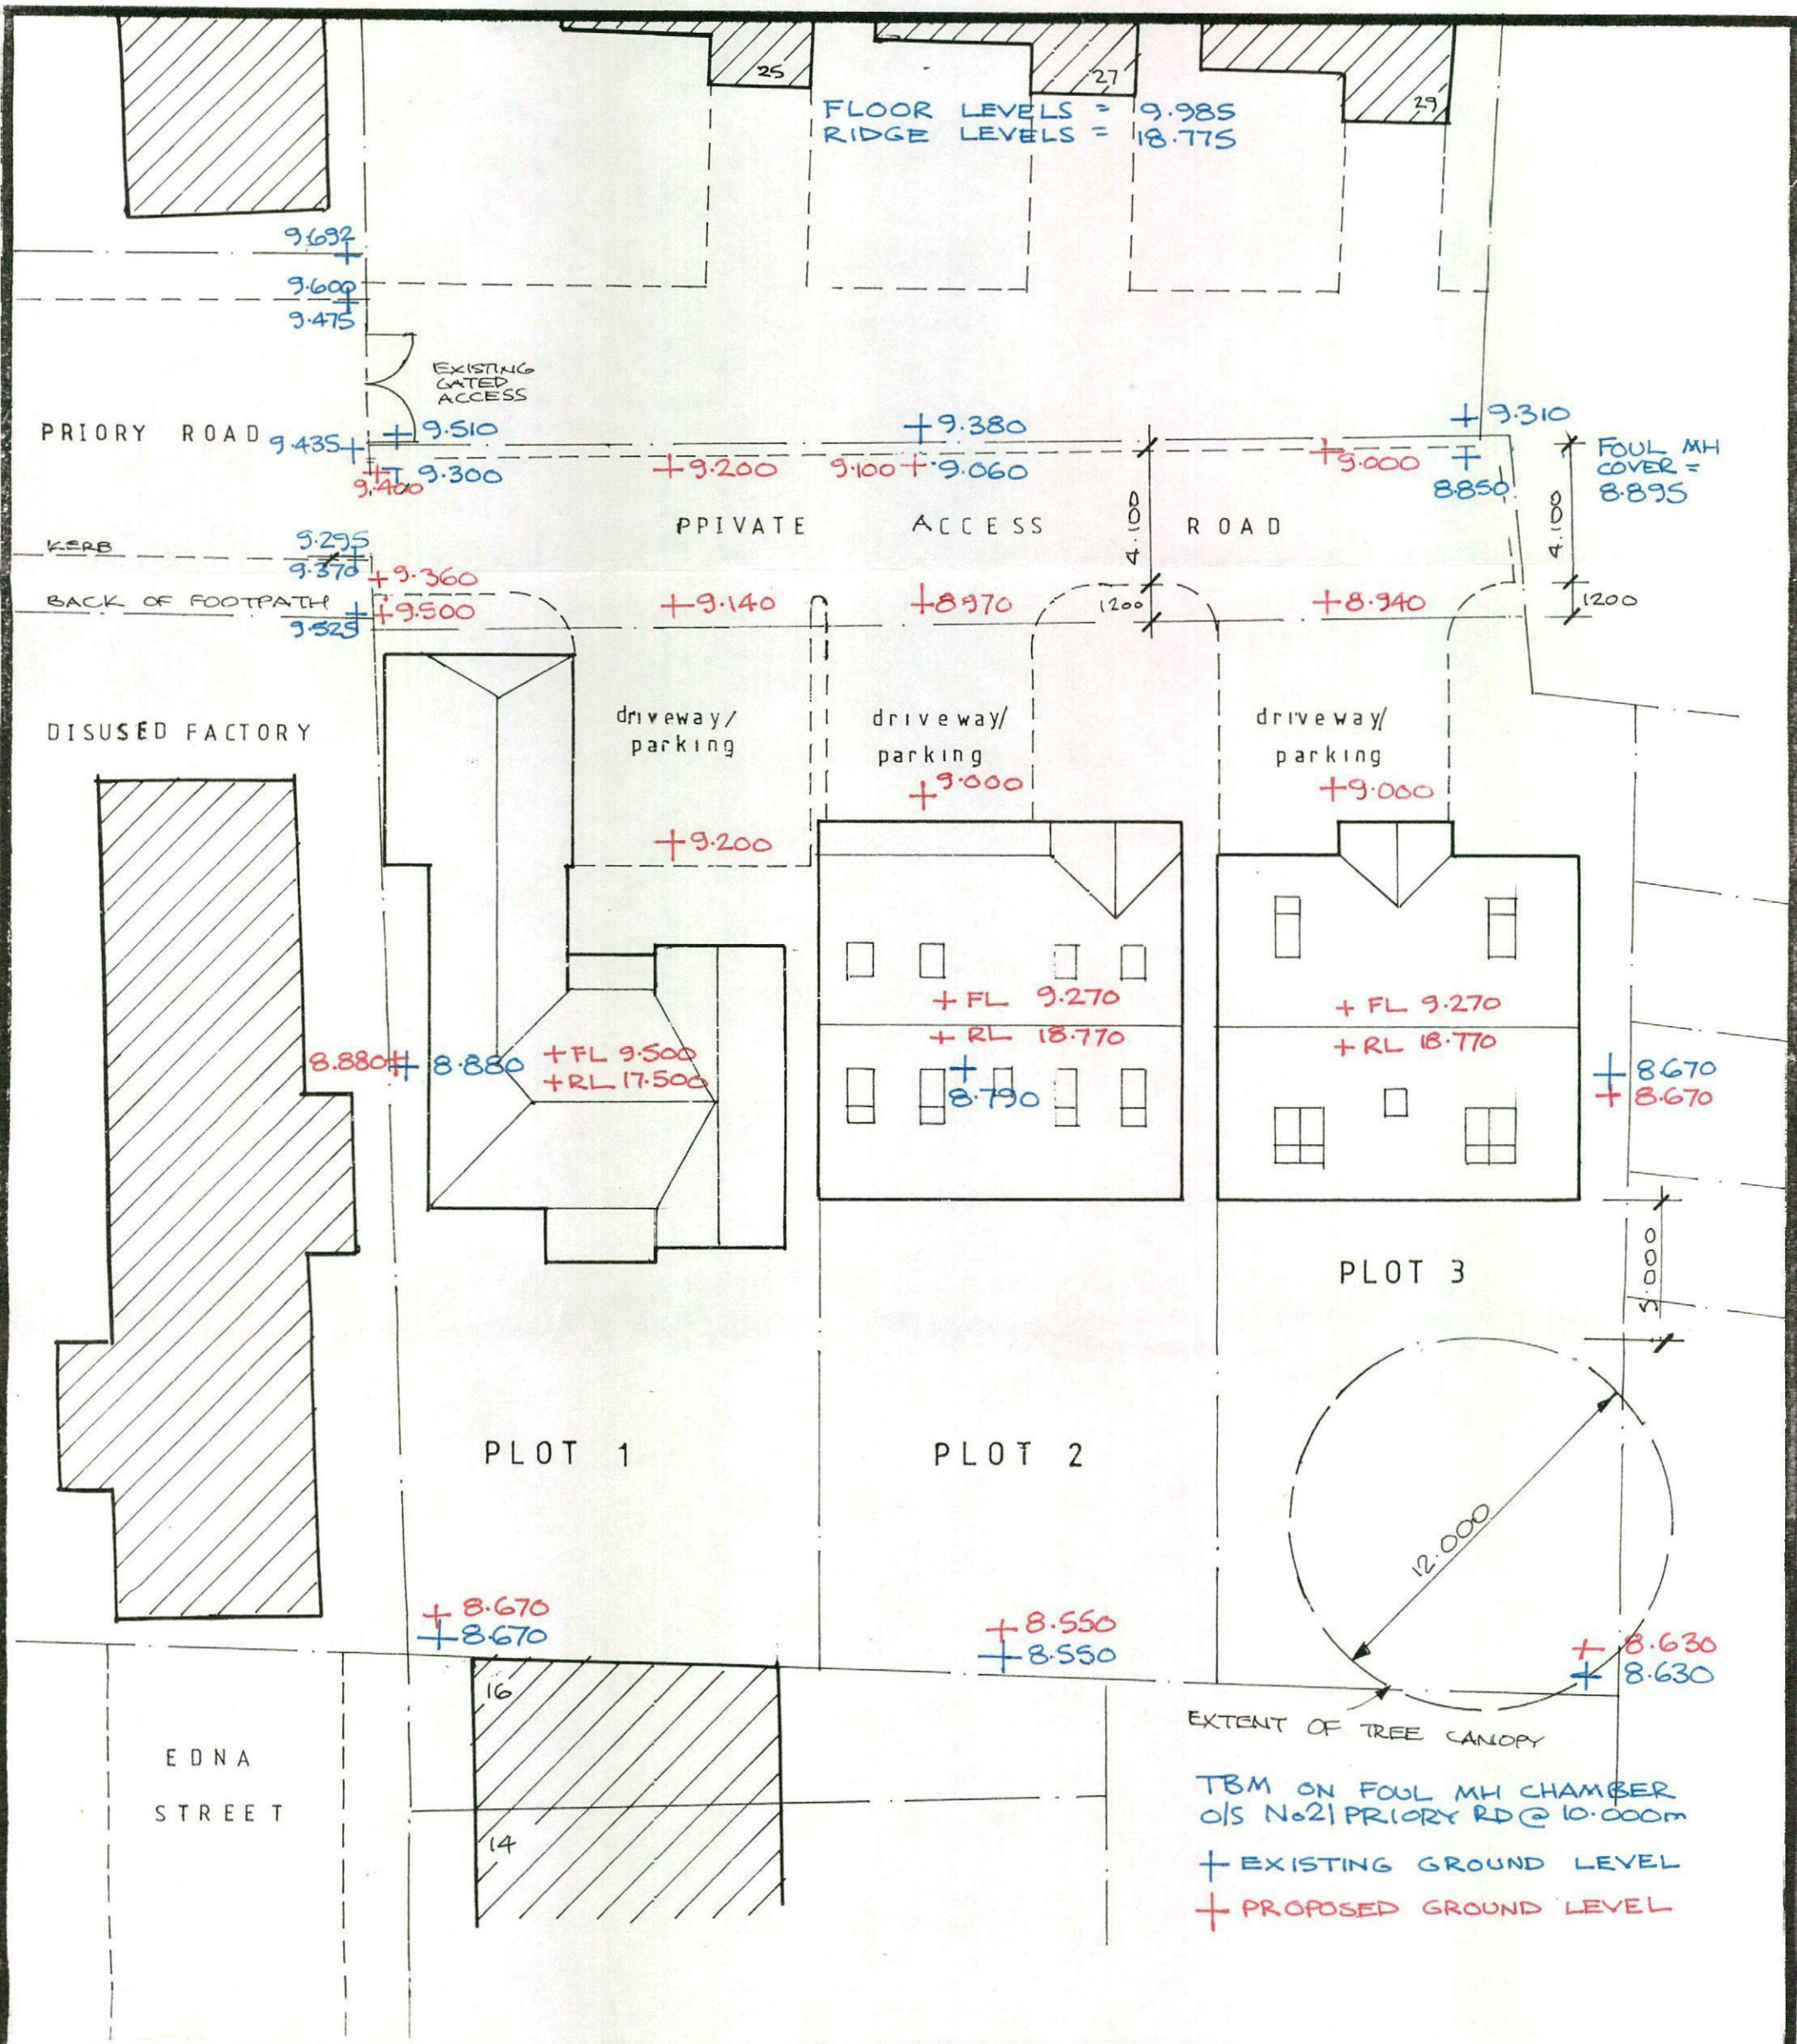

Planning Application No. 2016/0705 Mr. Keiron Dunn

**PROPOSED 3 No. LUXURY DETACHED HOUSES on LAND at
 PRIORY ROAD, BOLTON upon DEARNE, ROTHERHAM**

SITE LEVELS

DRAWING No. 7

SCALE 1/200th DO NOT SCALE