


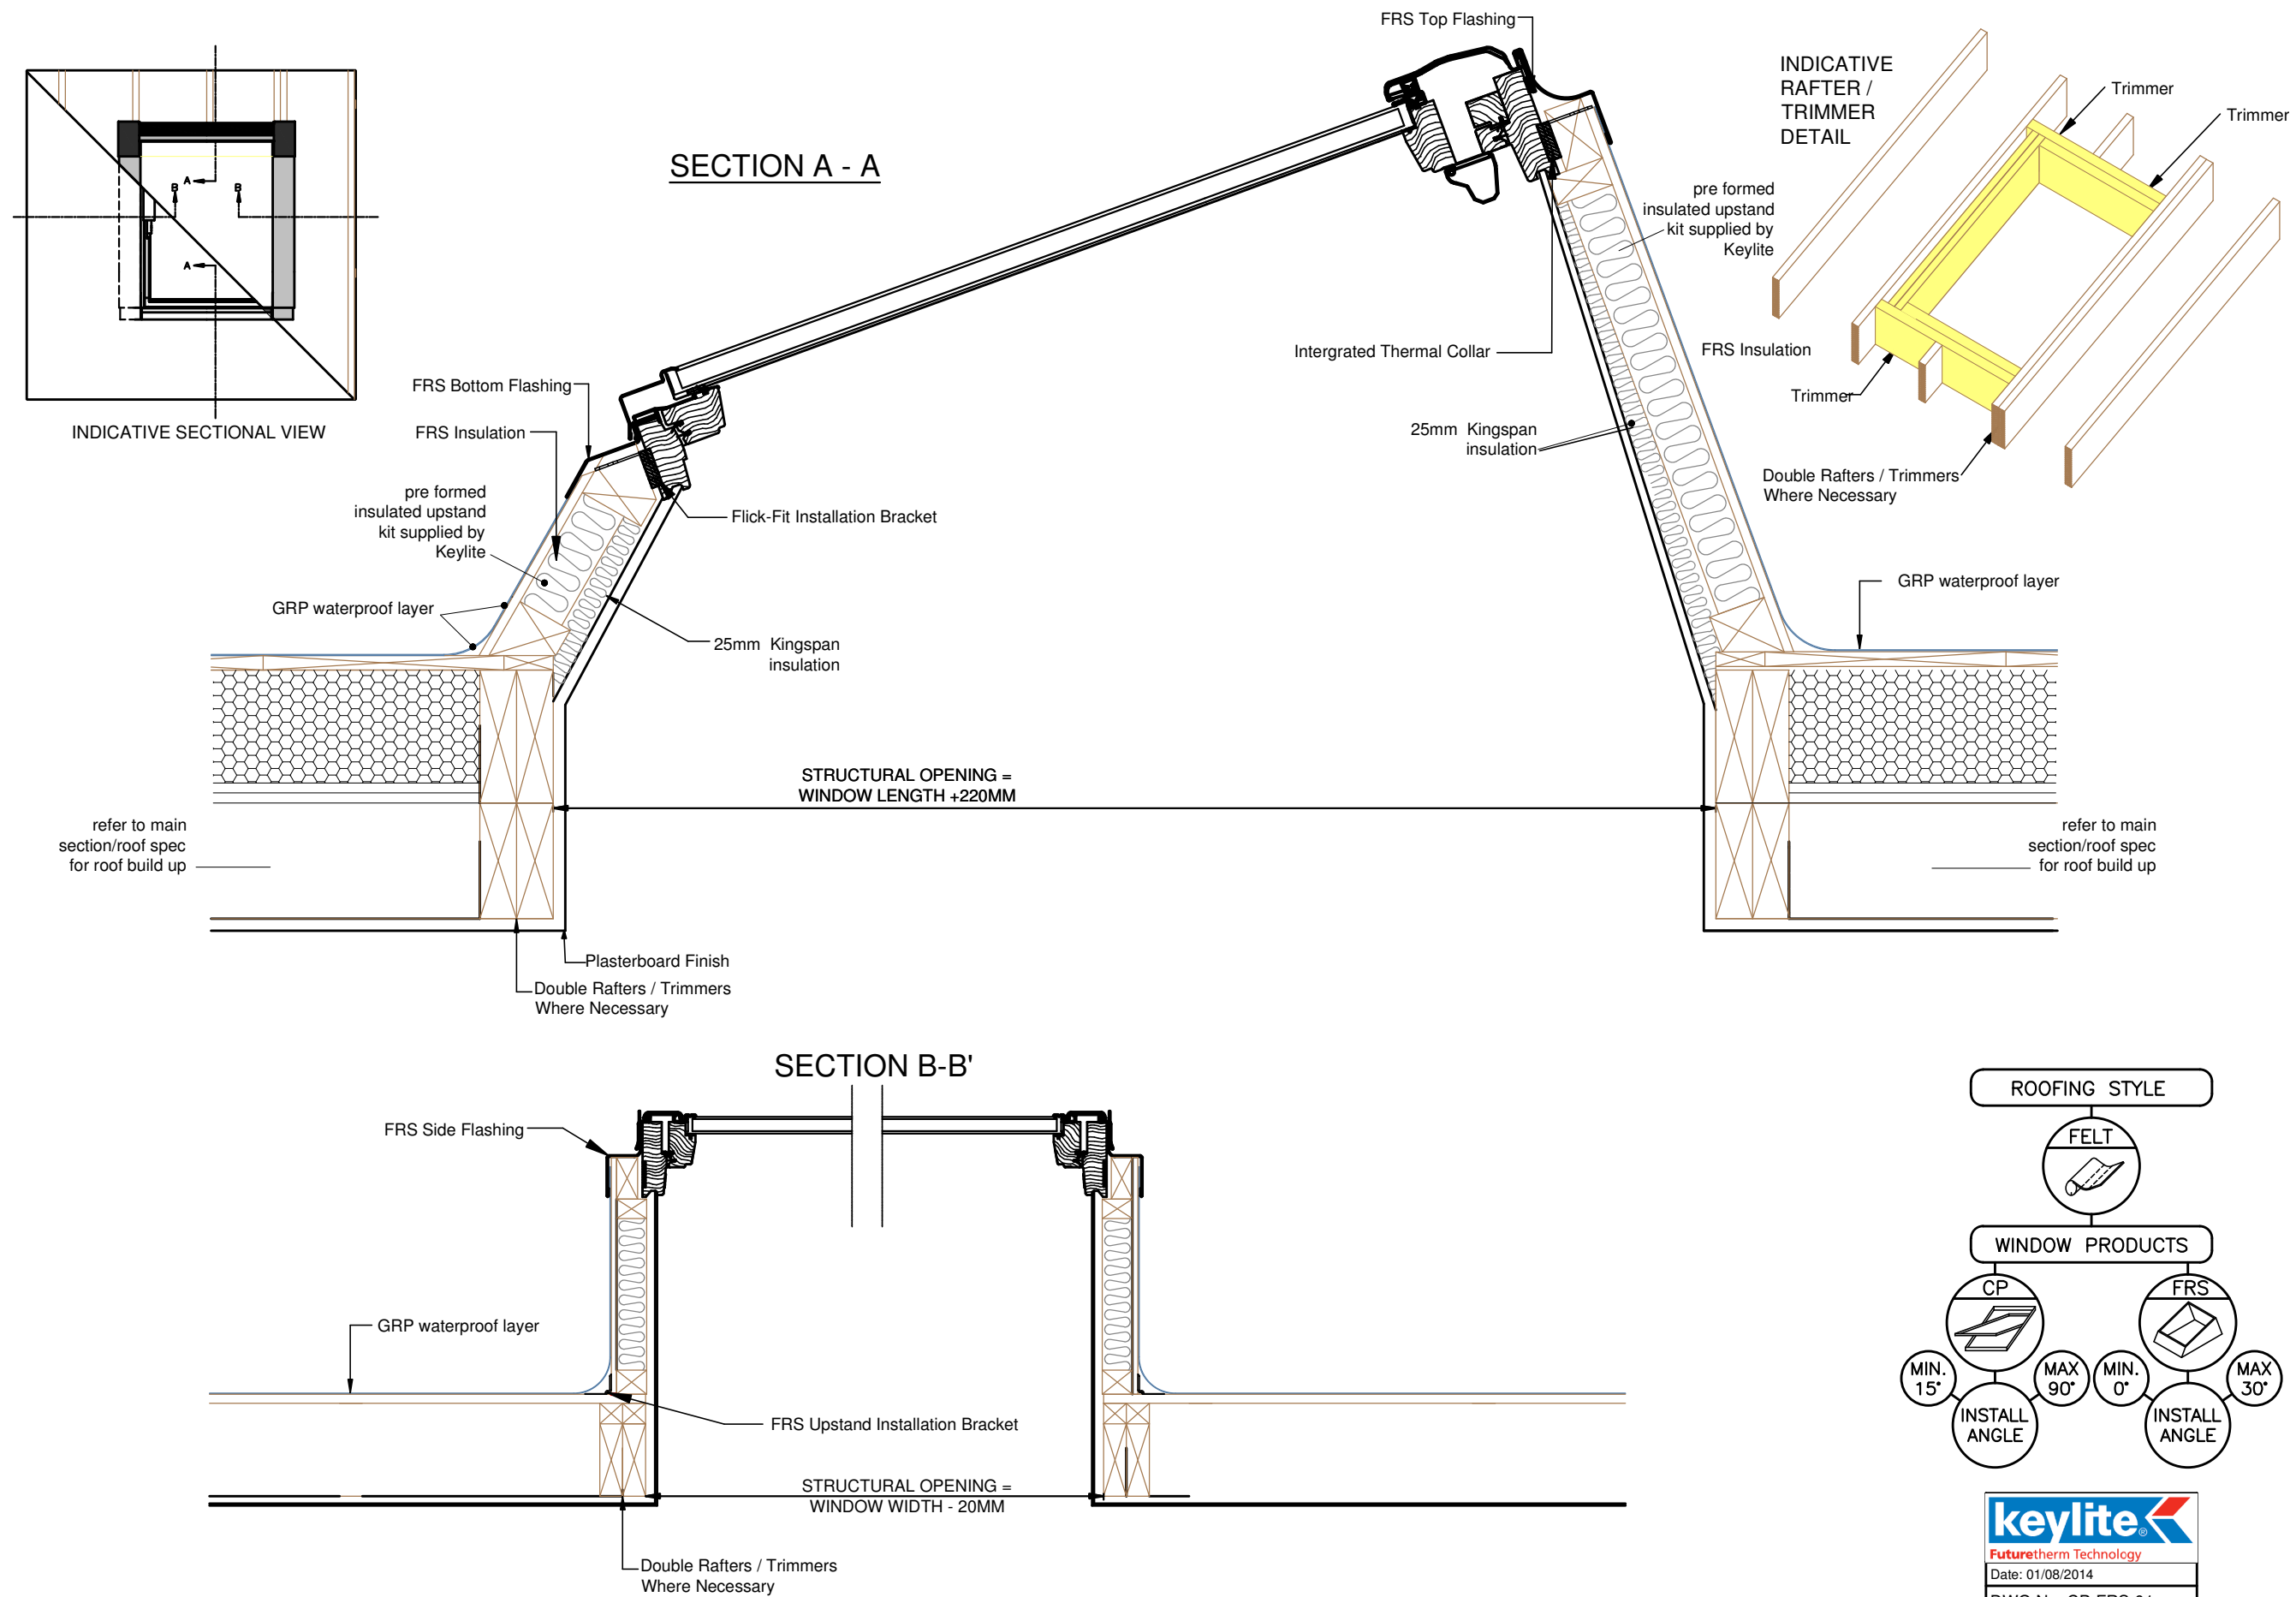

Keylite Roof Windows Ltd. Derryloran Industrial Estate, Cookstown, County Tyrone, Northern Ireland BT80 9LU.

31 The Croft, Elsecar, Barnsley S74 8EB

EXTENSION TO DWELLING
FLAT ROOF WINDOW DETAIL

Date: March 2016

Scale: NTS@A3

Website: www.keylite.co.uk E-Mail: info@keylite.co.uk Tel: 028 8675 8921 Fax: 028 8675 8923