
18 Ellavale Road
Elsecar
S74 8DZ

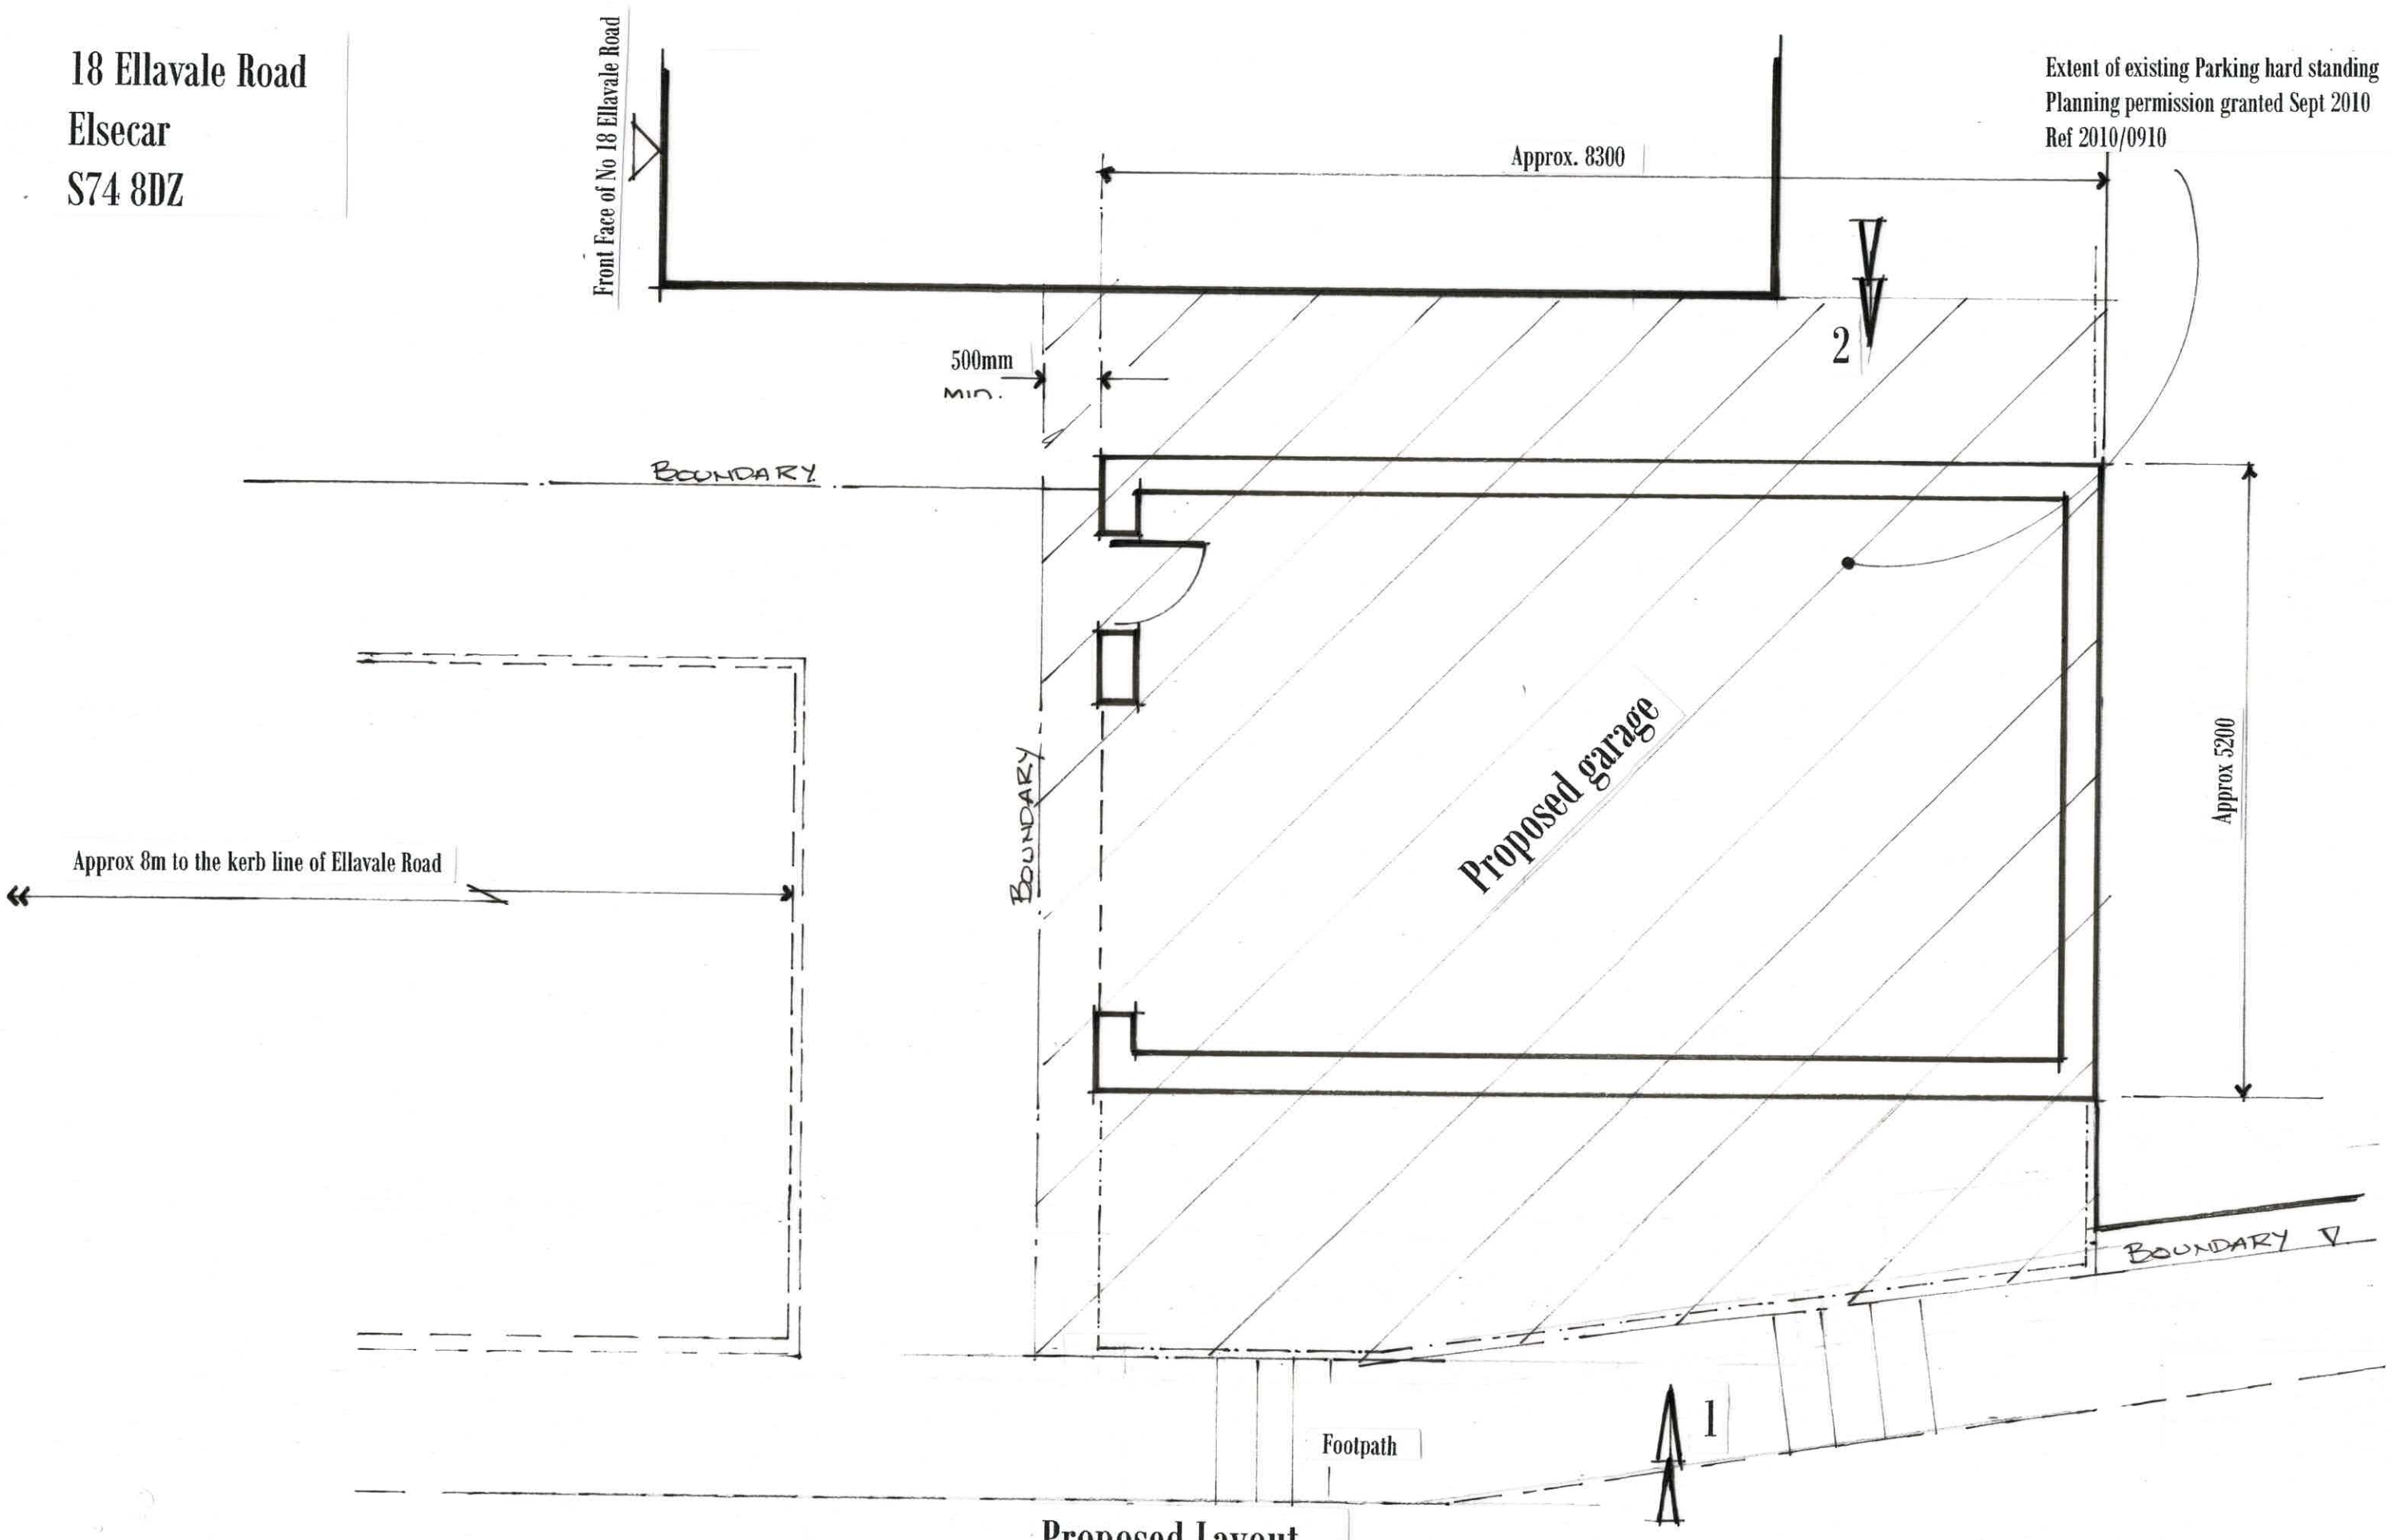

Proposed Layout.


1 : 50

PR 01


18 Ellavale Road
Elsecar
S74 8DZ




Front Elevation

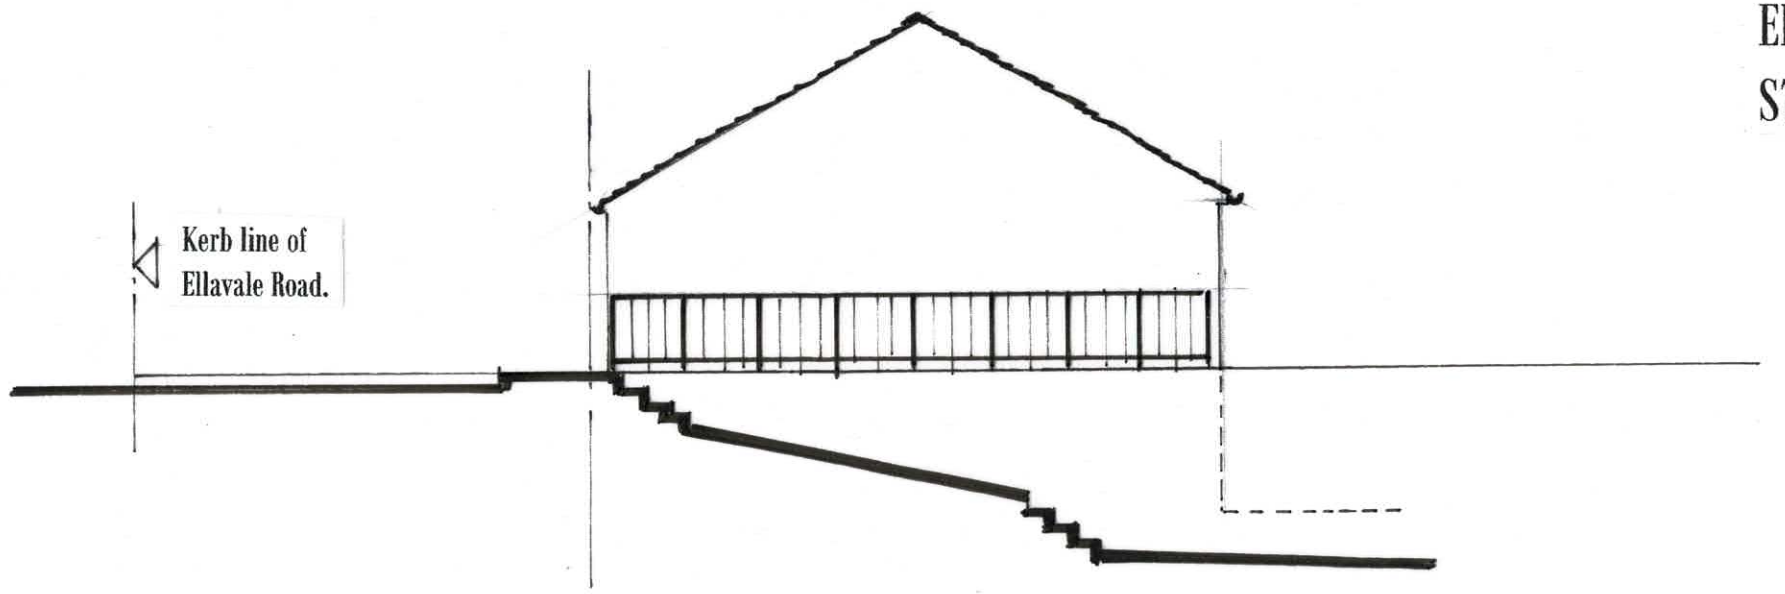

Side Elevation On 1

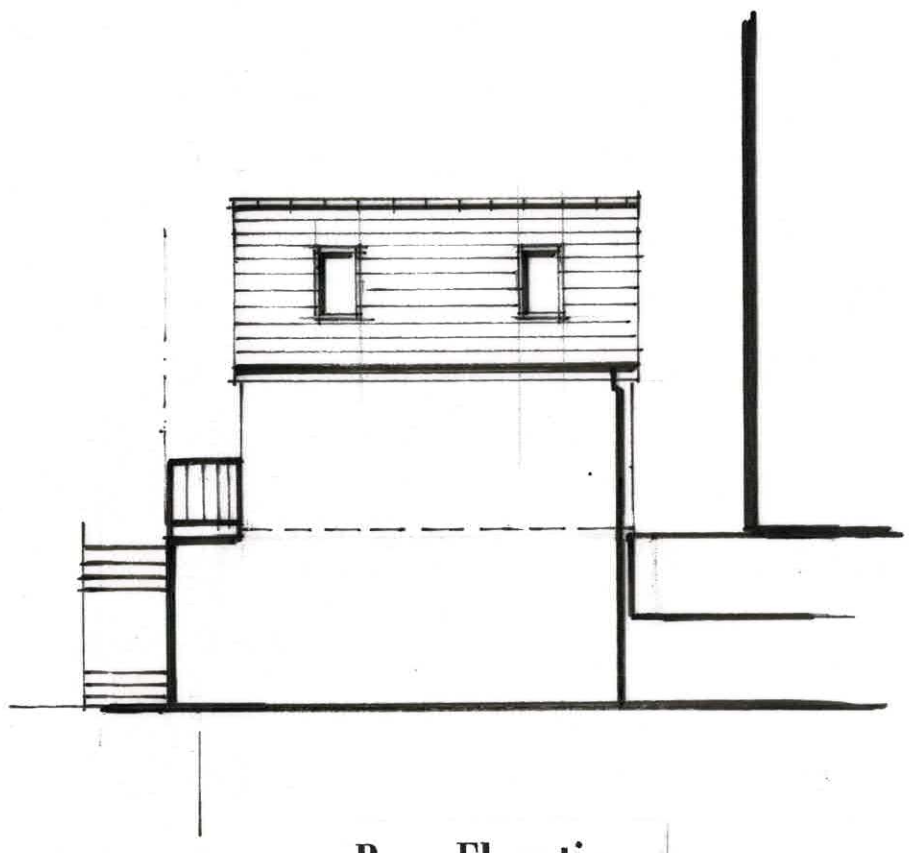


Rear Elevation

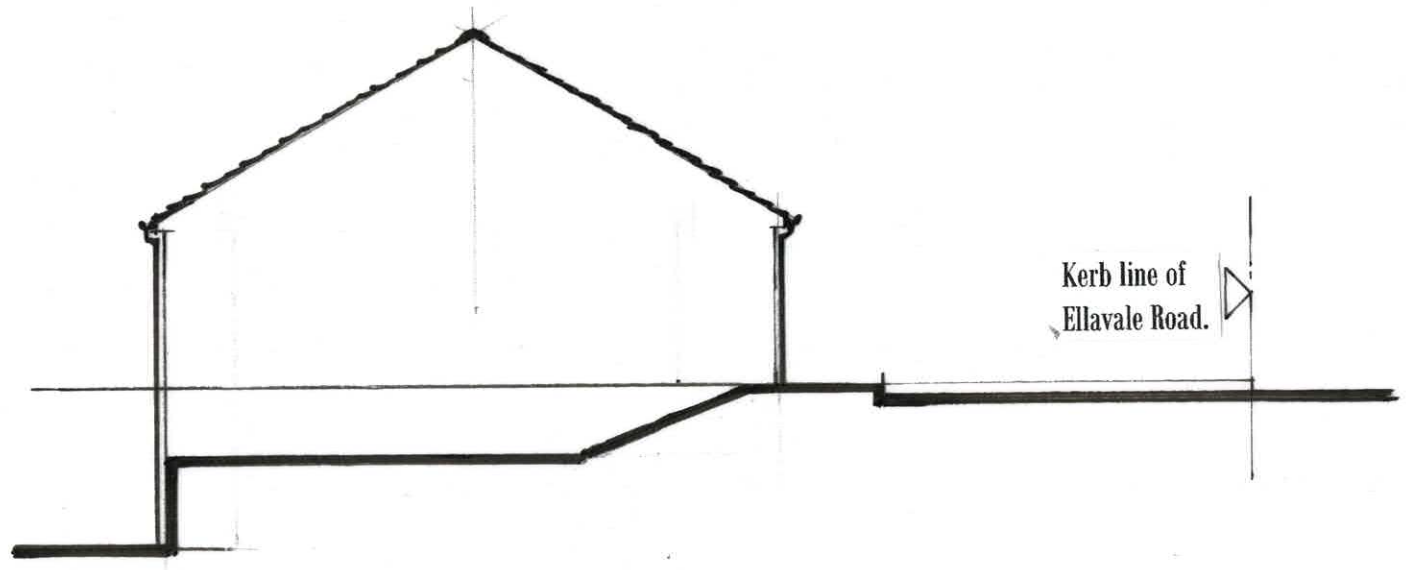

Side Elevation on 2

Proposed Elevations.
1 : 100

PR / 02

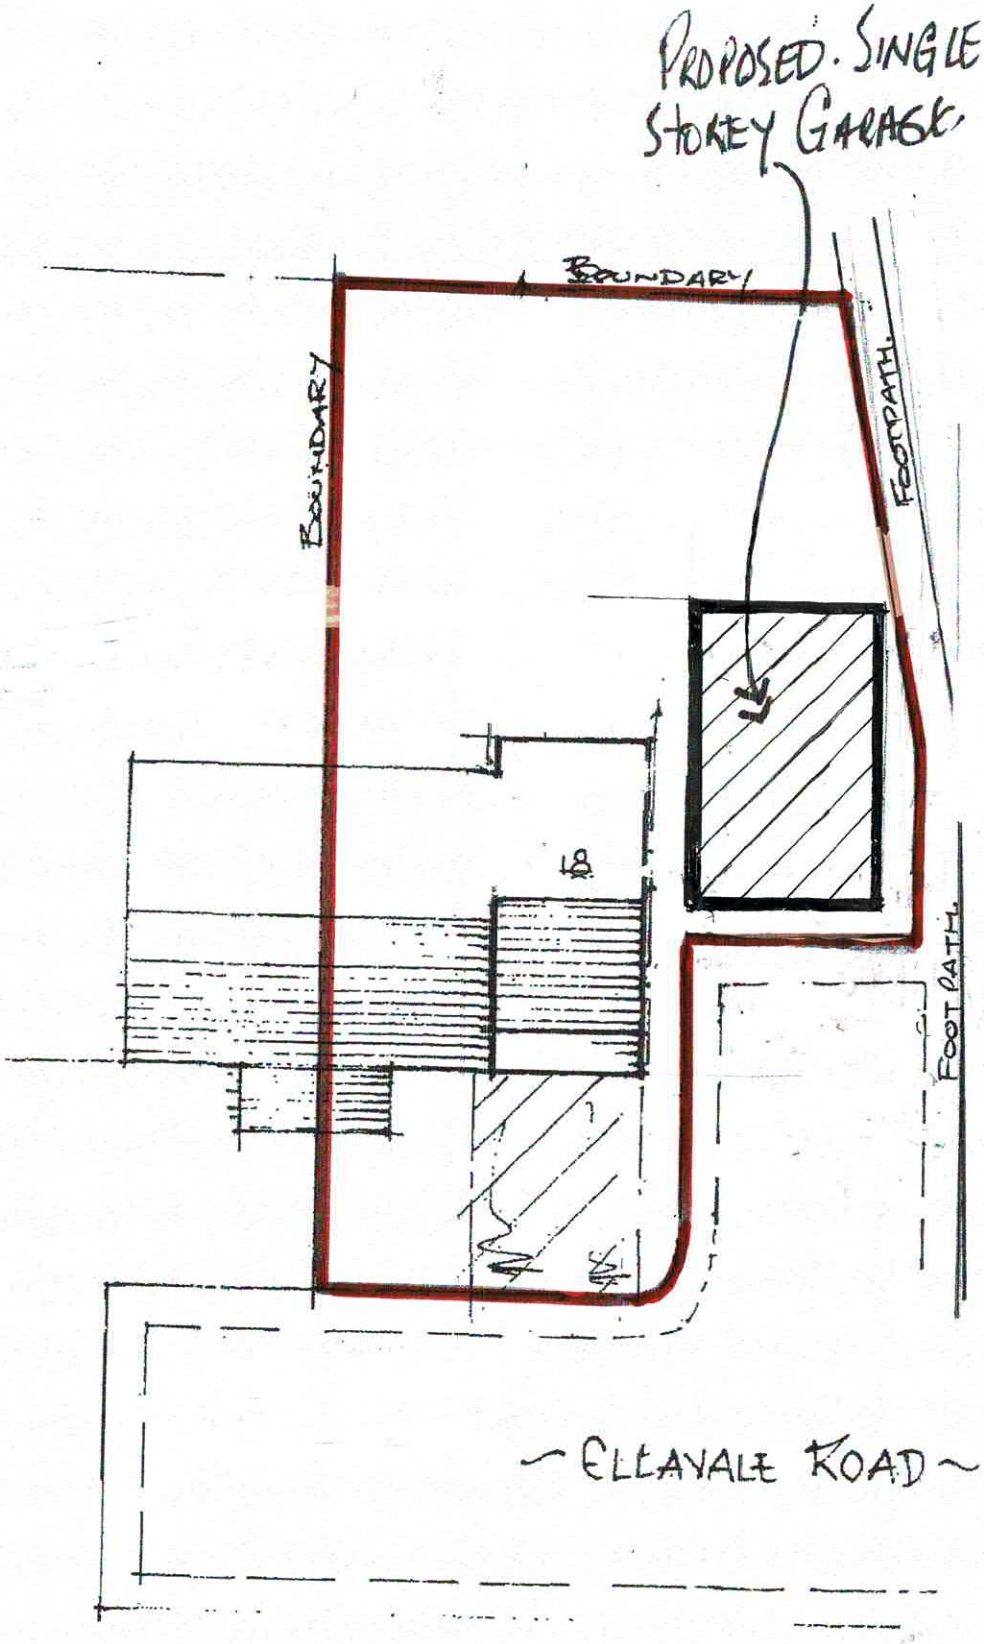

BLOCK PLAN.
1:200.

18 ELLAVALE ROAD
ELSECAR.
BARNSLEY.

PR / 03