


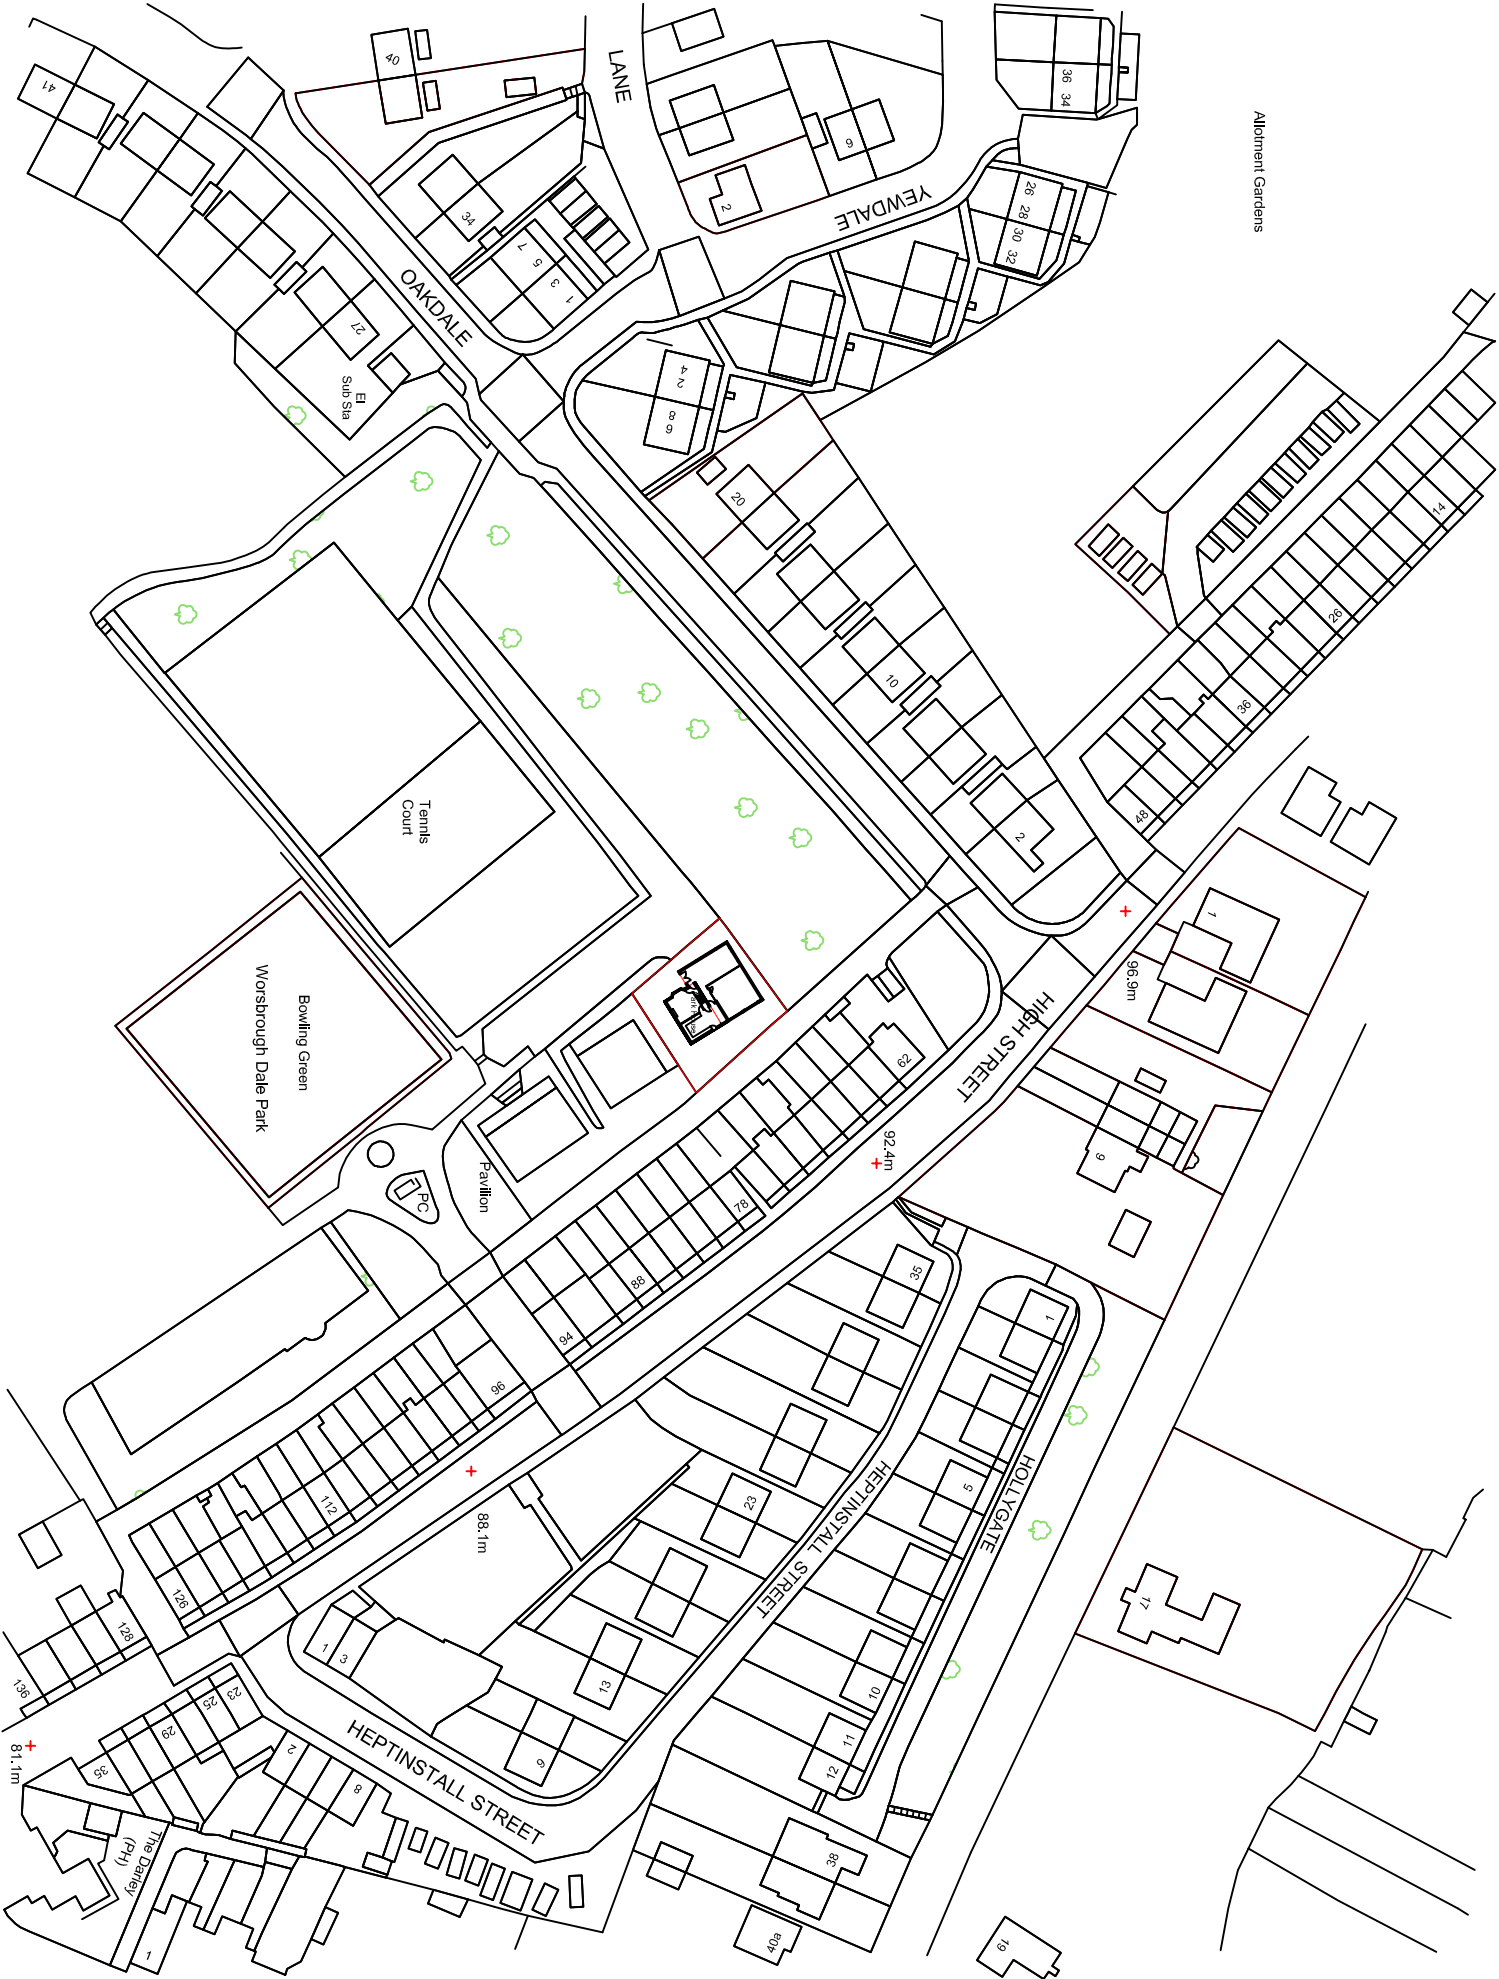

Revisions	A. Plan amended		00-00-
This drawing is for planning permission only and is not a construction drawing.			
Drawing Title	LOCATION-PLAN		
Job No. - Dwg No.	JH/2013/12	.	—
Client:	JOHN HUTCHINSON PARK HOUSE WORSBROUGH DALE BRANISLEY S/O 35F		
Scale.	1:1250		