



43 BLAKE STREET 536 6AV.



7260
4630

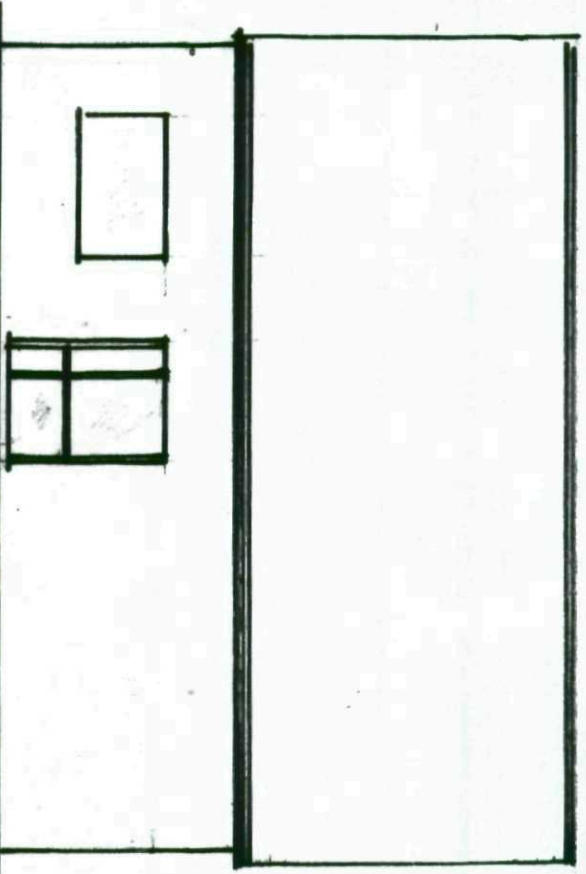


SIDE

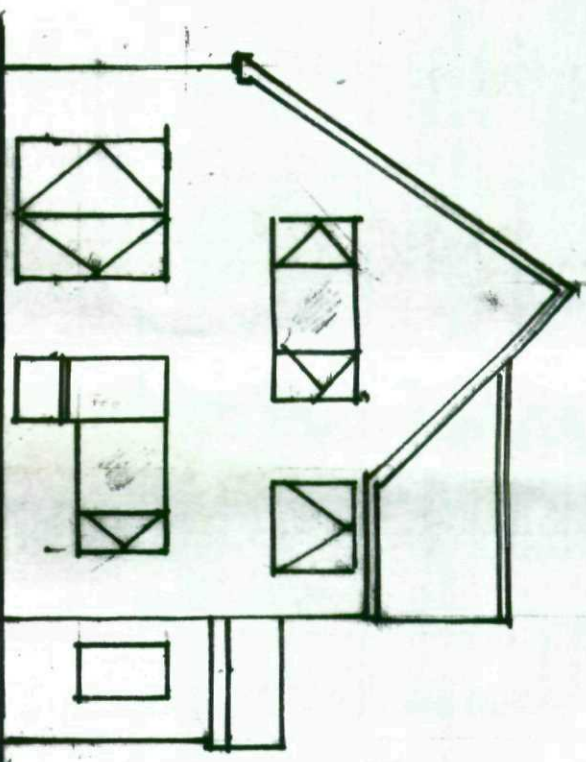


REAR

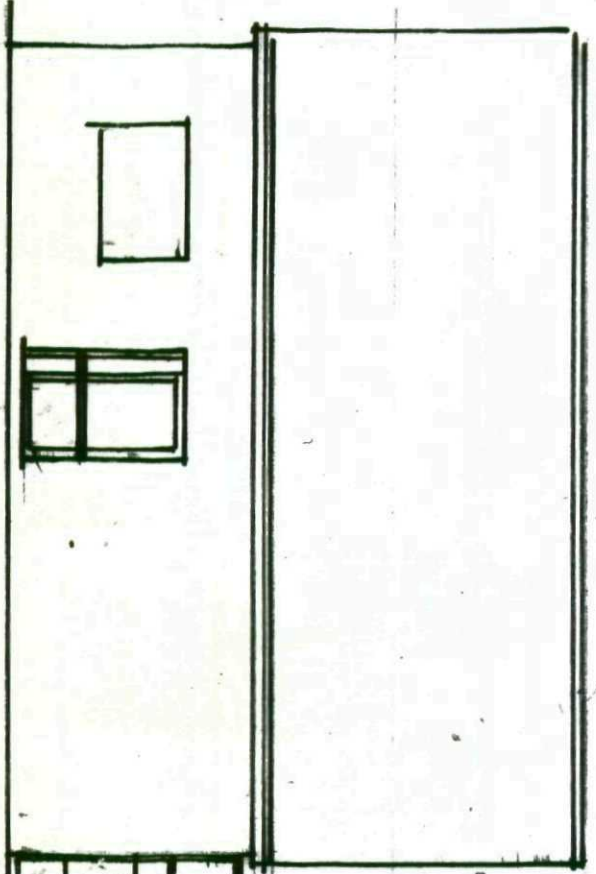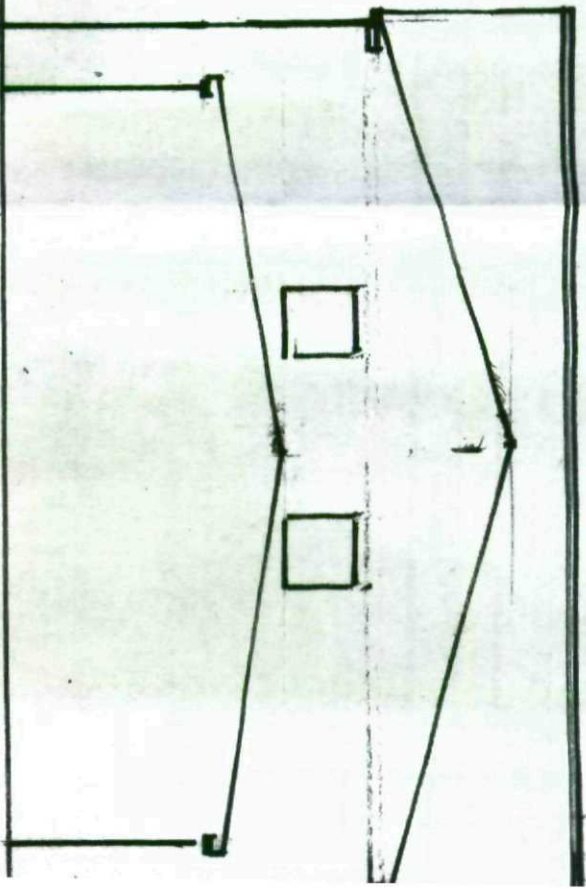

PROPOSED SIDE.

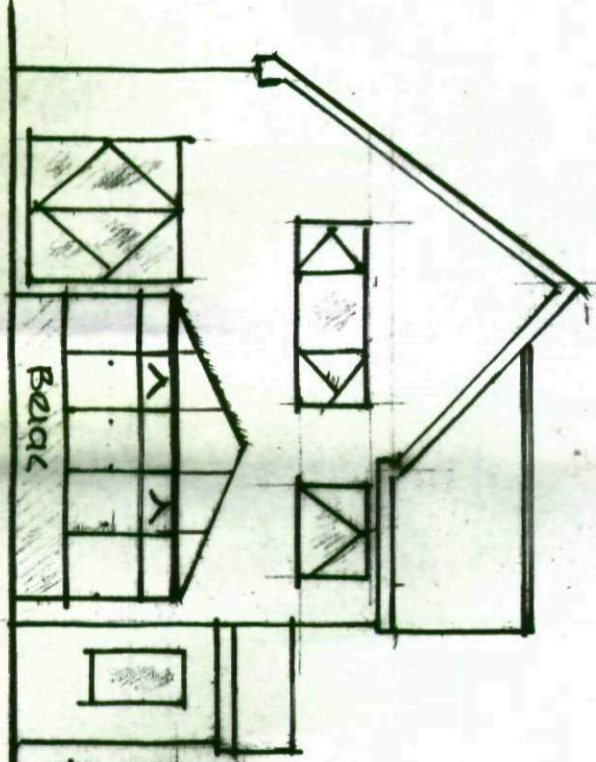

PROPOSED REAR

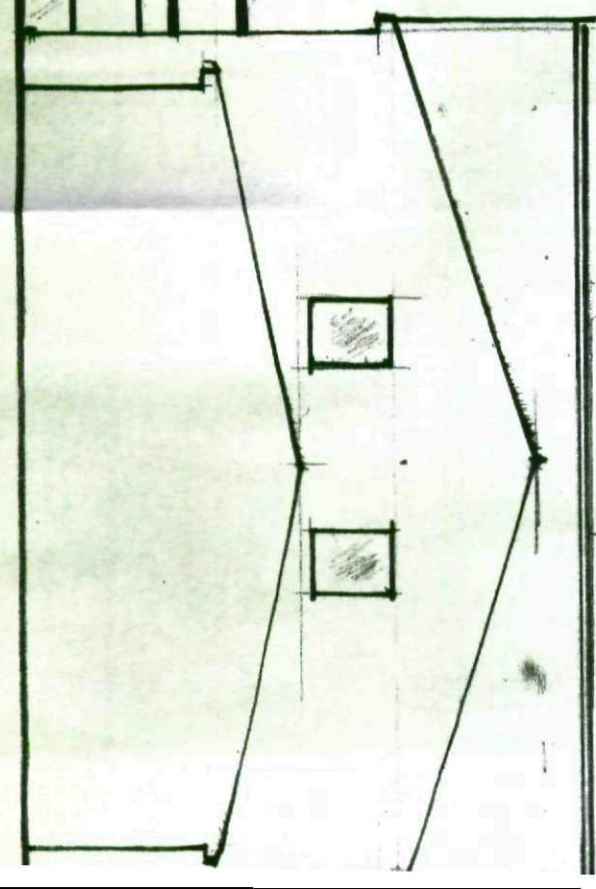


PROPOSED SIDE.

SCALE
1:100
DATE
3-6-8

43 CAREL STREET
536 600

EXISTING PLAN

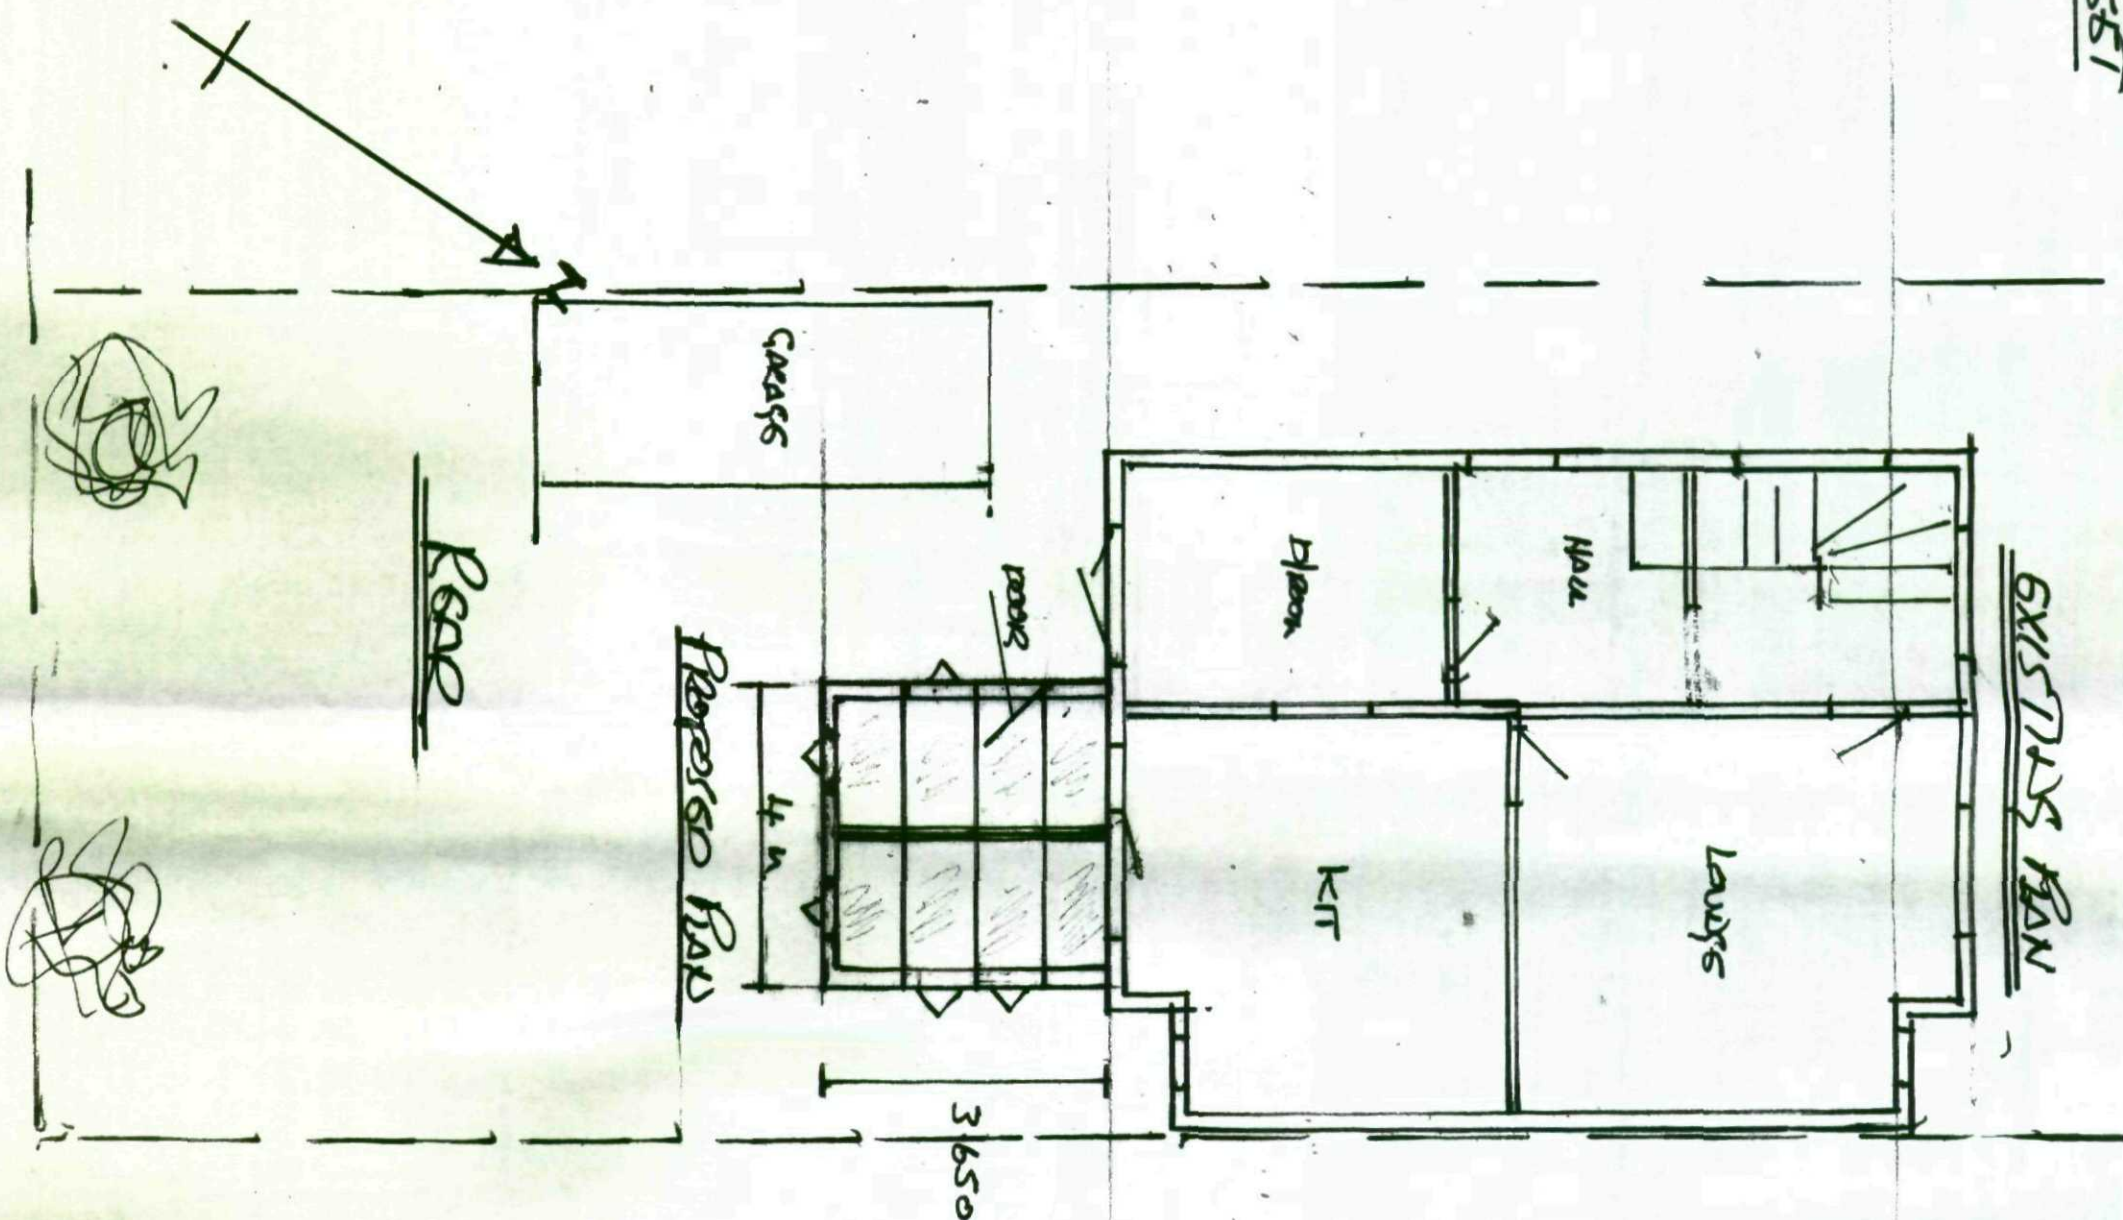

Scale 1:100
3-6-8