




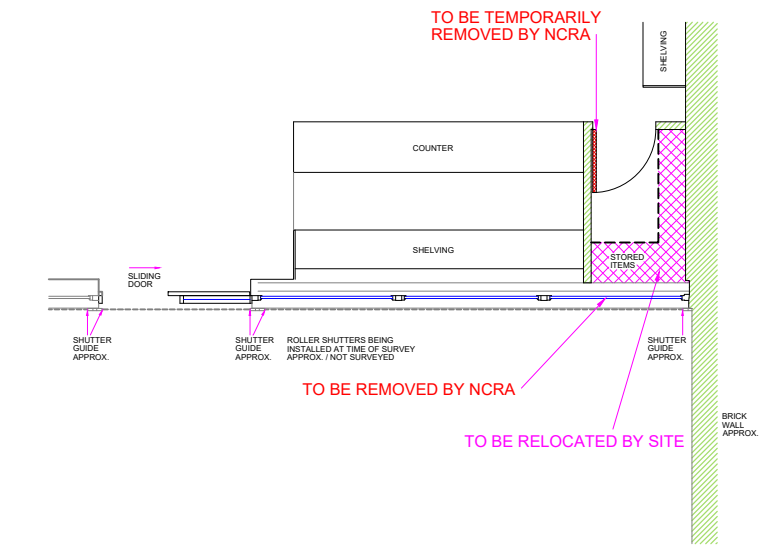


EXISTING (PART) PLAN

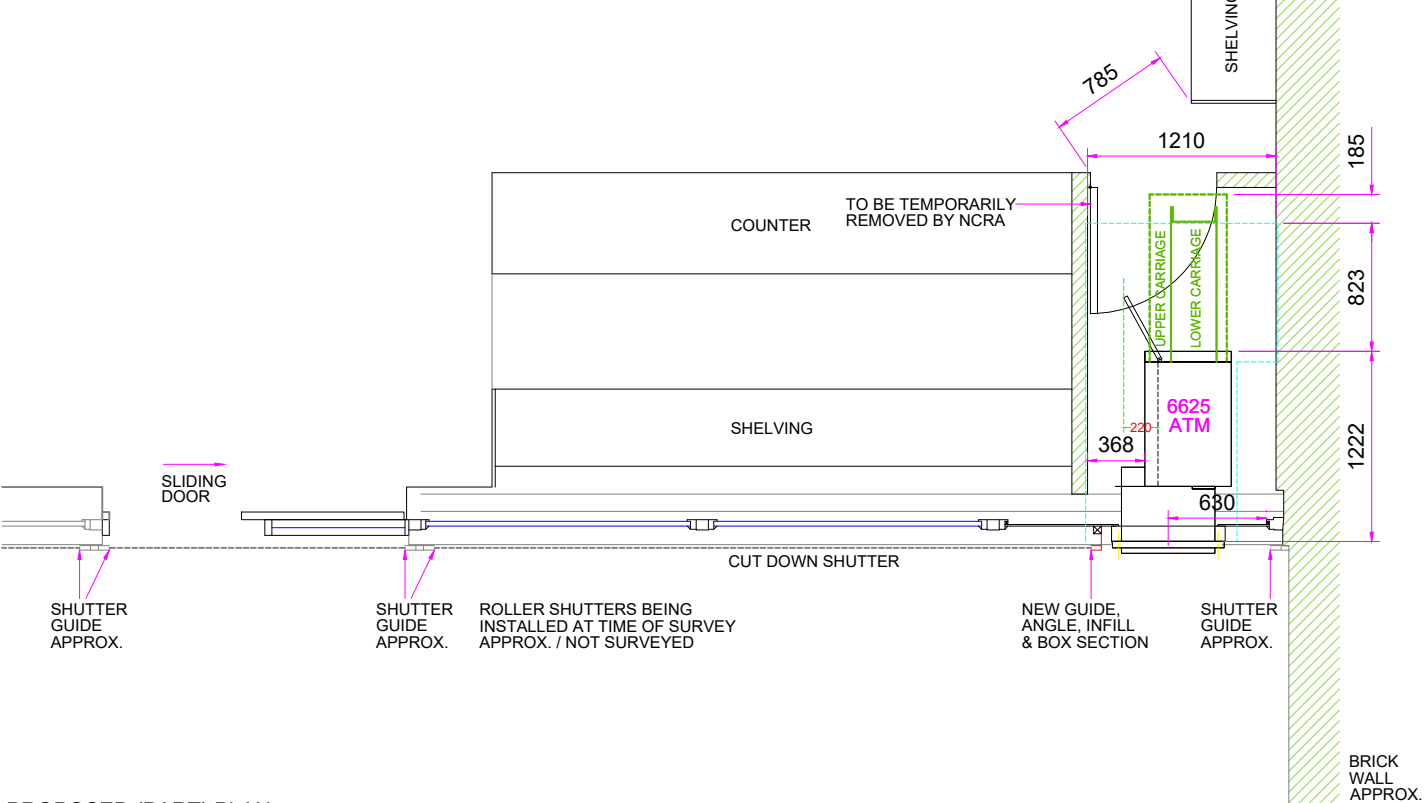

PROPOSED (PART) PLAN

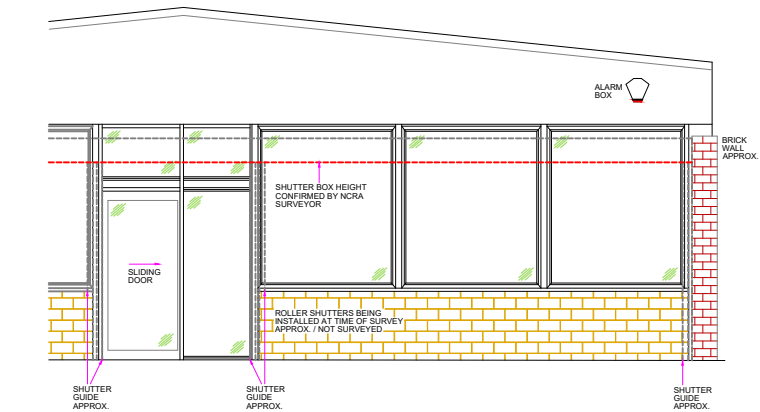

EXISTING ELEVATION

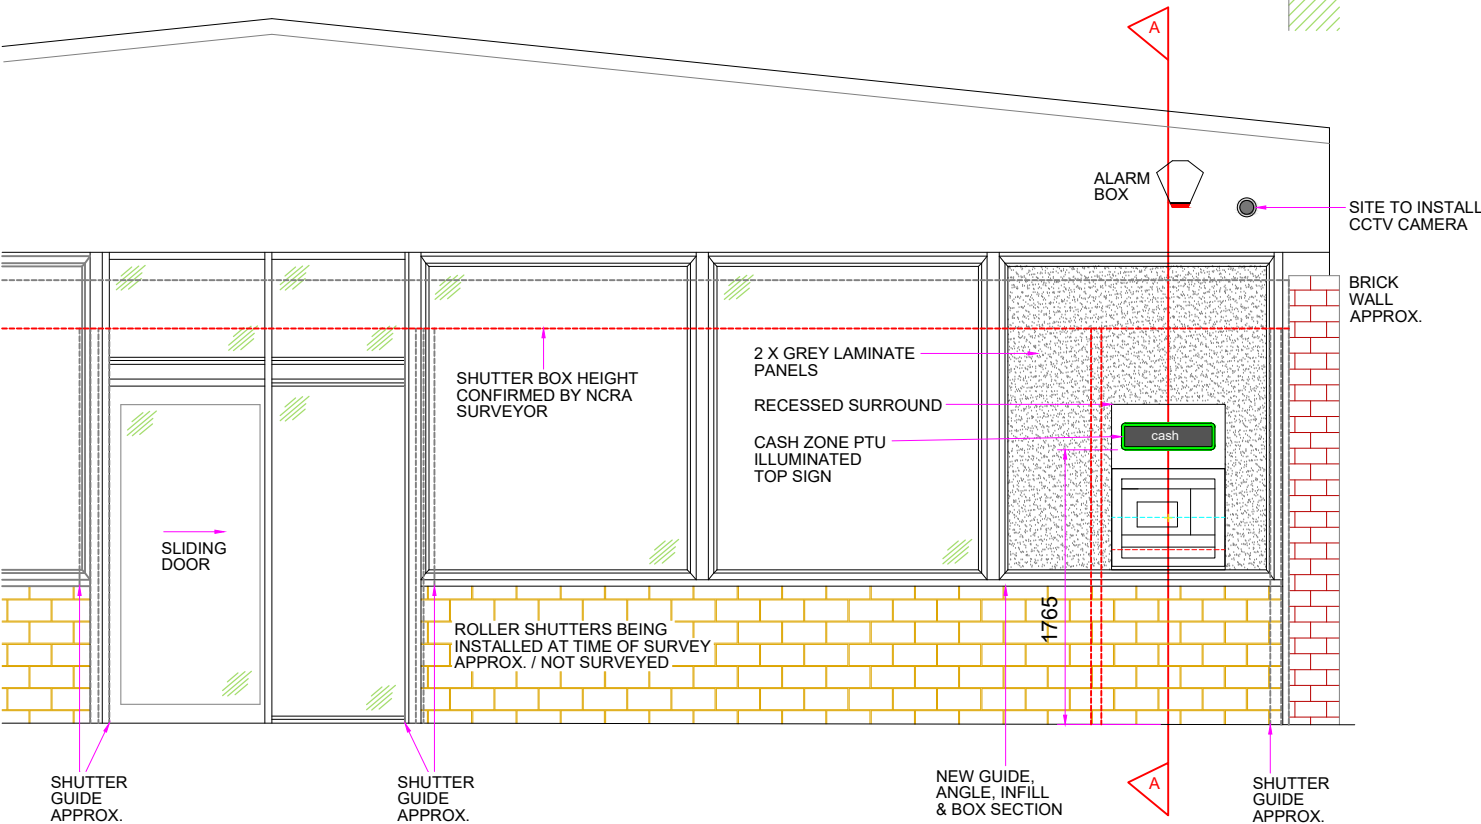

PROPOSED ELEVATION

DO NOT SCALE EXCEPT FOR PLANNING AND BUILDING REGULATION PURPOSES

GENERAL NOTES

LIGHTING :-
ALL LIGHTING TO BE POSITIONED TO AVOID DIRECT GLARE ON THE EYES OF THE USER AND UNWANTED REFLECTIONS FROM THE SCREEN OR OPERATING FEATURES. GLARE FROM LIGHTING TO BE AVOIDED.
SIGNAGE :-
ALL SIGNAGE TO CONFORM TO BS 8300:2001 SECTIONS 9.2.2 LOCATION & DESIGN OF SIGNS & INFORMATION AND 9.2.3 VISUAL SIGNS.
ALL NEW GLAZING CONFORMS TO BS 6206.
ALL ELECTRICAL WORK CONFORMS TO BS 7671.

IT IS ASSUMED THAT ALL PRELIMINARY WORKS CARRIED OUT / CONTRACTED BY THE SITE OWNER (SHOULD THEY BE REQUIRED BY THE PROJECT) ARE COMPLETED IN ACCORDANCE WITH CURRENT BUILDING REGULATIONS 2010 AND AMENDMENTS THEREAFTER

SITE NOTES

FLOOR CONSTRUCTION: VINYL ON CONCRETE
TTW INSTALL
REMOVE EXISTING LARGE DOUBLE GLAZING PANEL
TEMPORARILY REMOVE ATM ROOM DOOR FOR ATM DELIVERY ONLY


MODIFY / CUT DOWN SHUTTER - NEW GUIDE, ANGLE, INFILL AND BOX SECTION REQUIRED (WORKS TBC SUBJECT TO SHUTTER SURVEY)

INSTALL: 100MM DEEP INVERSE TRAY SURROUND, 2 X GREY LAMINATE PANELS c/w 'H' SECTION, PLINTH, ATM AND ILLUMINATED SIGNAGE
CONNECT ATM TO ELECTRICS PROVIDED BY OTHERS
MAKE GOOD INTERNAL APERTURE WITH WHITE PLASTIC TRIM


NOTE:
- NO ASBESTOS REG. NCRA TO ARRANGE ASBESTOS SURVEY REQUIRED PRIOR TO FURTHER SURVEYS AND INVASIVE WORKS COMMENCING
- ALL PROPOSED ATM INSTALL WORKS MUST ALLOW FOR FULL ATM SERVICE CLEARANCE INC. FULL RACK OUT OF REAR DISPENSERS
- ATM ELECTRICAL INSTALLATION TBC / SEE ELECTRICAL SURVEY
- ROLLER SHUTTERS BEING INSTALLED AT TIME OF SURVEY APPROX. / NOT SURVEYED
- SHUTTER BOX HEIGHT CONFIRMED BY NCRA SURVEYOR
- TOP GLAZING BEADING MAY BE IMPEDED BY SHUTTER BOX
- CASH ZONE REQUESTED ILLUMINATED SIGNAGE & GREY LAMINATE PANELS
- NO ROOM FOR ATM ENCLOSURE REQUESTED BY CASH ZONE
- INVERSE TRAY REQUIRED
- NON-STANDARD KEY NO. 5 DIMENSION

WORK TO BE CARRIED OUT BY SITE


PROVIDE FULL ACCESS FOR ASBESTOS SURVEY AND ANY ADDITIONAL SITE SURVEYS
RELOCATE STORED ITEMS IN ATM INSTALL LOCATION
INSTALL CCTV CAMERA SYSTEM AS CONFIRMED AT TIME OF SURVEY
SITE ELECTRICAL CONTRACTOR TO INSTALL DEDICATED ATM ELECTRICS TO TRIPLE SOCKET IN ATM INSTALL LOCATION (L/H/S WALL / PLAN VIEW)

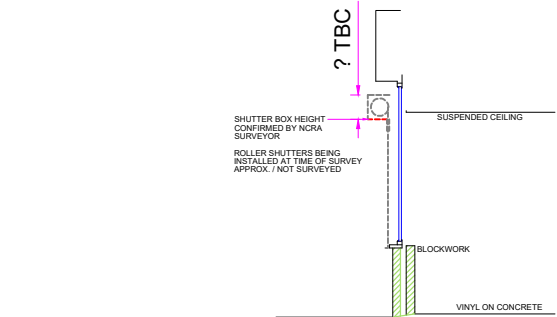

EXISTING SECTION VIEW A-A

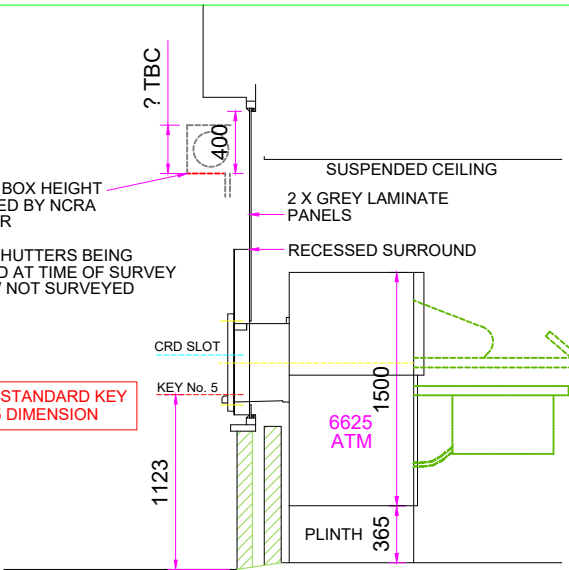

SECTION VIEW A-A

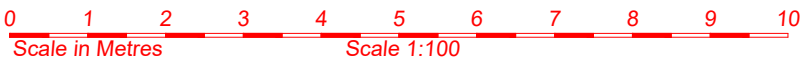

SITE ADDRESS
LONDIS - GRANGE LANE
94A GRANGE LANE,
BARNSELY,
S71 5QQ

TITLE
PROPOSED AUTOMATED TELLER MACHINE (ATM)
INSTALLATION FOR CASHZONE
DRAWN MAL DATE 24/10/25 SCALE VARIOUS @A3
REF/DRG No. E029914 SHEET REVISION 02

04			
03			
02	SHUTTER GUIDE RAIL MOVED CLOSER TO THE ATM AS FIT	16/06/26	CT
01	ATM TYPE CHANGED FROM 6625 ADV BEZEL TO 6625 STD BEZEL DUE TO AVAILABILITY.	19/01/26	MAL
REVISION	DESCRIPTION	DATE	BY

drawing approval

NAME:-
POSITION:-
APPROVED:-
DATE:-
SIGNED:-



NCR ATLEOS