

Elevations

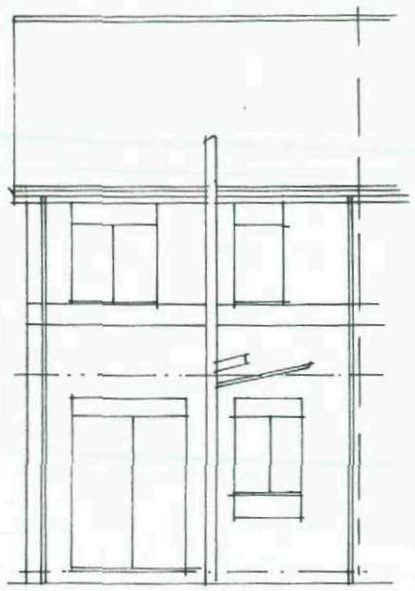

Front




Rear

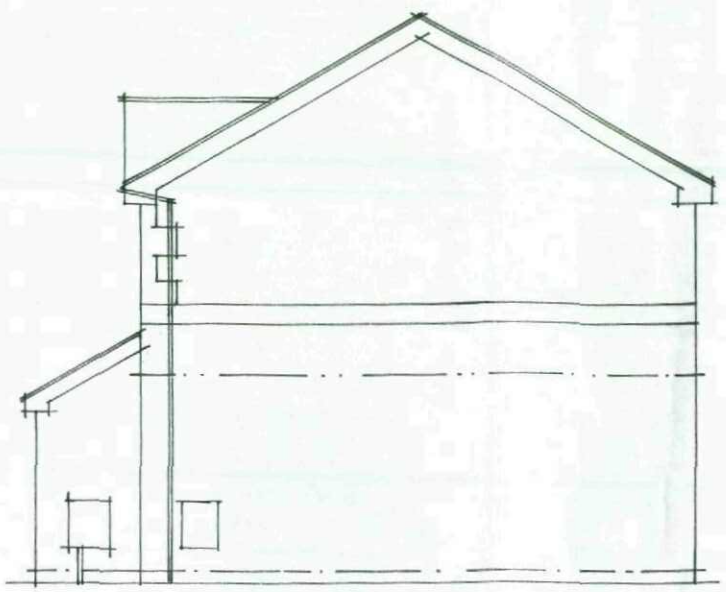


Side


Layouts

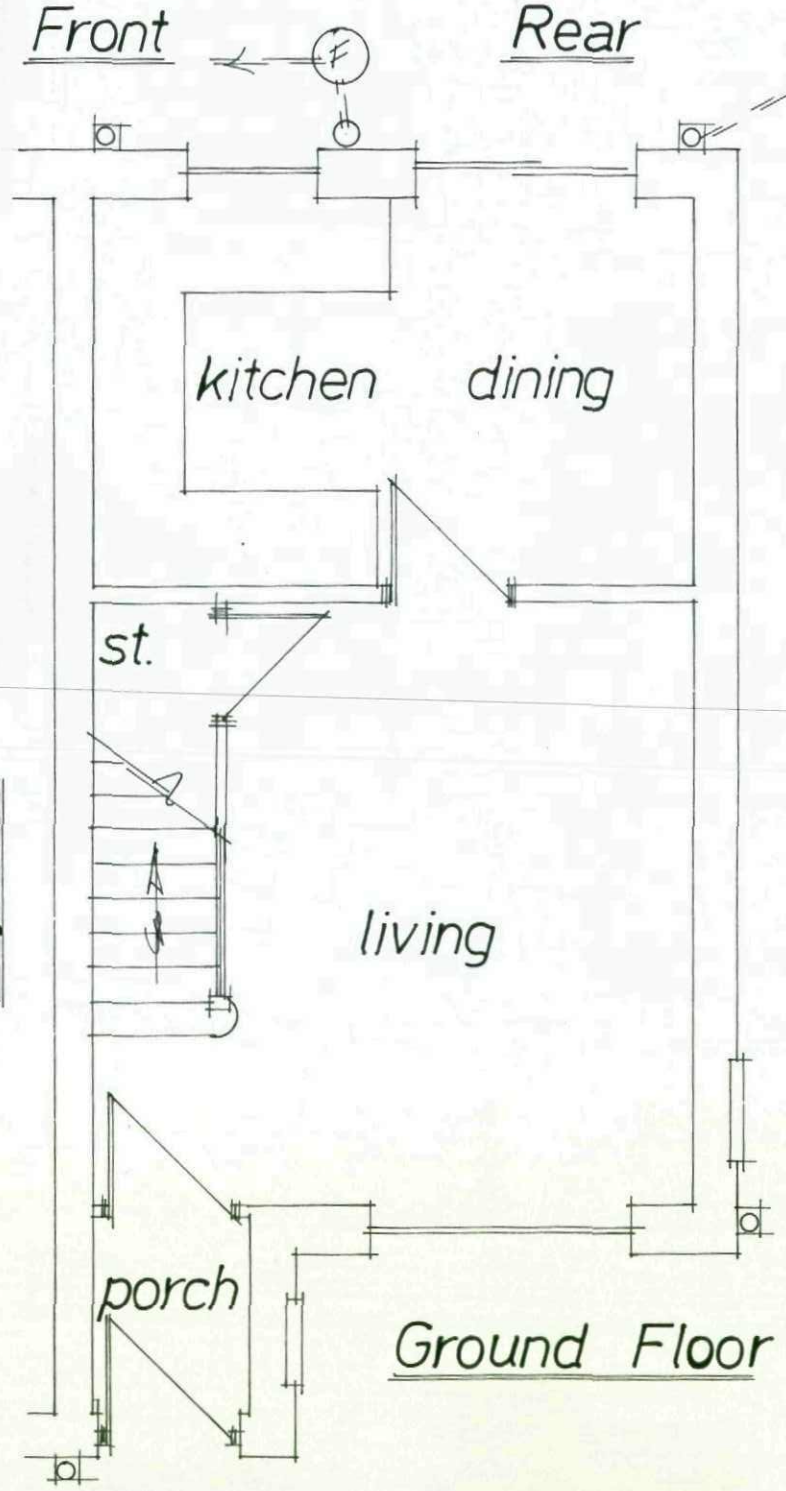

Ground Floor

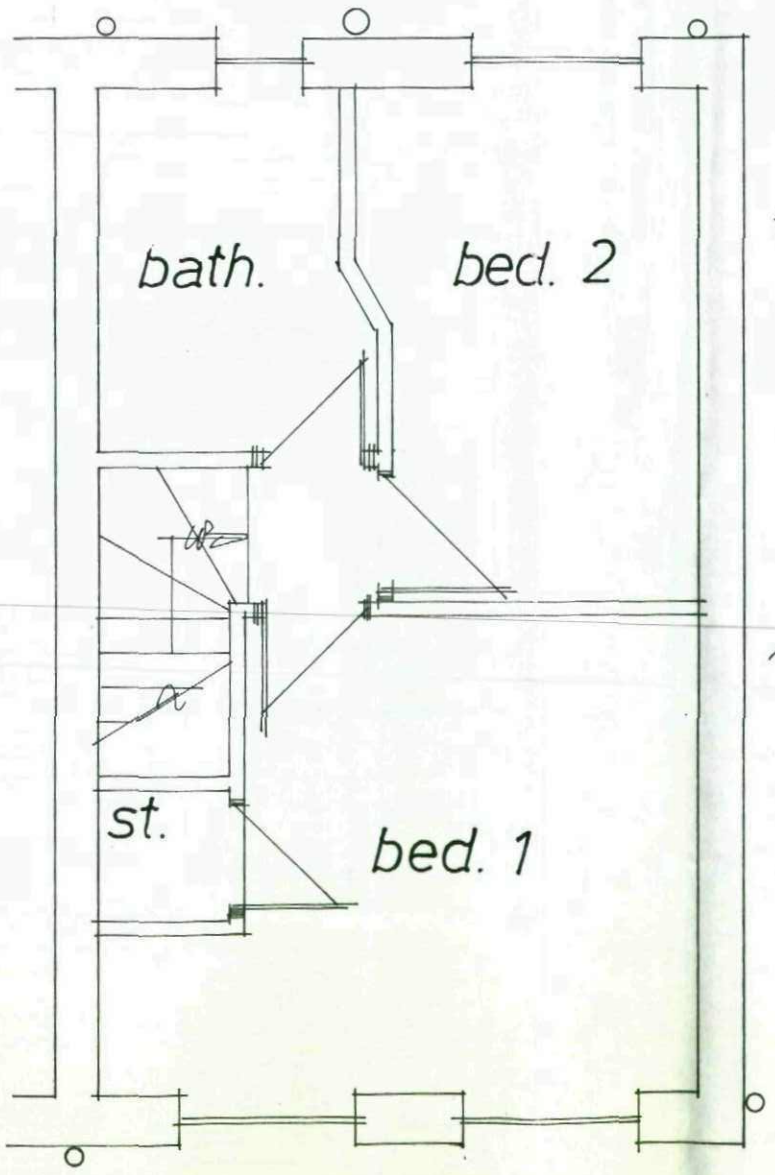

First Floor

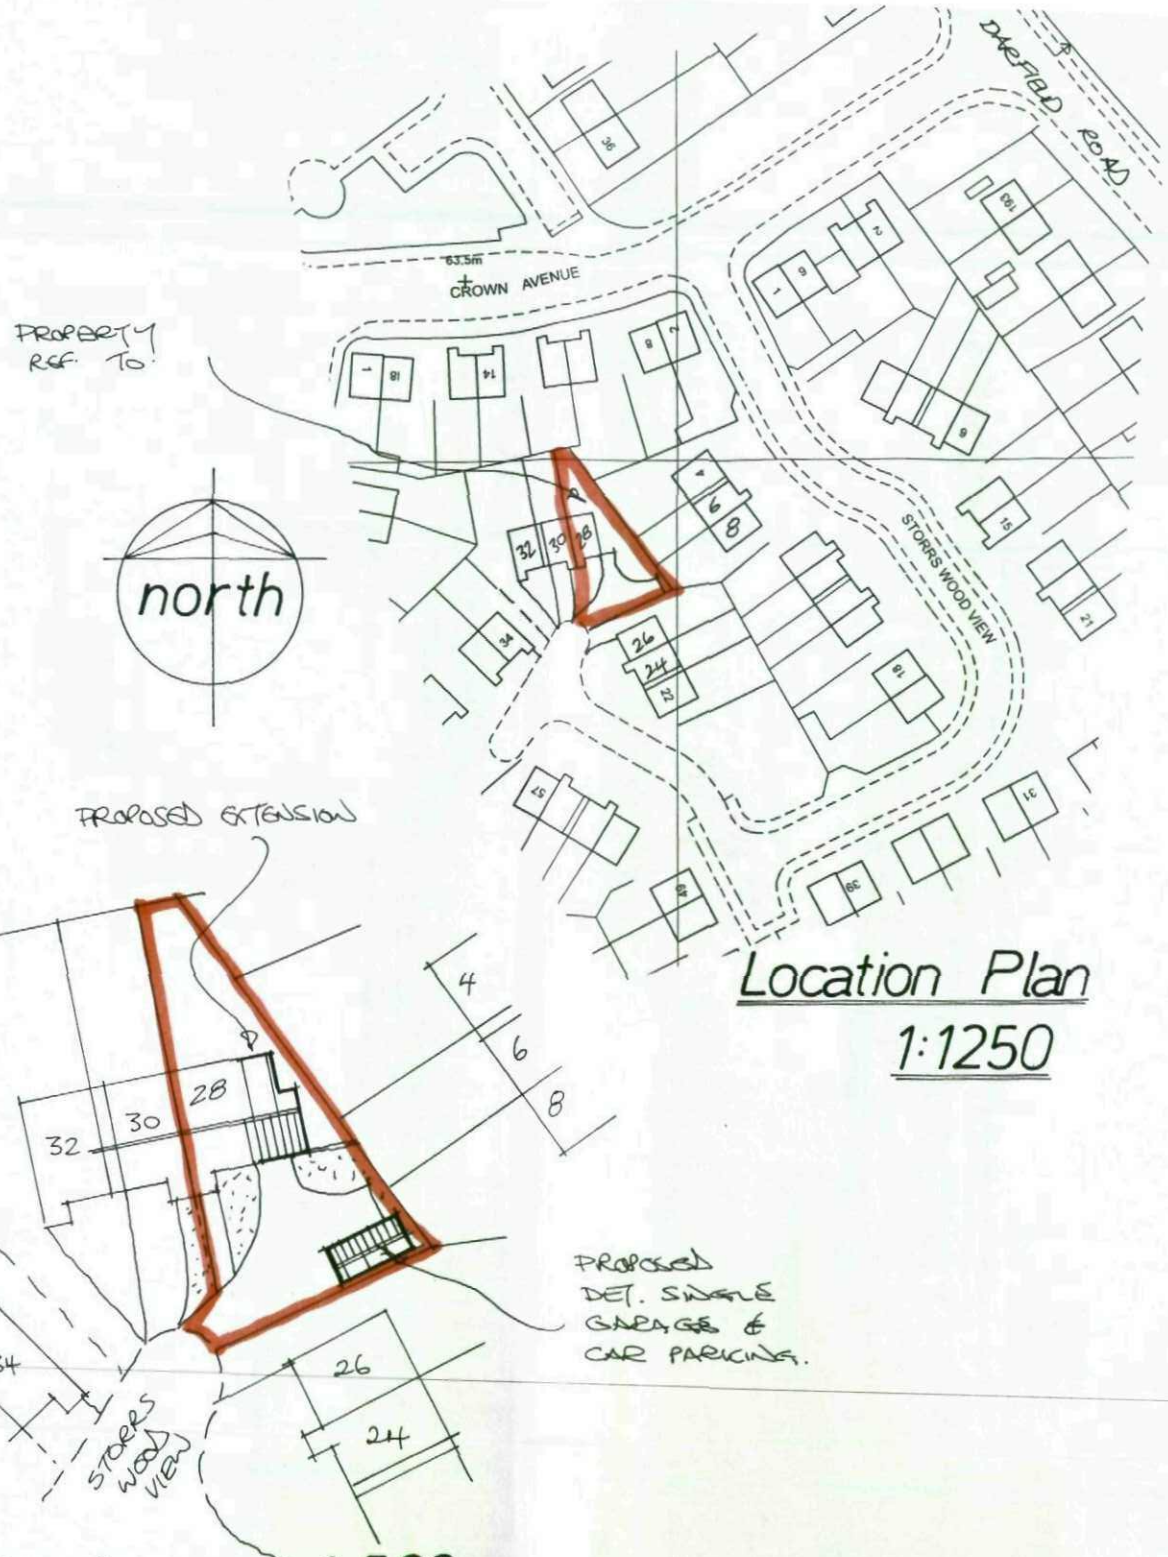

Location Plan 1:1250

Site Layout 1:500

Rev	Notes	Date

Garry Greetham Associates Ltd
Residential Design Consultant
Westwood House
18 Carr Lane
Tankersley
Barnsley S75 3BE
Tel(01226)746573

PROJECT 2 Storey Ext. to Side
CLIENT Ms. S. Pollard
TITLE Property as Existing
ADDRESS 28 Storrs Wood View, Cudworth, Barnsley. S72 8TA
DRAWN BY ggg
SCALE 1:50;1:100 DATE July08
DRAWING No 684-01 REV

Member of the Chartered Institute of Architectural Technologists