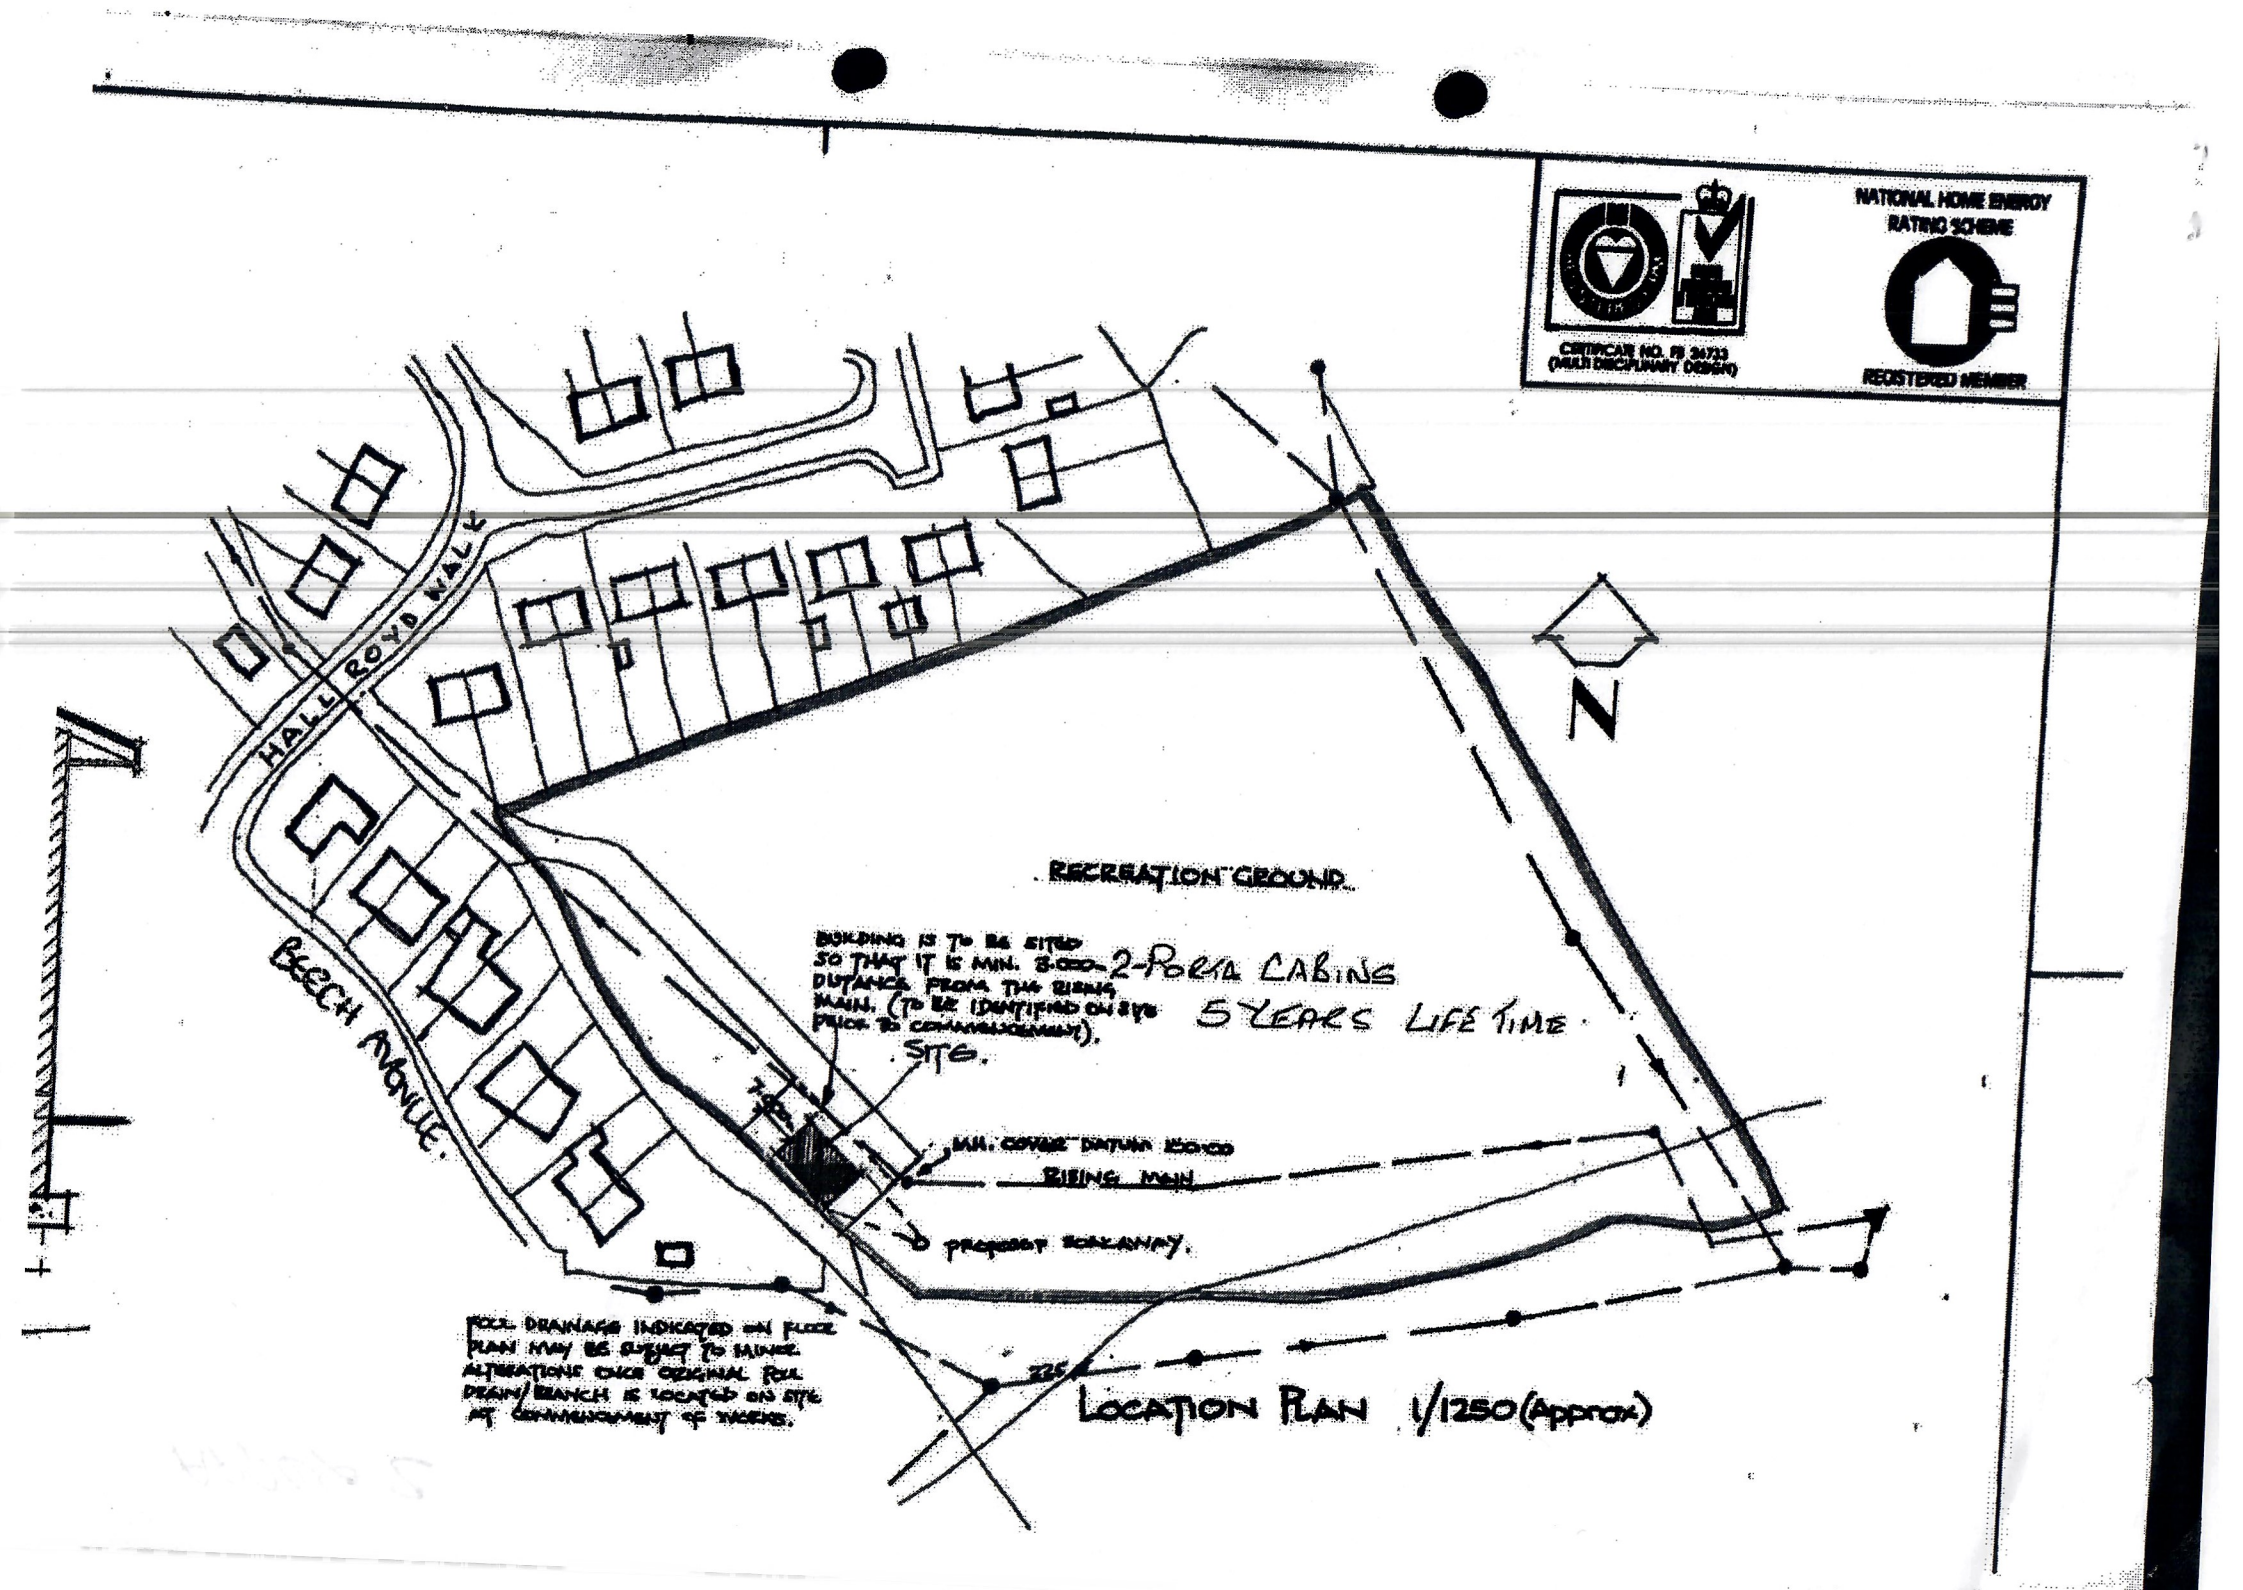

NATIONAL HOME ENERGY RATING SCHEME
REGISTERED MEMBER
HALLROYD WALK
BEECH AVENUE
N
RECREATION GROUND
BUILDING IS TO BE SITED SO THAT IT IS MIN. 3.000 DISTANCE FROM THE RISING MAIN. (TO BE IDENTIFIED ON SITE PRIOR TO COMMENCEMENT).
2-PORTA CABINS
5 YEARS LIFE TIME
SITE.
MIN. COVER DATUM ROAD
RISING MAIN
PROPOSED SCHEMATIC
FOUL DRAINAGE INDICATED ON FLOOR PLAN MAY BE SUBJECT TO MINOR ALTERATIONS ONCE ORIGINAL FOUL DRAIN/BRANCH IS LOCATED ON SITE AT COMMENCEMENT OF WORKS.
225
LOCATION PLAN 1/1250 (Approx)