

15 LEVICK CROFT
ELSECAR
S74 8DL

OS MasterMap 1250/2500/10000 scale
Friday, July 22, 2022, ID: BW1-01051683
maps.blackwell.co.uk


1:1250 scale print at A4, Centre: 437941 E, 400696 N

©Crown Copyright Ordnance Survey. Licence no. 100041041

N

BLACKWELL'S
MAPPING SERVICES
PERSONAL & PROFESSIONAL MAPPING
www.blackwellmapping.co.uk

TEL: 0800 151 2612
maps@blackwell.co.uk

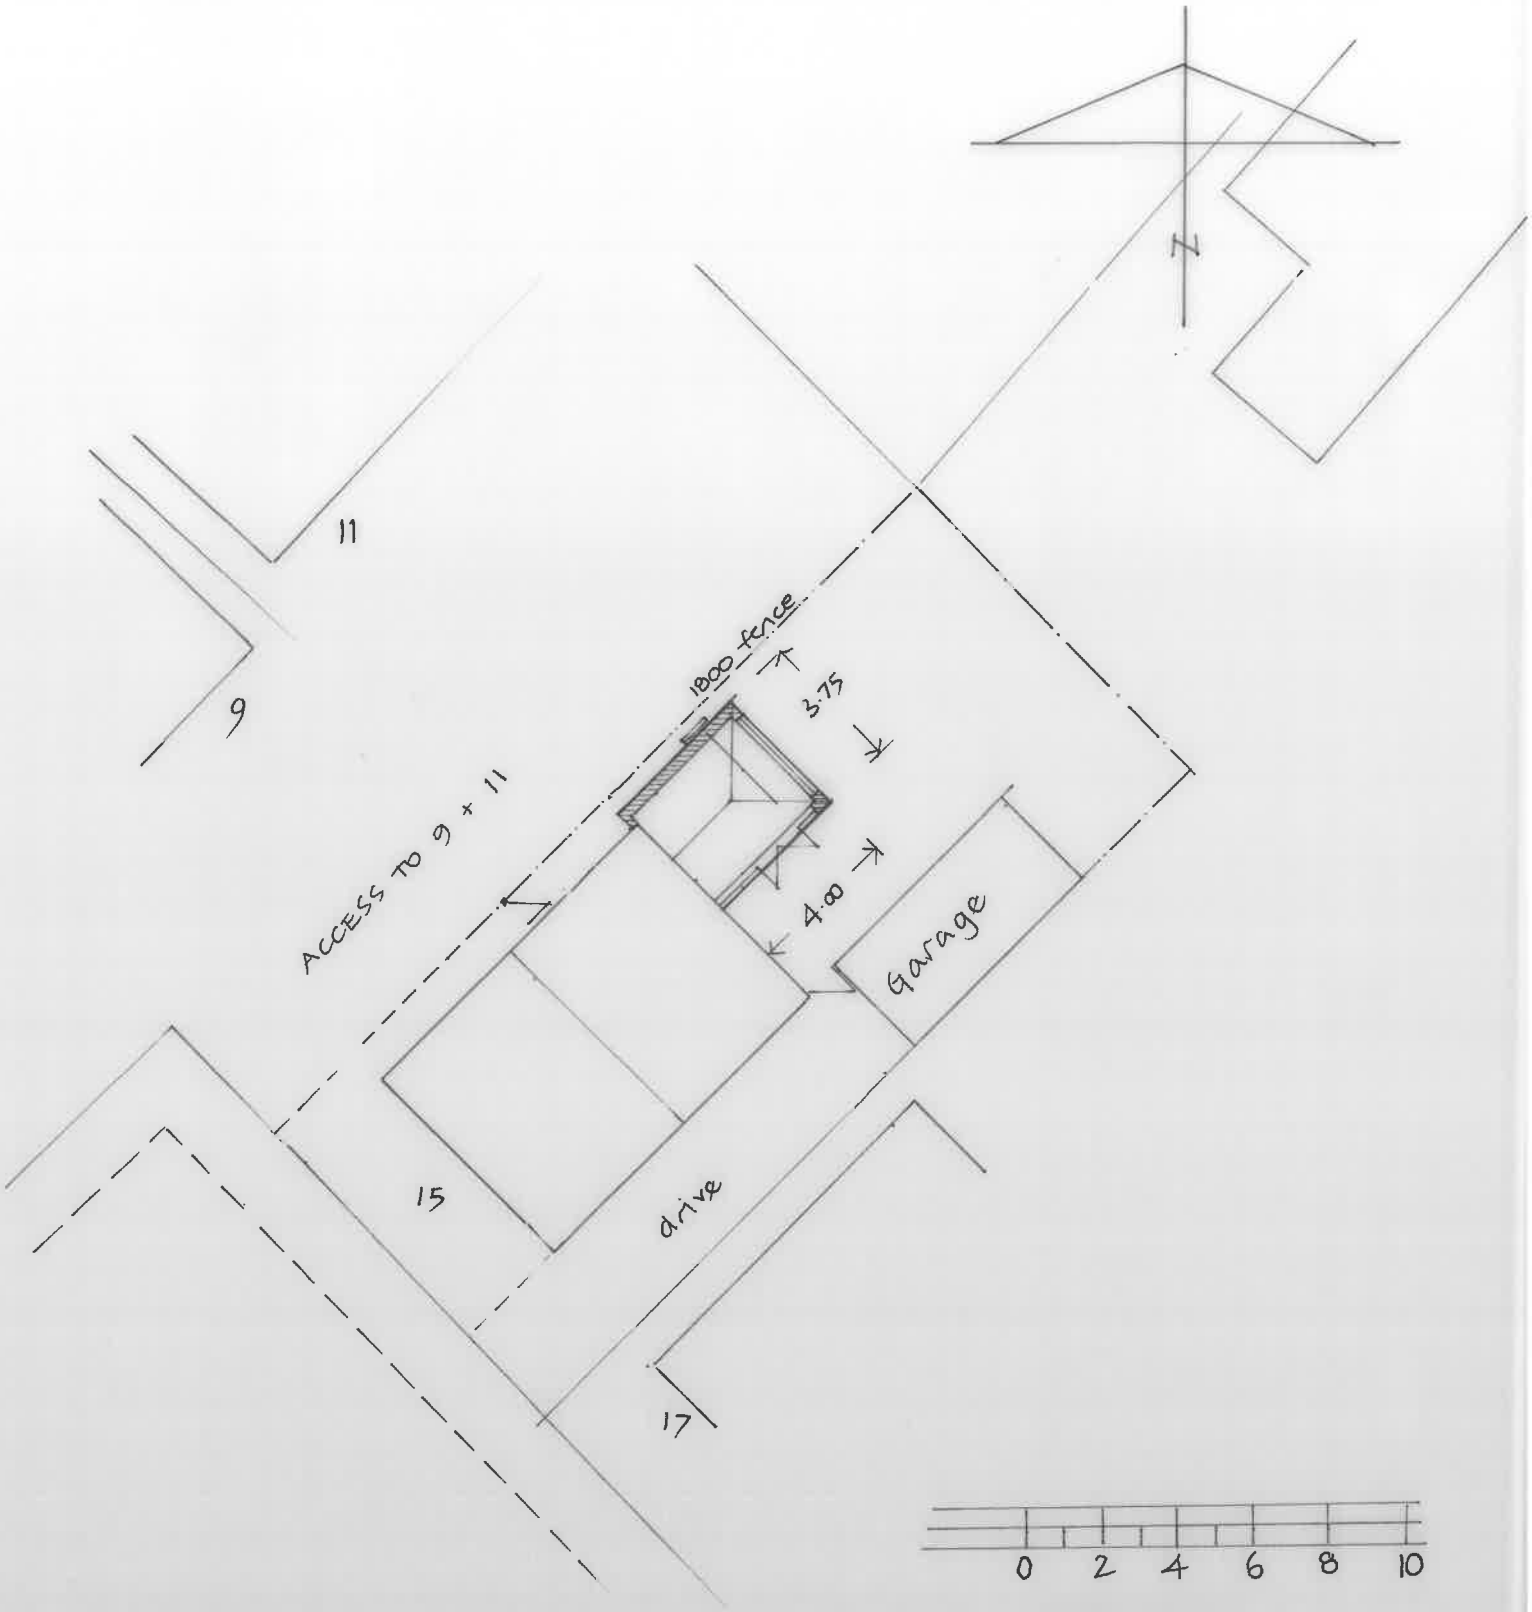

Site plan
1:200