




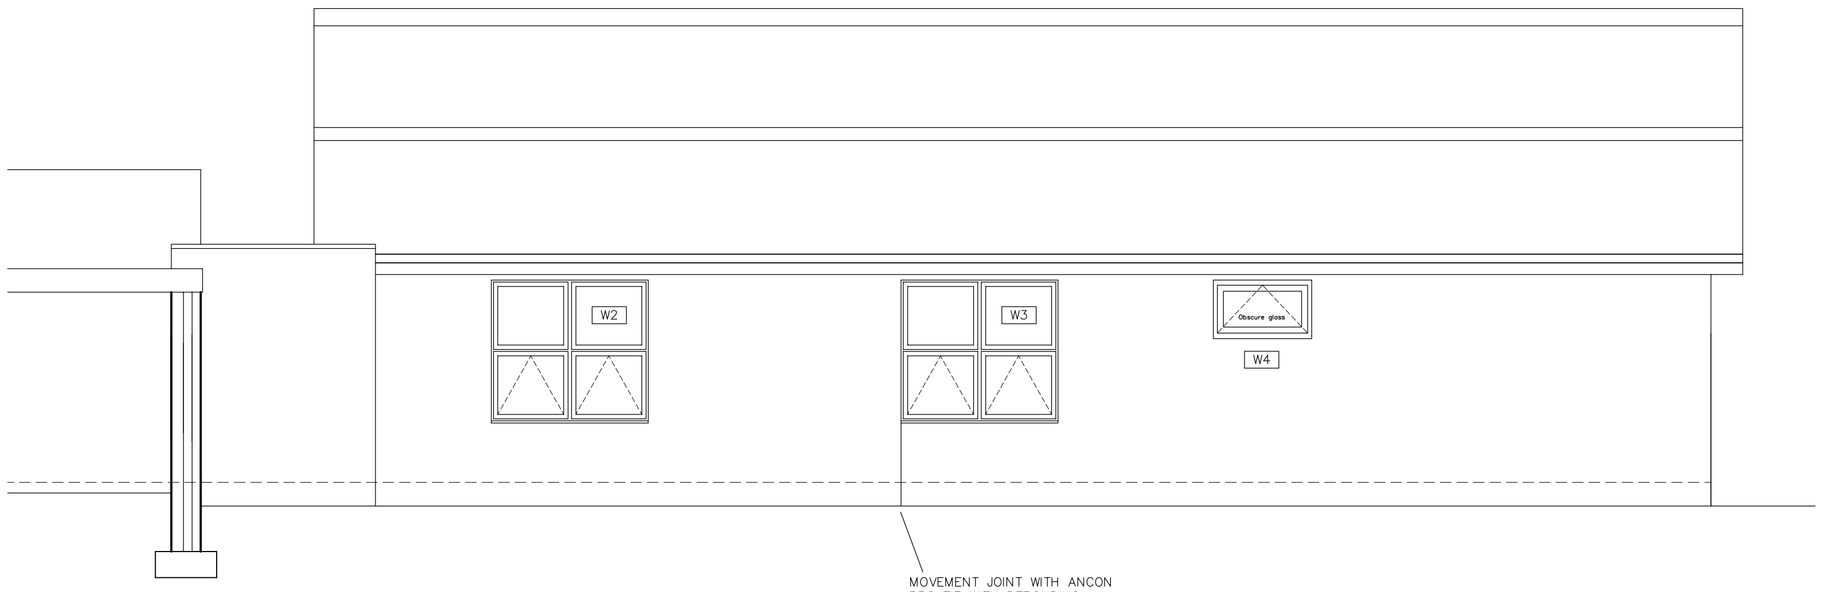

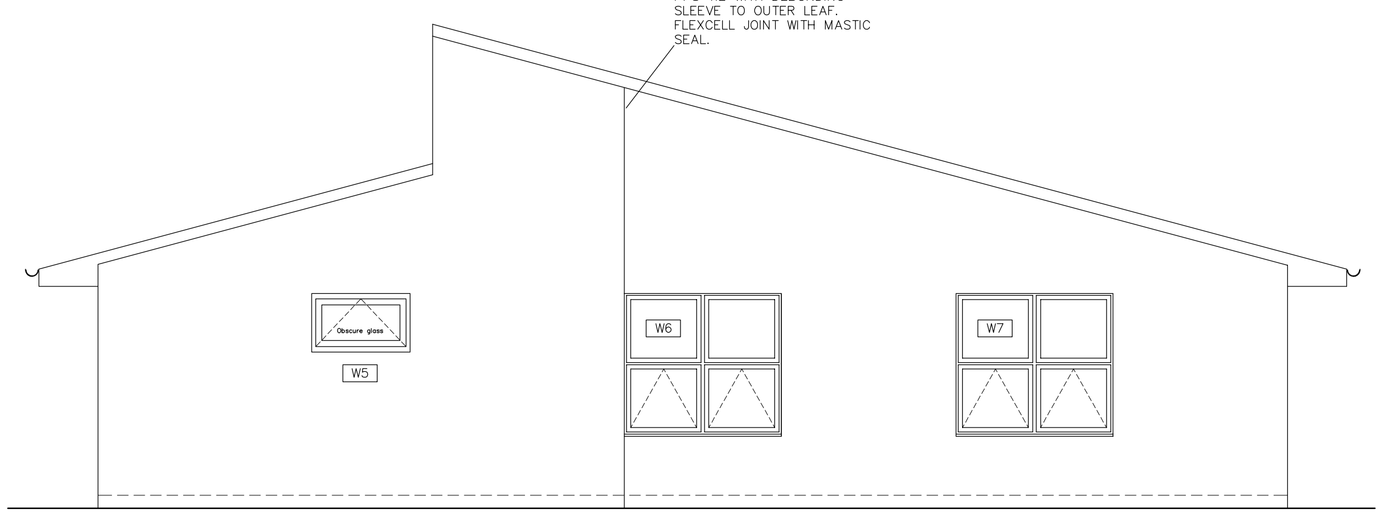

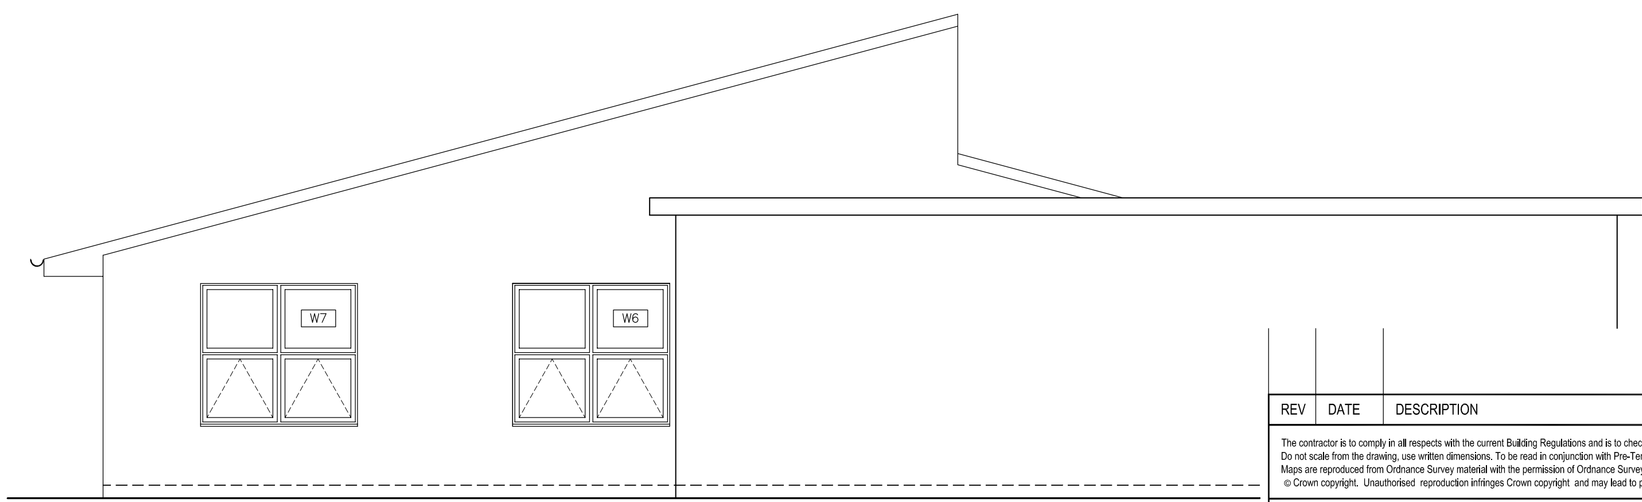

REV	DATE	DESCRIPTION

The contractor is to comply in all respects with the current Building Regulations and is to check all site dimensions and levels.
Do not scale from the drawing, use written dimensions. To be read in conjunction with Pre-Tender Health & Safety Plan / Preliminaries Section (Section A34 etc.)
Maps are reproduced from Ordnance Survey material with the permission of Ordnance Survey on behalf of the Controller of Her Majesty's Stationery Office
© Crown copyright. Unauthorised reproduction infringes Crown copyright and may lead to prosecution or civil proceedings 100022264 (2011)

nps group

NPS BARNSLEY LTD
PO BOX 639
BARNSLEY
SOUTH YORKSHIRE, S70 9GG
TEL: 01226 774605 FAX: 01226 774399
EMAIL: enquiries@nps-co-uk

Head Office:
Lancaster House, 16 Central Avenue, St Andrews Business Park,
Norwich, NR7 0HR. Tel: 01603 700000 Fax: 01603 700001
Other Office locations can be found on website : www.nps.co.uk

PROJECT CUDWORTH BIRKWOOD PRIMARY SCHOOL EXTENSIONS & ALTERATIONS	CLIENT Education	
	CAD FILE REF	DATE March 2012
		SCALE 1:50
SUBJECT CLASSROOM EXTENSION PROPOSED ELEVATIONS	REV	DRAWN AB
		CHECKED
	PROJECT NR ED 2353	DRAWING NR AL(0)09

© NPS This drawing may not be reproduced in any form without prior written agreement