



PROPOSED ALTERATIONS/IMPROVEMENTS TO
GARAGE/PORCH ROOF AT
49 DOVE ROAD WOMBWELL BARNSELEY FOR
MR. & MRS. C. MOORE - TEL. 07708251854



LOCATION PLAN 1/2500 approx.

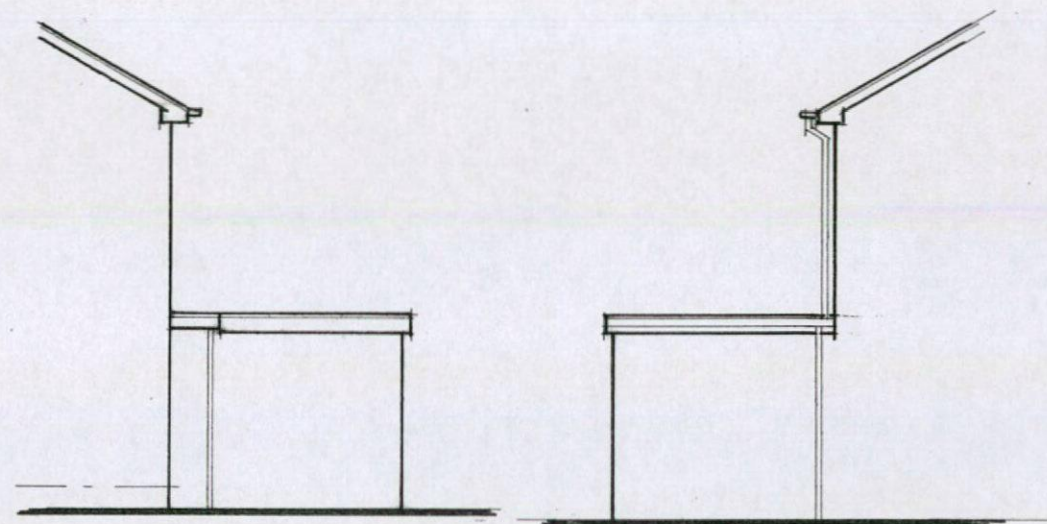


EX. SIDE ELEVATIONS (1:100)

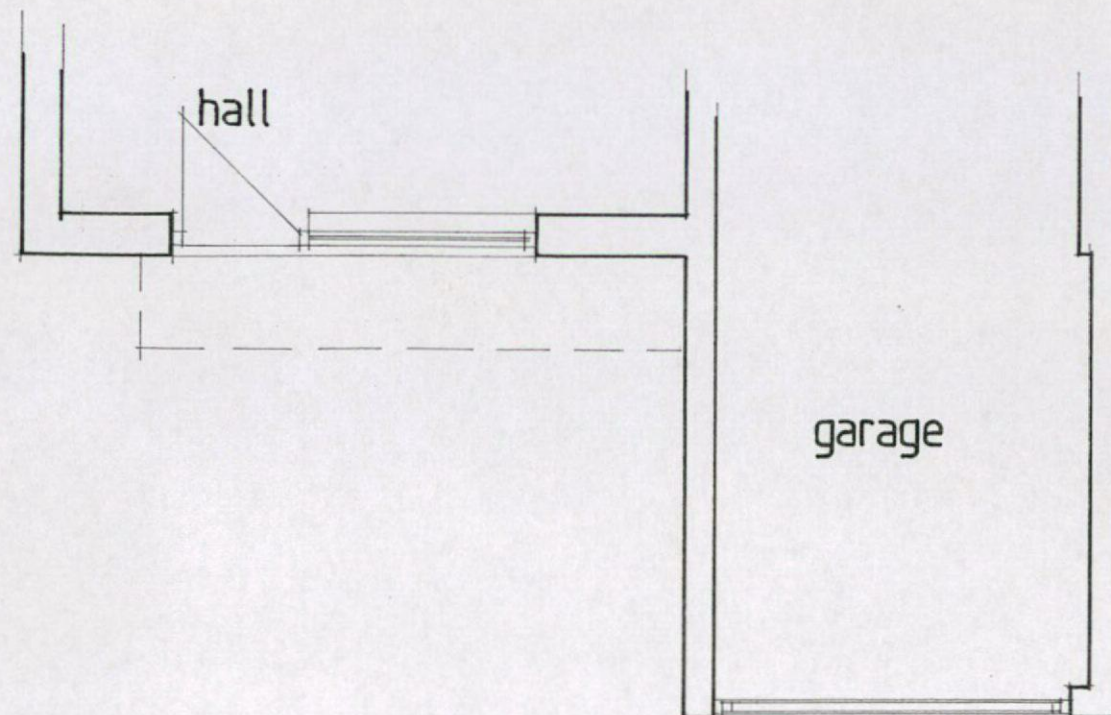


EX. G.F. PLAN (1:50)





EX. FRONT ELEVATION (1:50)

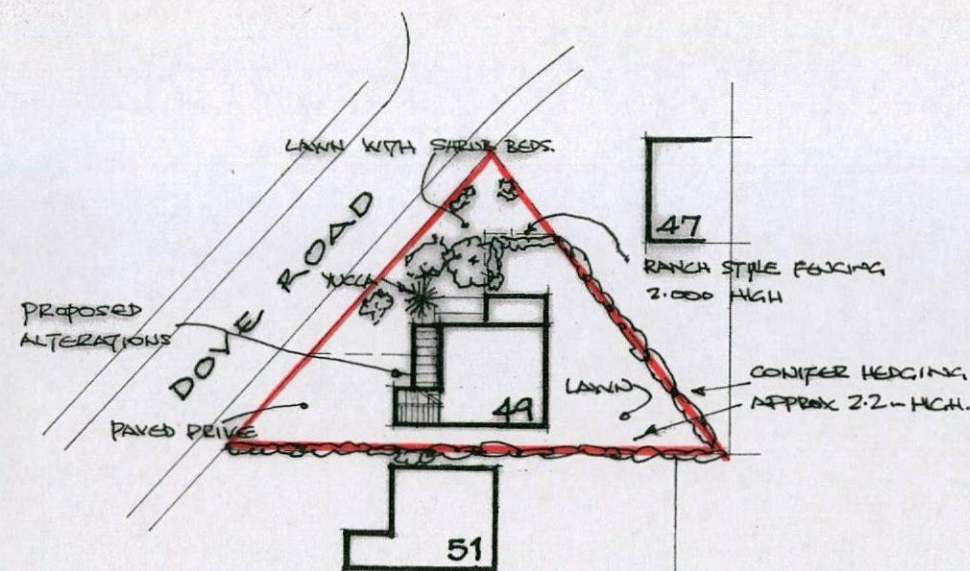

BLOCK PLAN 1/500 approx.

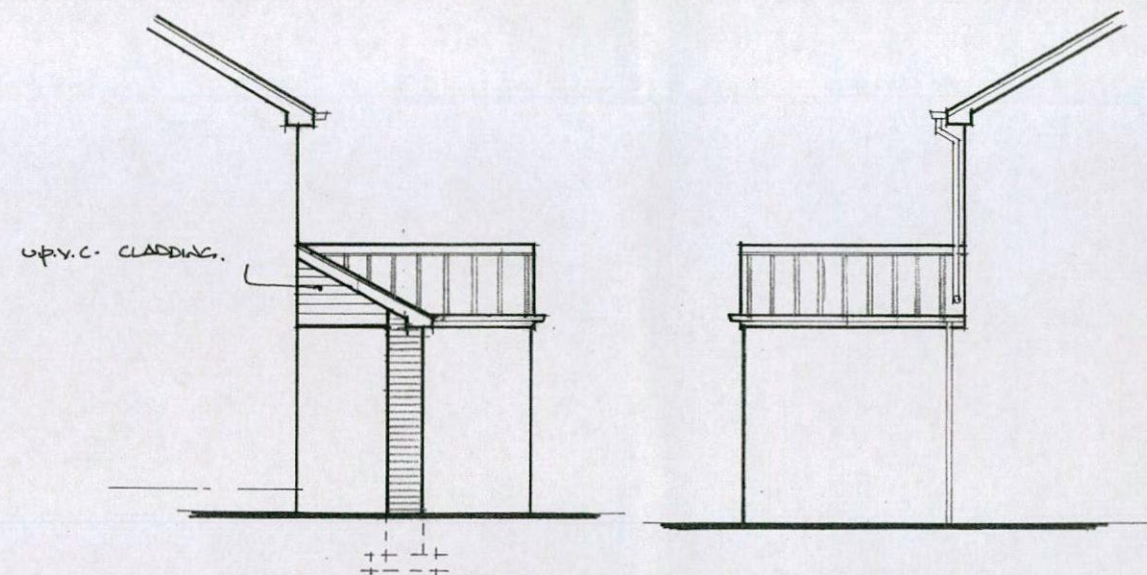

PROP. SIDE ELEVATIONS (1/100)

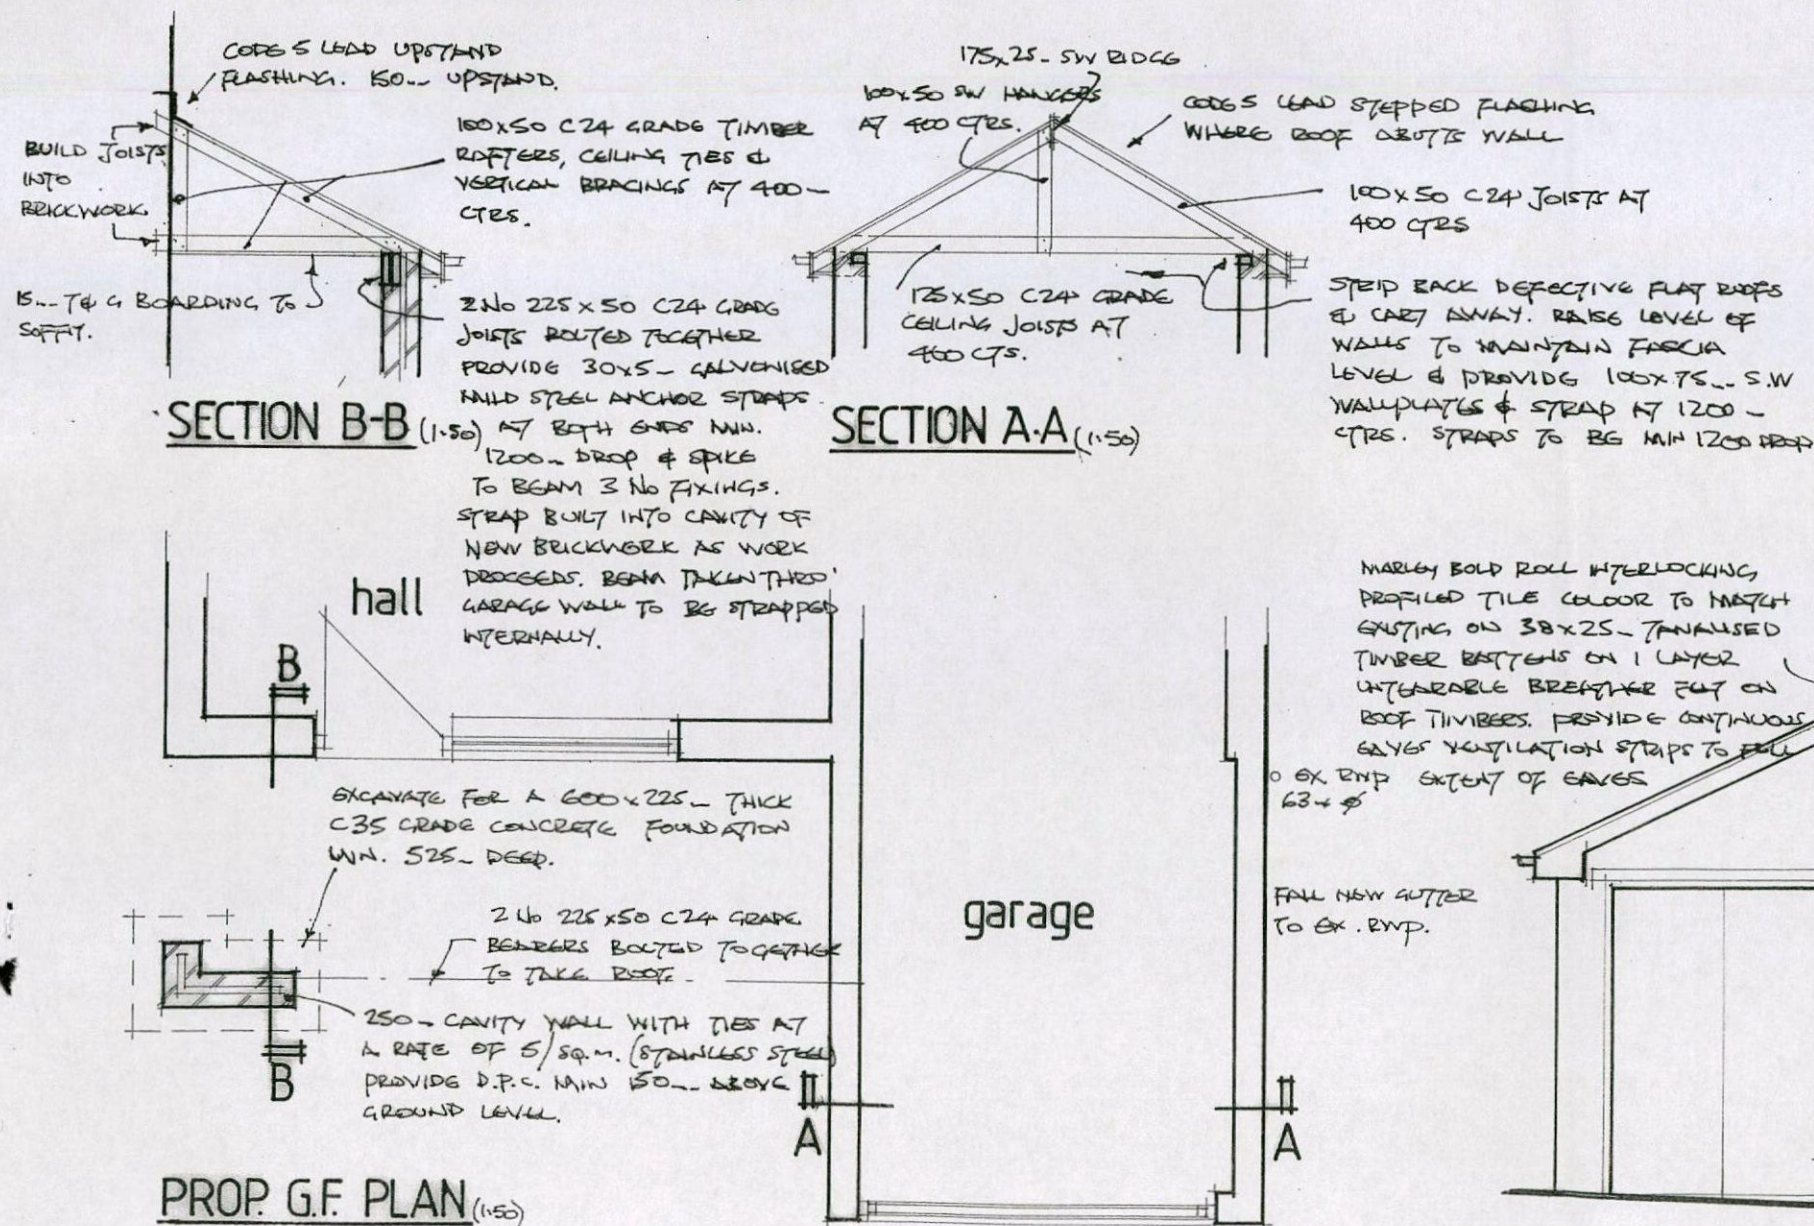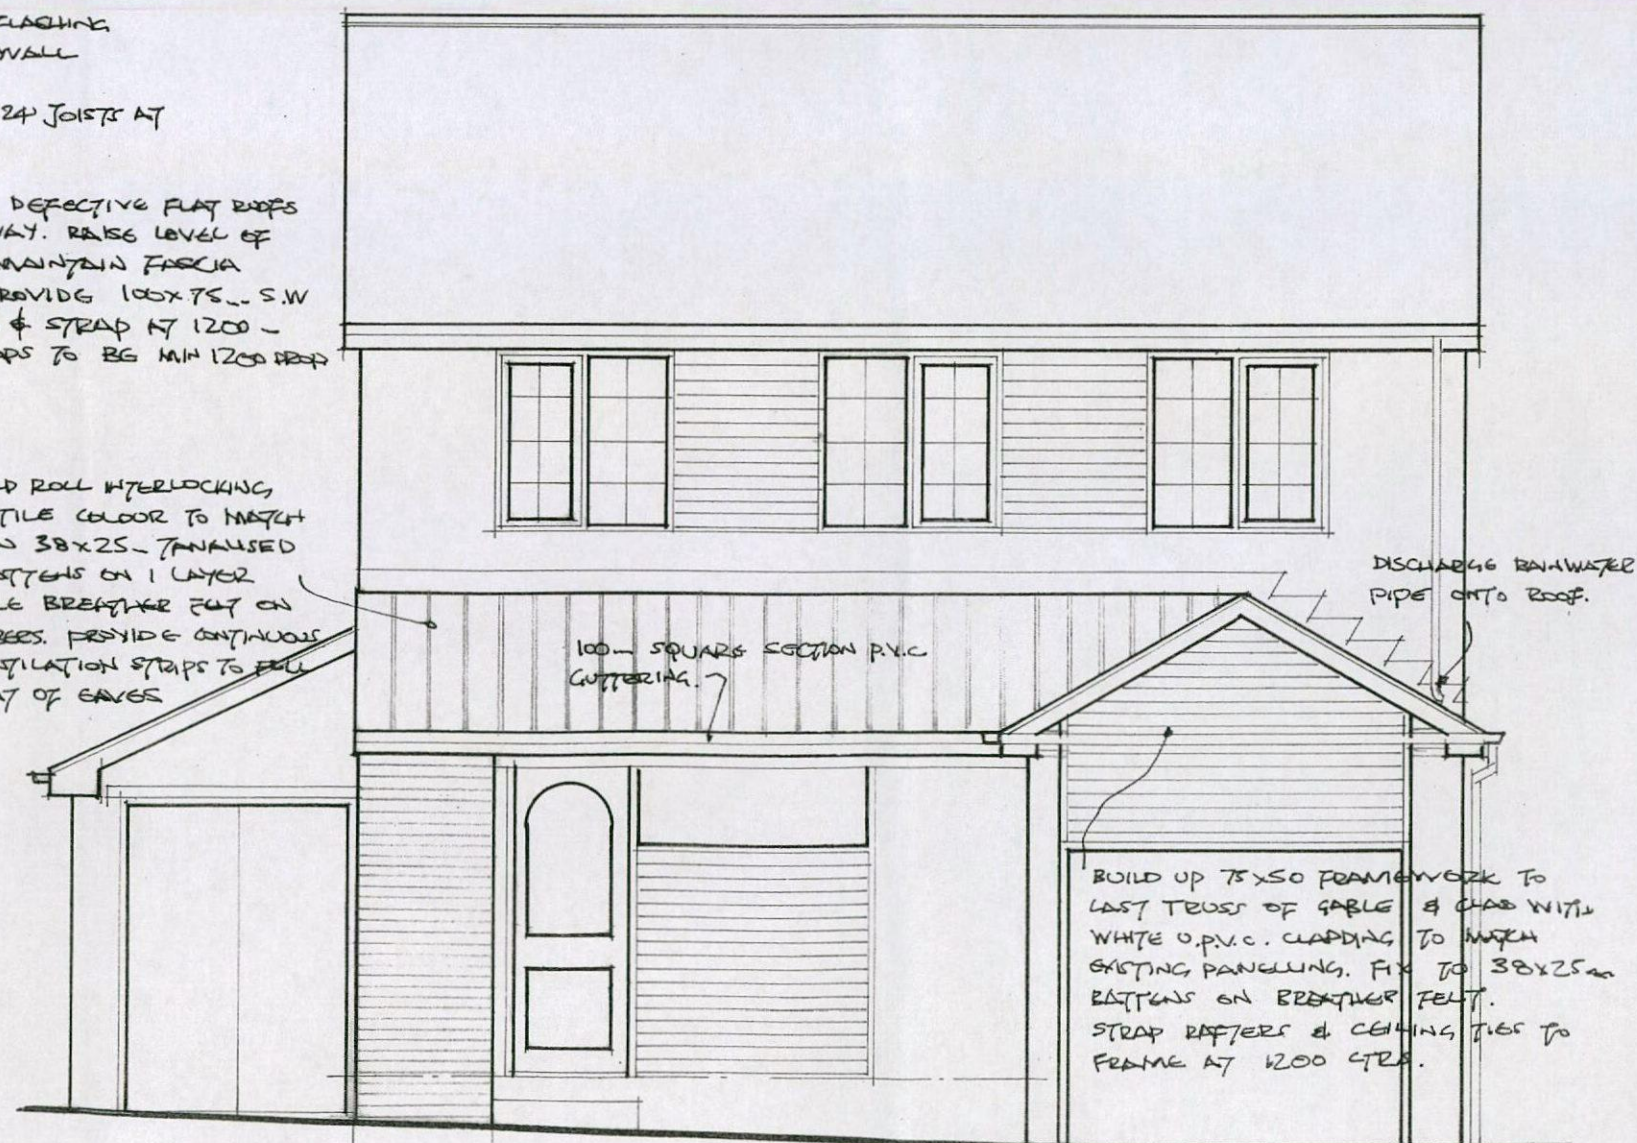

PROP. FRONT ELEVATION (1/50)