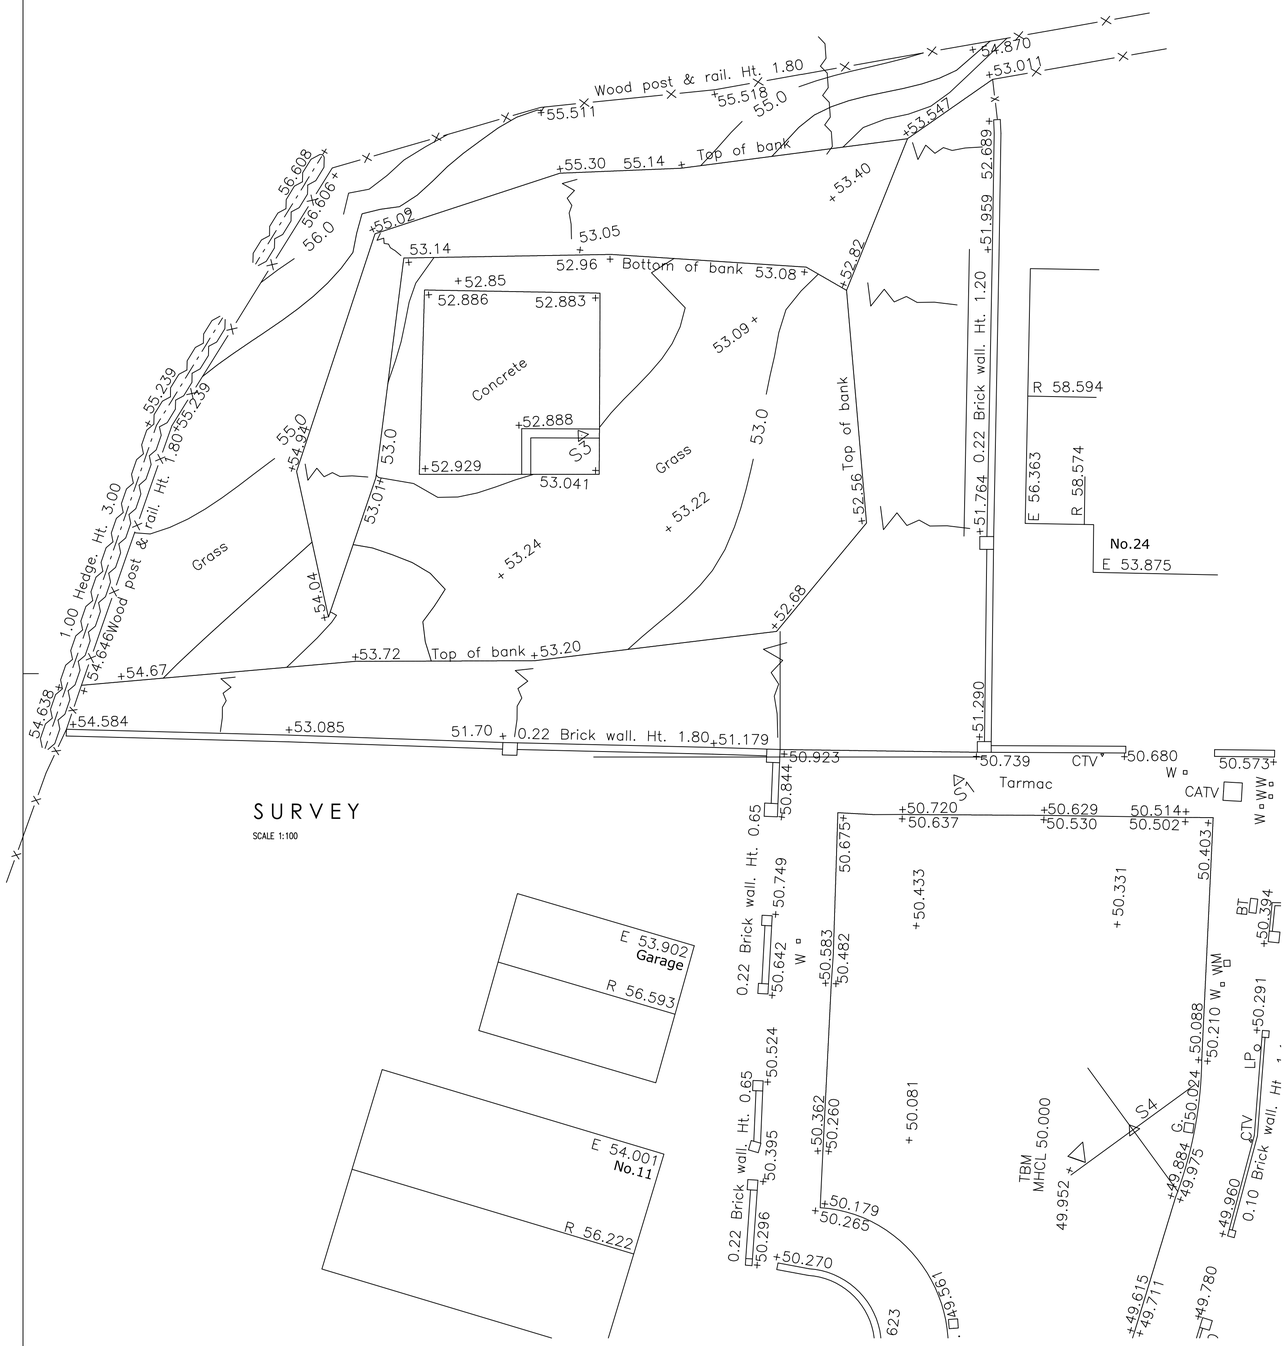

SURVEY

SCALE 1:100

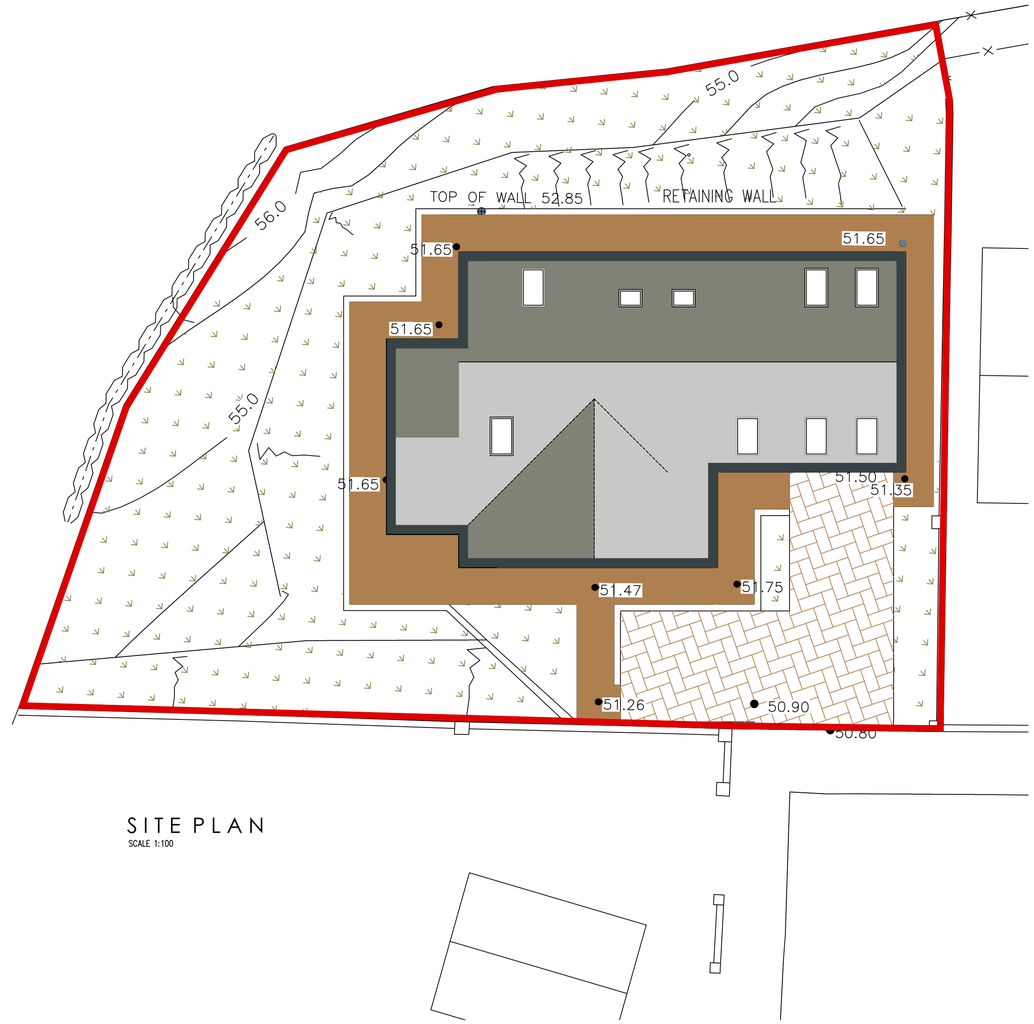

SITE PLAN

SCALE 1:100

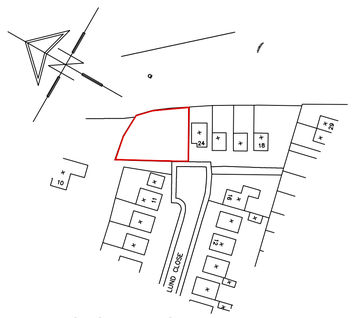

LOCATION PLAN

SCALE 1:1250

White Agus Architectural Services

OFFICE ONE,
DRILL HALL,
11 EASTGATE,
BARNSLEY,
S70 2EU

Phone: 01226 208482
Email: info@whiteagus.co.uk
Web: www.whiteagus.co.uk

Project. PROPOSED DWELLING ON LAND AT LUND CLOSE, LUNDWOOD, BARNSLEY, S71 5PF	Client. MR DAVID LUMB
Drawing Title. SITE PLAN AND SURVEY	Date. SEPT 2023 / Scale. 1:100 @ A1 / Ref. 23–109 / Dwg. No. 01 / Rev. A

Date	Suffix	Description	Date	Suffix	Description
02–10–23	A	REVISED TO CLIENTS REQUIREMENTS			