

FRONT ELEVATION




SIDE ELEVATION.

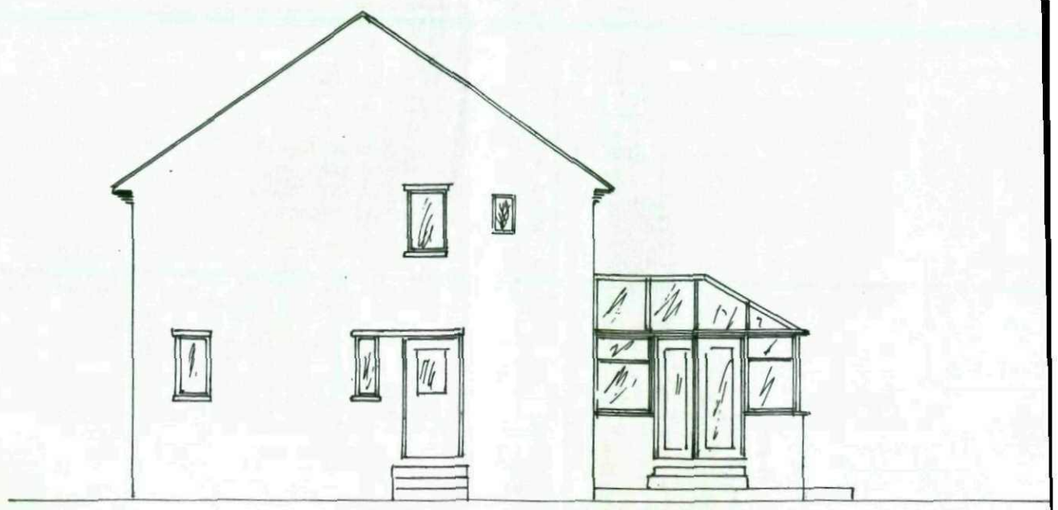

EXISTING FLOOR PLANS & ELEVATIONS.

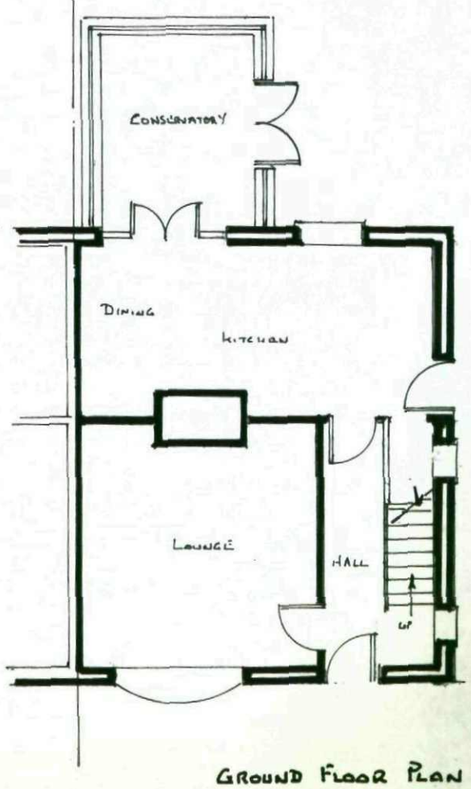


GROUND FLOOR PLAN

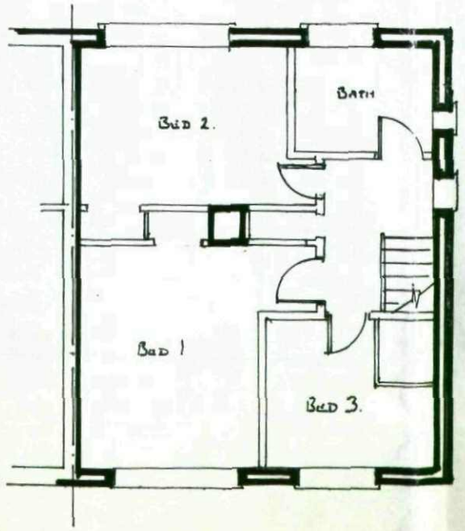


FIRST FLOOR PLAN.

REAR ELEVATION

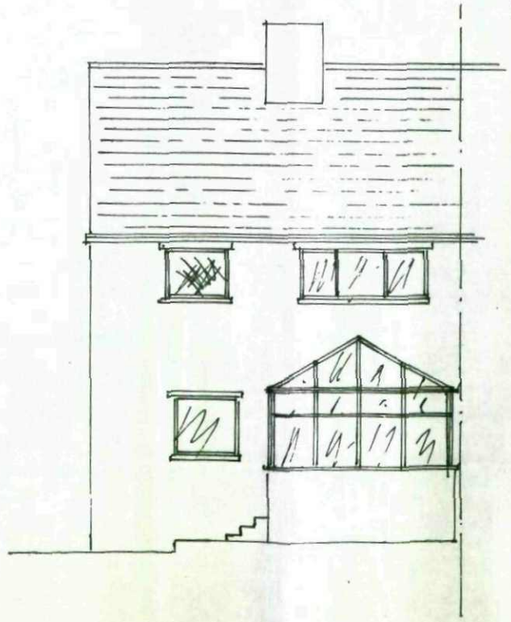

PRC SURVEY AND DESIGN *Plans Inspections Specifications* 67 Old Park Avenue, Greenhill, Sheffield, S8 7DQ. Telephone/Fax: 0114 274 8381	DRAWN: PRD	DATE: MAY 2008	SCALES: 1:100	DRG.No: PRC0805/3.1
	PROJECT: PROPOSED EXTENSION AT 8A, ROSE GROVE, WOMBWELL. for B. JACQUES.			

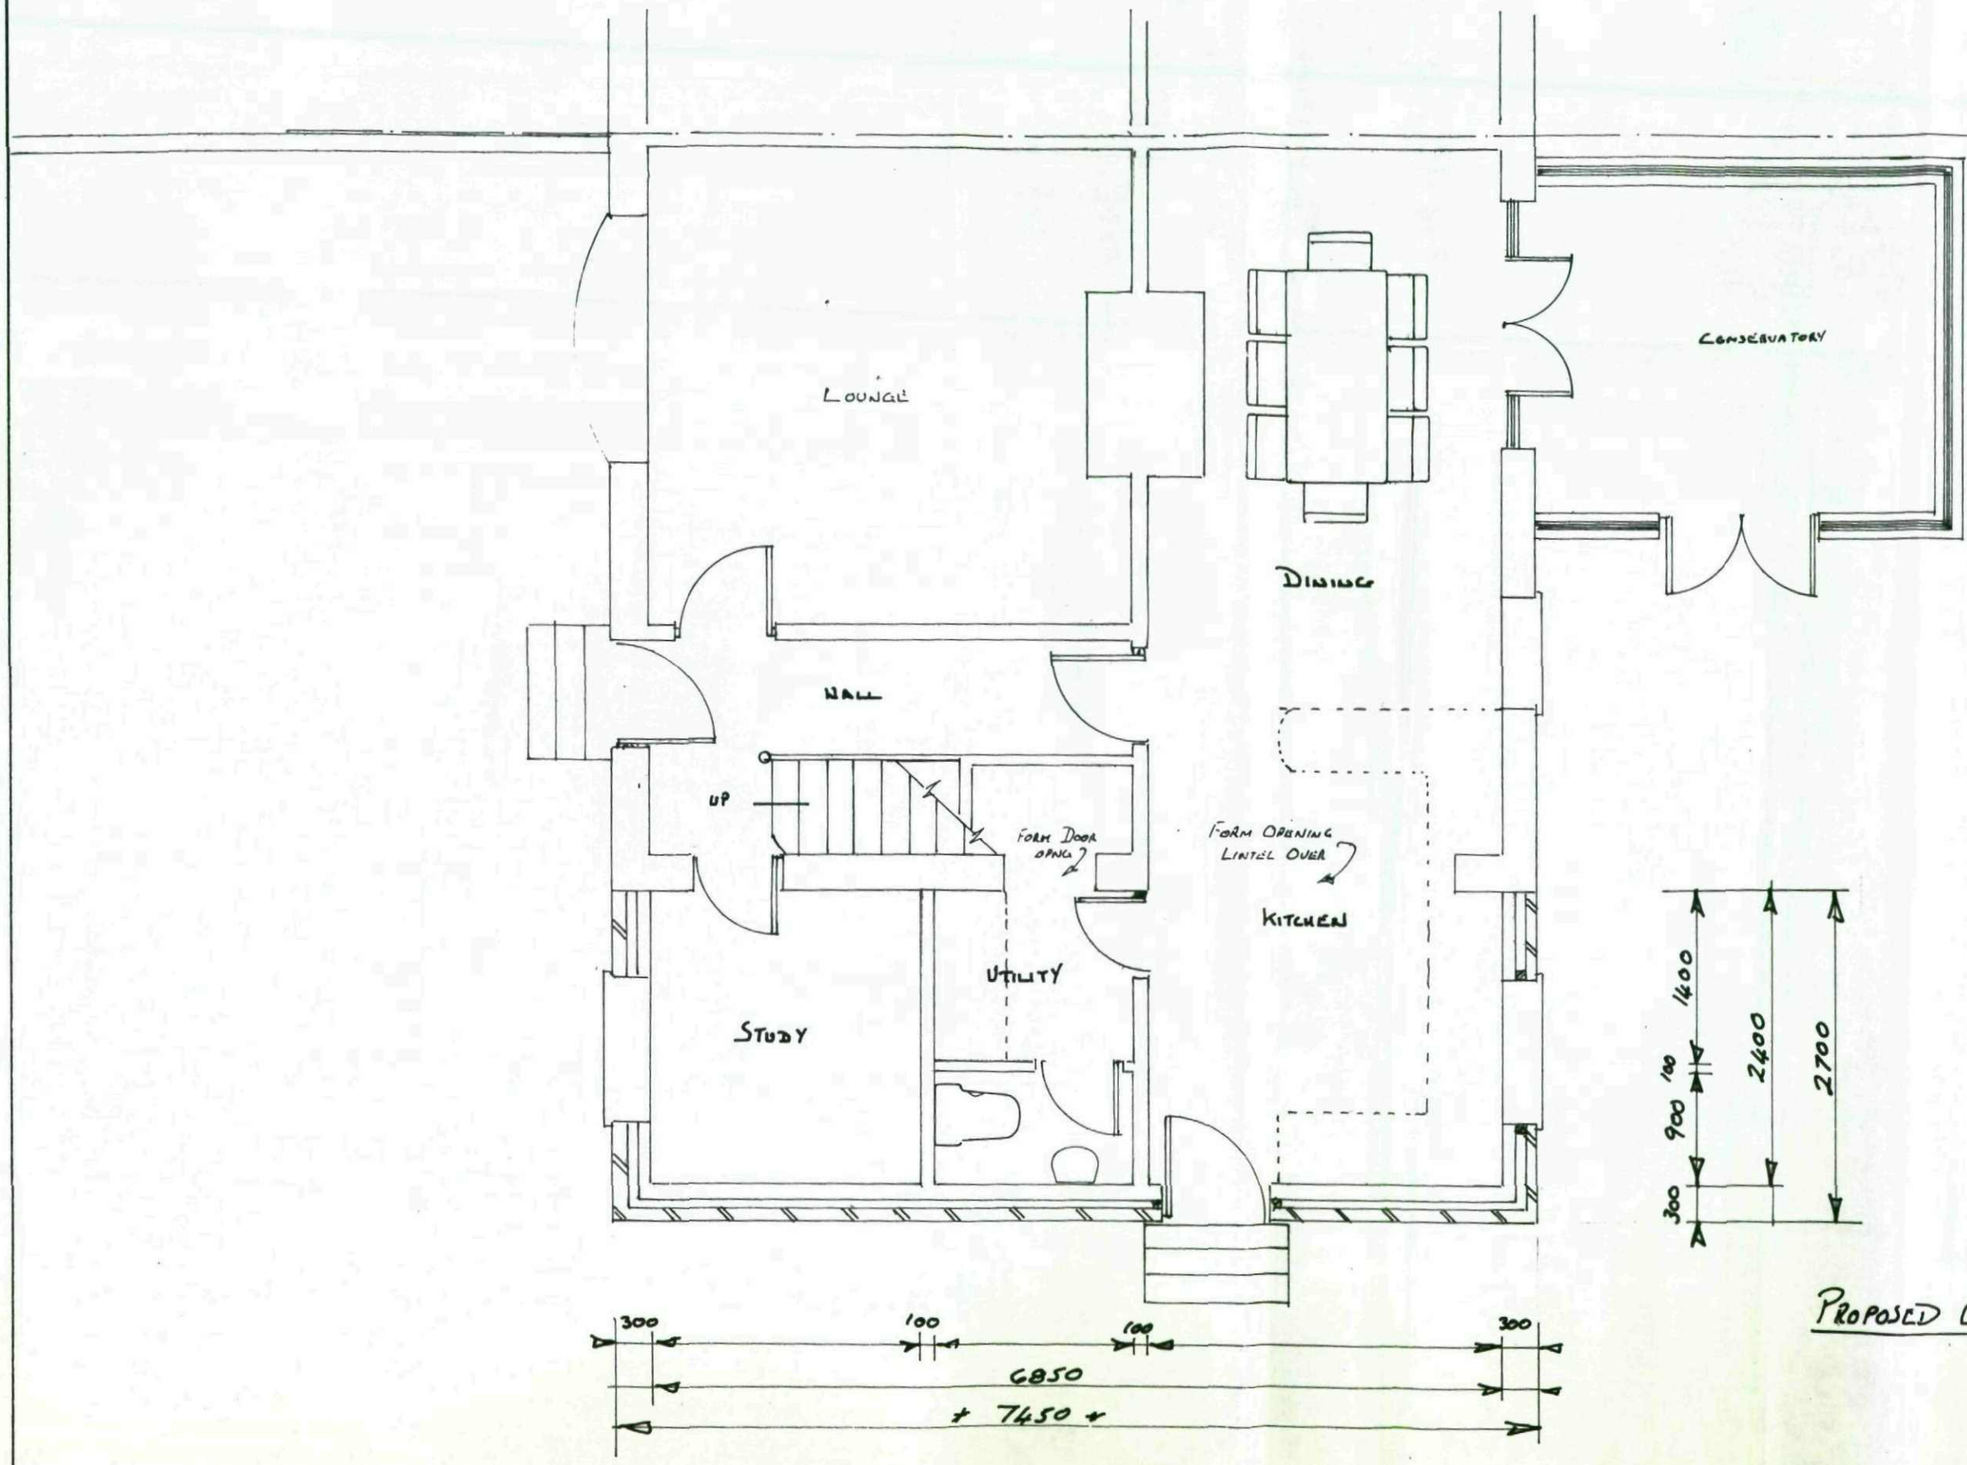


PROPOSED GROUND FLOOR PLAN.


* DIMENSIONS TO BE SITE CHECKED *

PRC SURVEY AND DESIGN
Plans Inspections Specifications
67 Old Park Avenue, Greenhill, Sheffield, S8 7DQ.
Telephone/Fax: 0114 274 8381

DRAWN:	DATE:	SCALES:	DRG.No:
PRD.	MAY 2008	1:50	PRC 0805/3.2

PROJECT:
PROPOSED EXTENSION AT 84, ROSE GROVE, WOODHILL. for B. JACQUES.

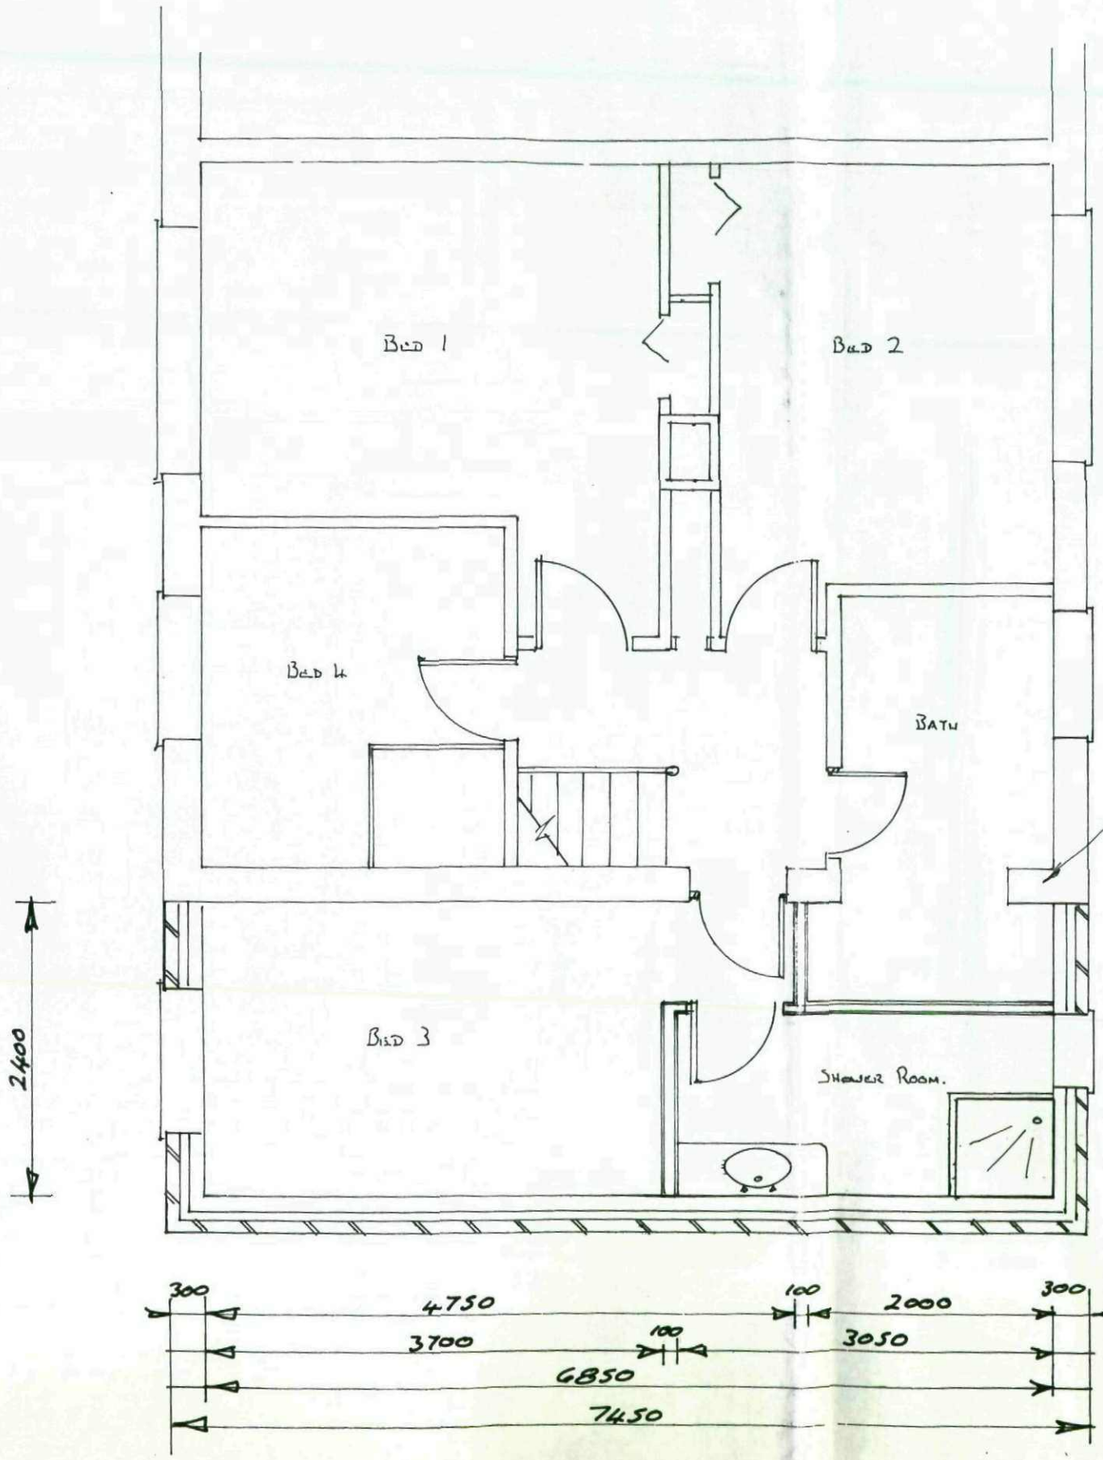

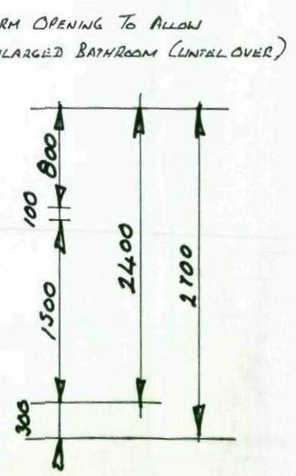

PROPOSED FIRST FLOOR PLAN

PRC SURVEY AND DESIGN
Plans Inspections Specifications
67 Old Park Avenue, Greenhill, Sheffield, S8 7DQ.
Telephone/Fax: 0114 274 8381

DRAWN:	DATE:	SCALES:	DRG.No:
PRD	MAY 2008	1:500	PRC 0805/3.

PROJECT:
Proposed Extension at 84, Rose Grove,
Wombwell for B. Jagues.

FRONT



SIDE




1:500 SCALE SITE PLAN.



PROPOSED ELEVATIONS

REAR

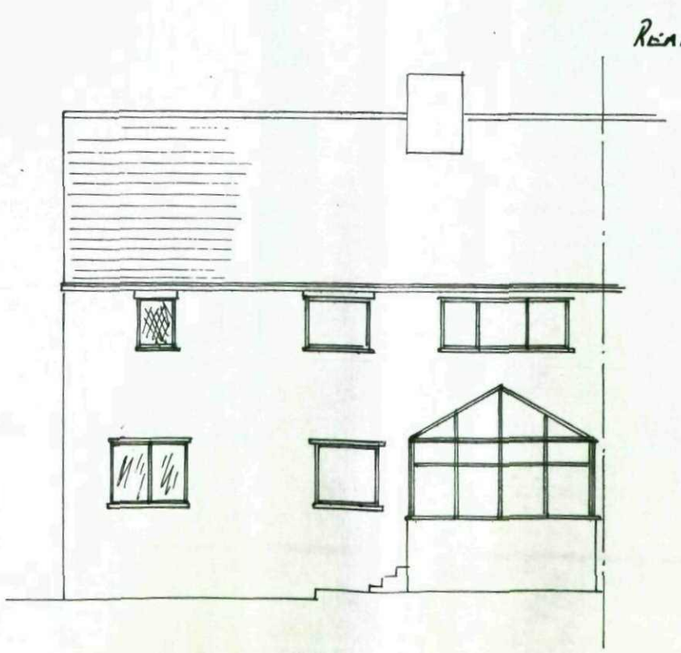

PRC SURVEY AND DESIGN	DRAWN:	DATE:	SCALES:	DRG.No:
Plans Inspections Specifications	PJD	MAY 2008	1:100 / 1:500	PRC 0805/3.1
67 Old Park Avenue, Greenhill, Sheffield, S8 7DQ. Telephone/Fax: 0114 274 8381	PROJECT: PROPOSED EXTENSION AT 84, ROSE GROVE, HEMSWELL. for B. JACQUES.			