


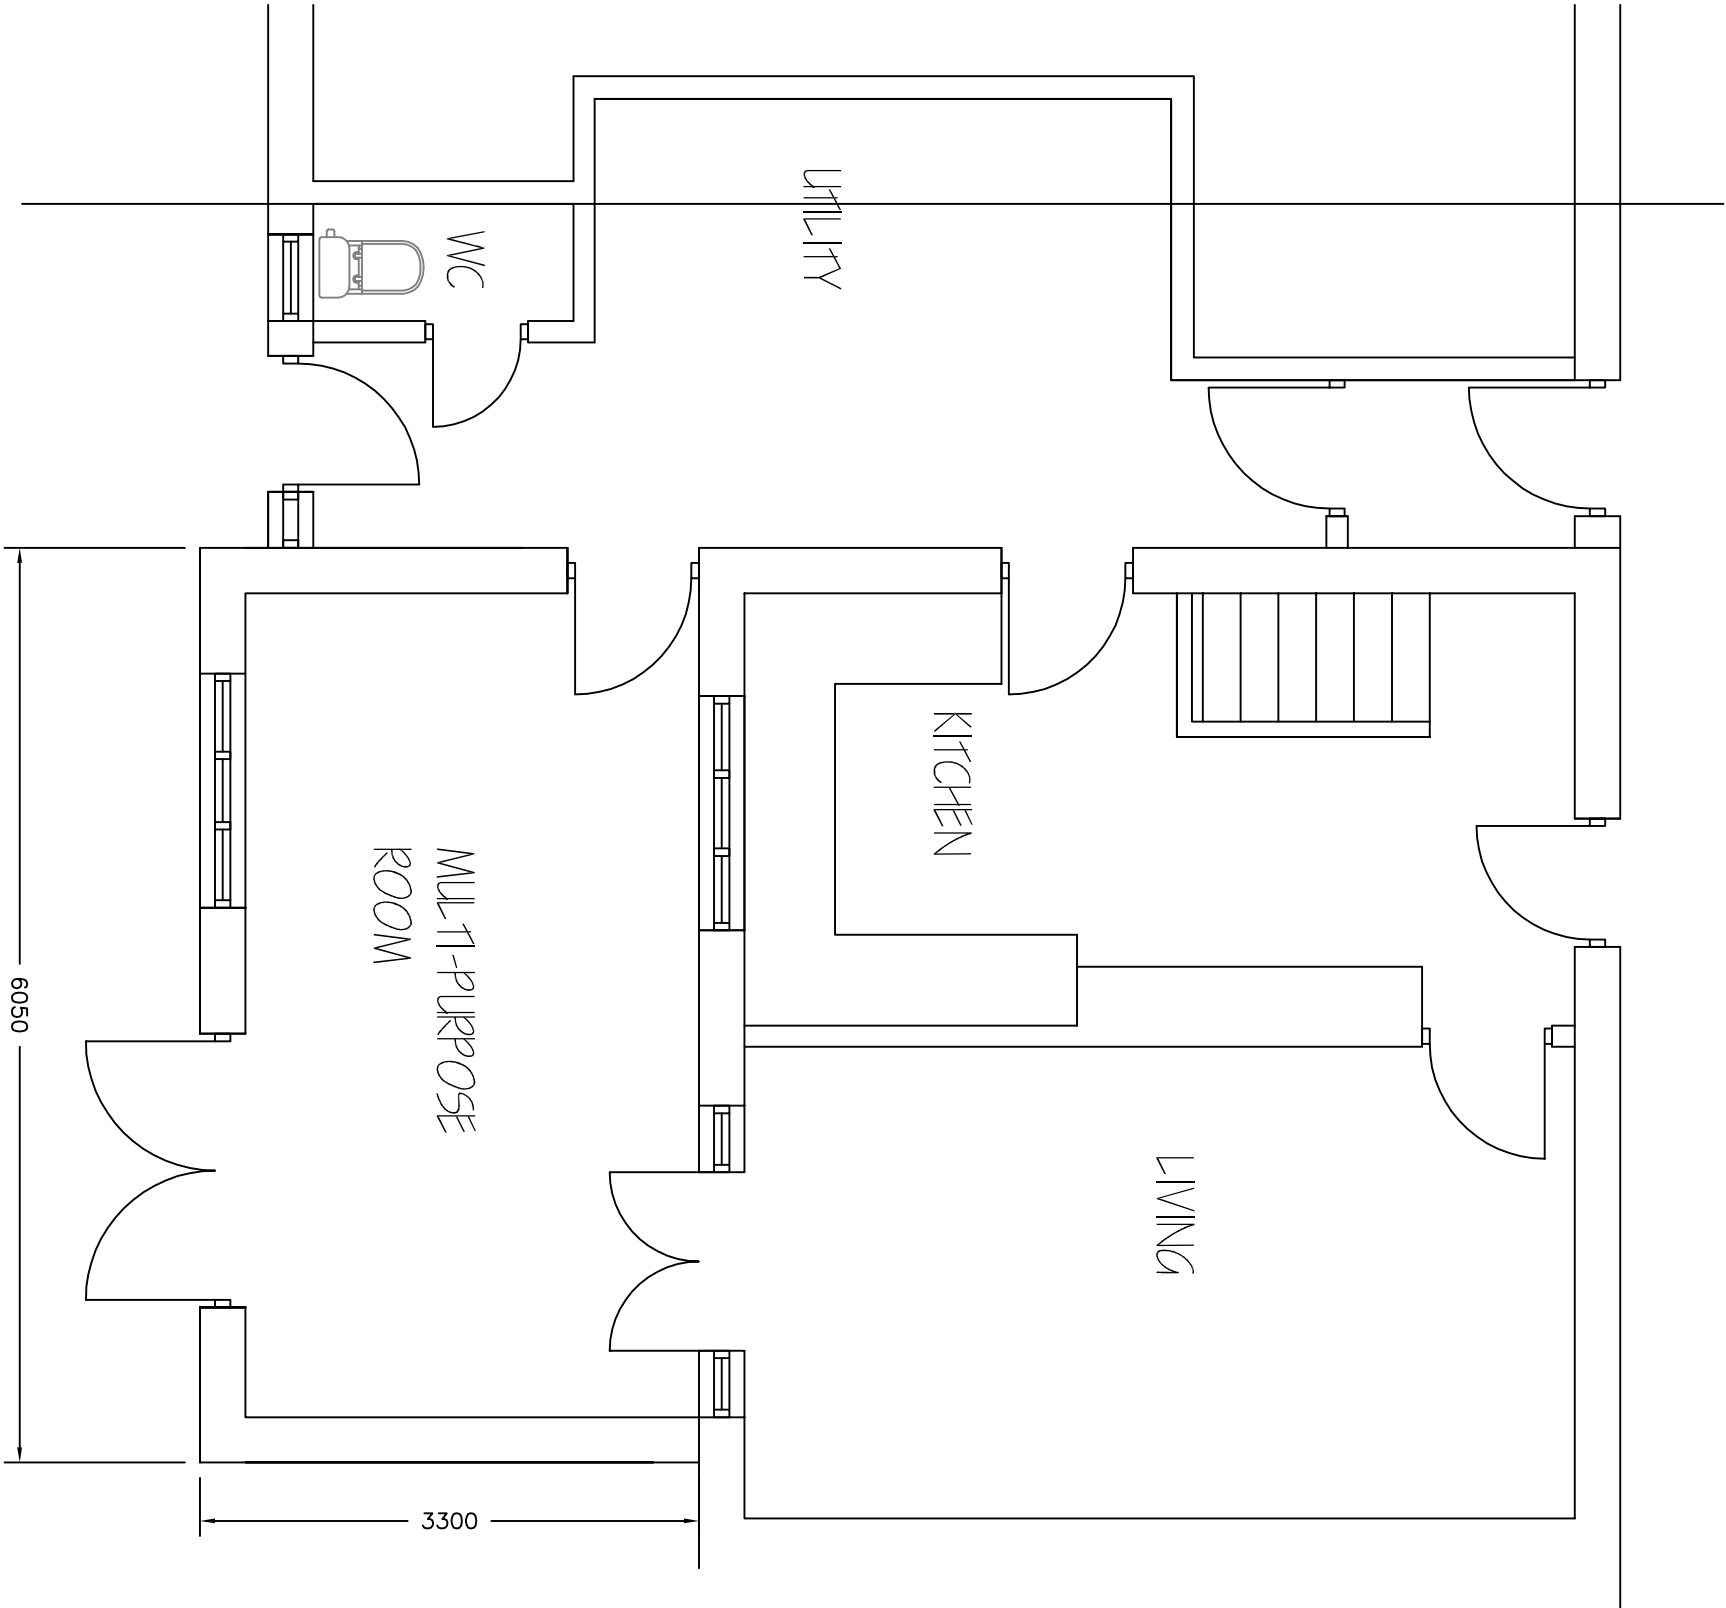

PROPOSED PLAN
1:50

Revisions	A. A----	00-00-
This drawing is for planning permission only and is not a construction drawing.		
Drawing Title	PROPOSED-PLAN	
Job No. - Dwg No.	SW/2013/7	—
Client:	STUART WILLIAMS 12 ARNOLD AVENUE ARNHELEY NORTH BARNSELY S71 3AS	
Scale.	1:50	